




EXISTING ELEVATION:



GENERAL WORKS - ELEVATION:


- New internally illuminated Nationwide lozenge and logo signage with grey RAL 7031 fascia board.
- New internally illuminated projecting sign.
- New face illuminated ATM surround.
- Existing receipt bin to be removed and made good.
- Remove existing marketing and install new frosted dots applied internally to glazing.
- New fascia statutory signage.
- Clean existing letter plate.
- Window and door frames to be sprayed RAL 7026.
- Clean existing tiles.
- Paint shopfront RAL 7044 and ensure detailing in render is painted out.

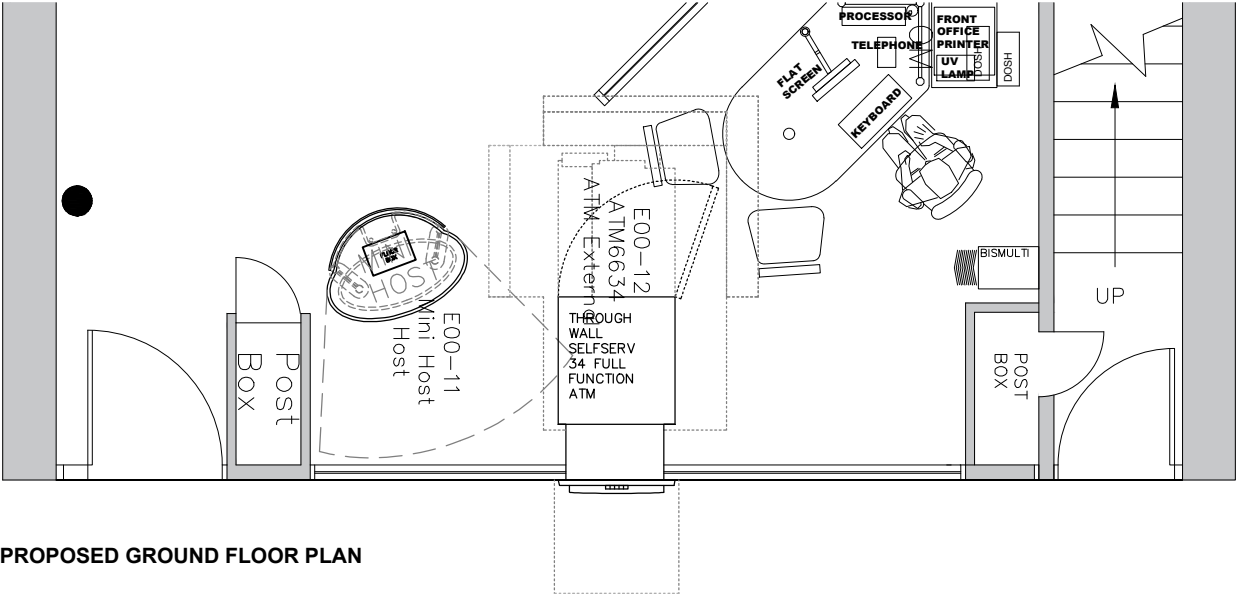

PROPOSED GROUND FLOOR PLAN



PROPOSED FRONT ELEVATION

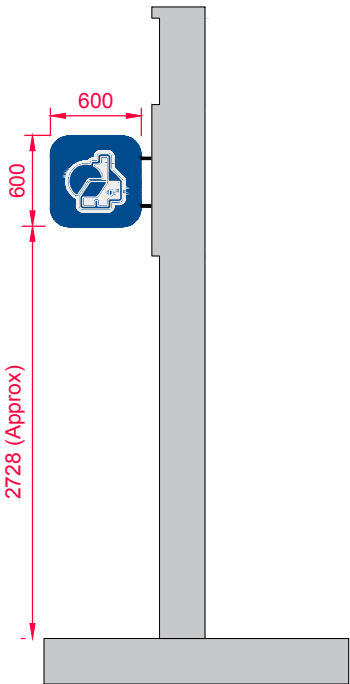

PROPOSED SIDE SECTION

CONTRACTORS MUST CHECK ALL DIMENSIONS ON SITE. ONLY FIGURED DIMENSIONS ARE TO BE WORKED FROM. DISCREPANCIES MUST BE REPORTED TO THE ARCHITECT BEFORE PROCEEDING.
© THIS DRAWING IS COPYRIGHT