


APPENDIX A

APPENDIX B

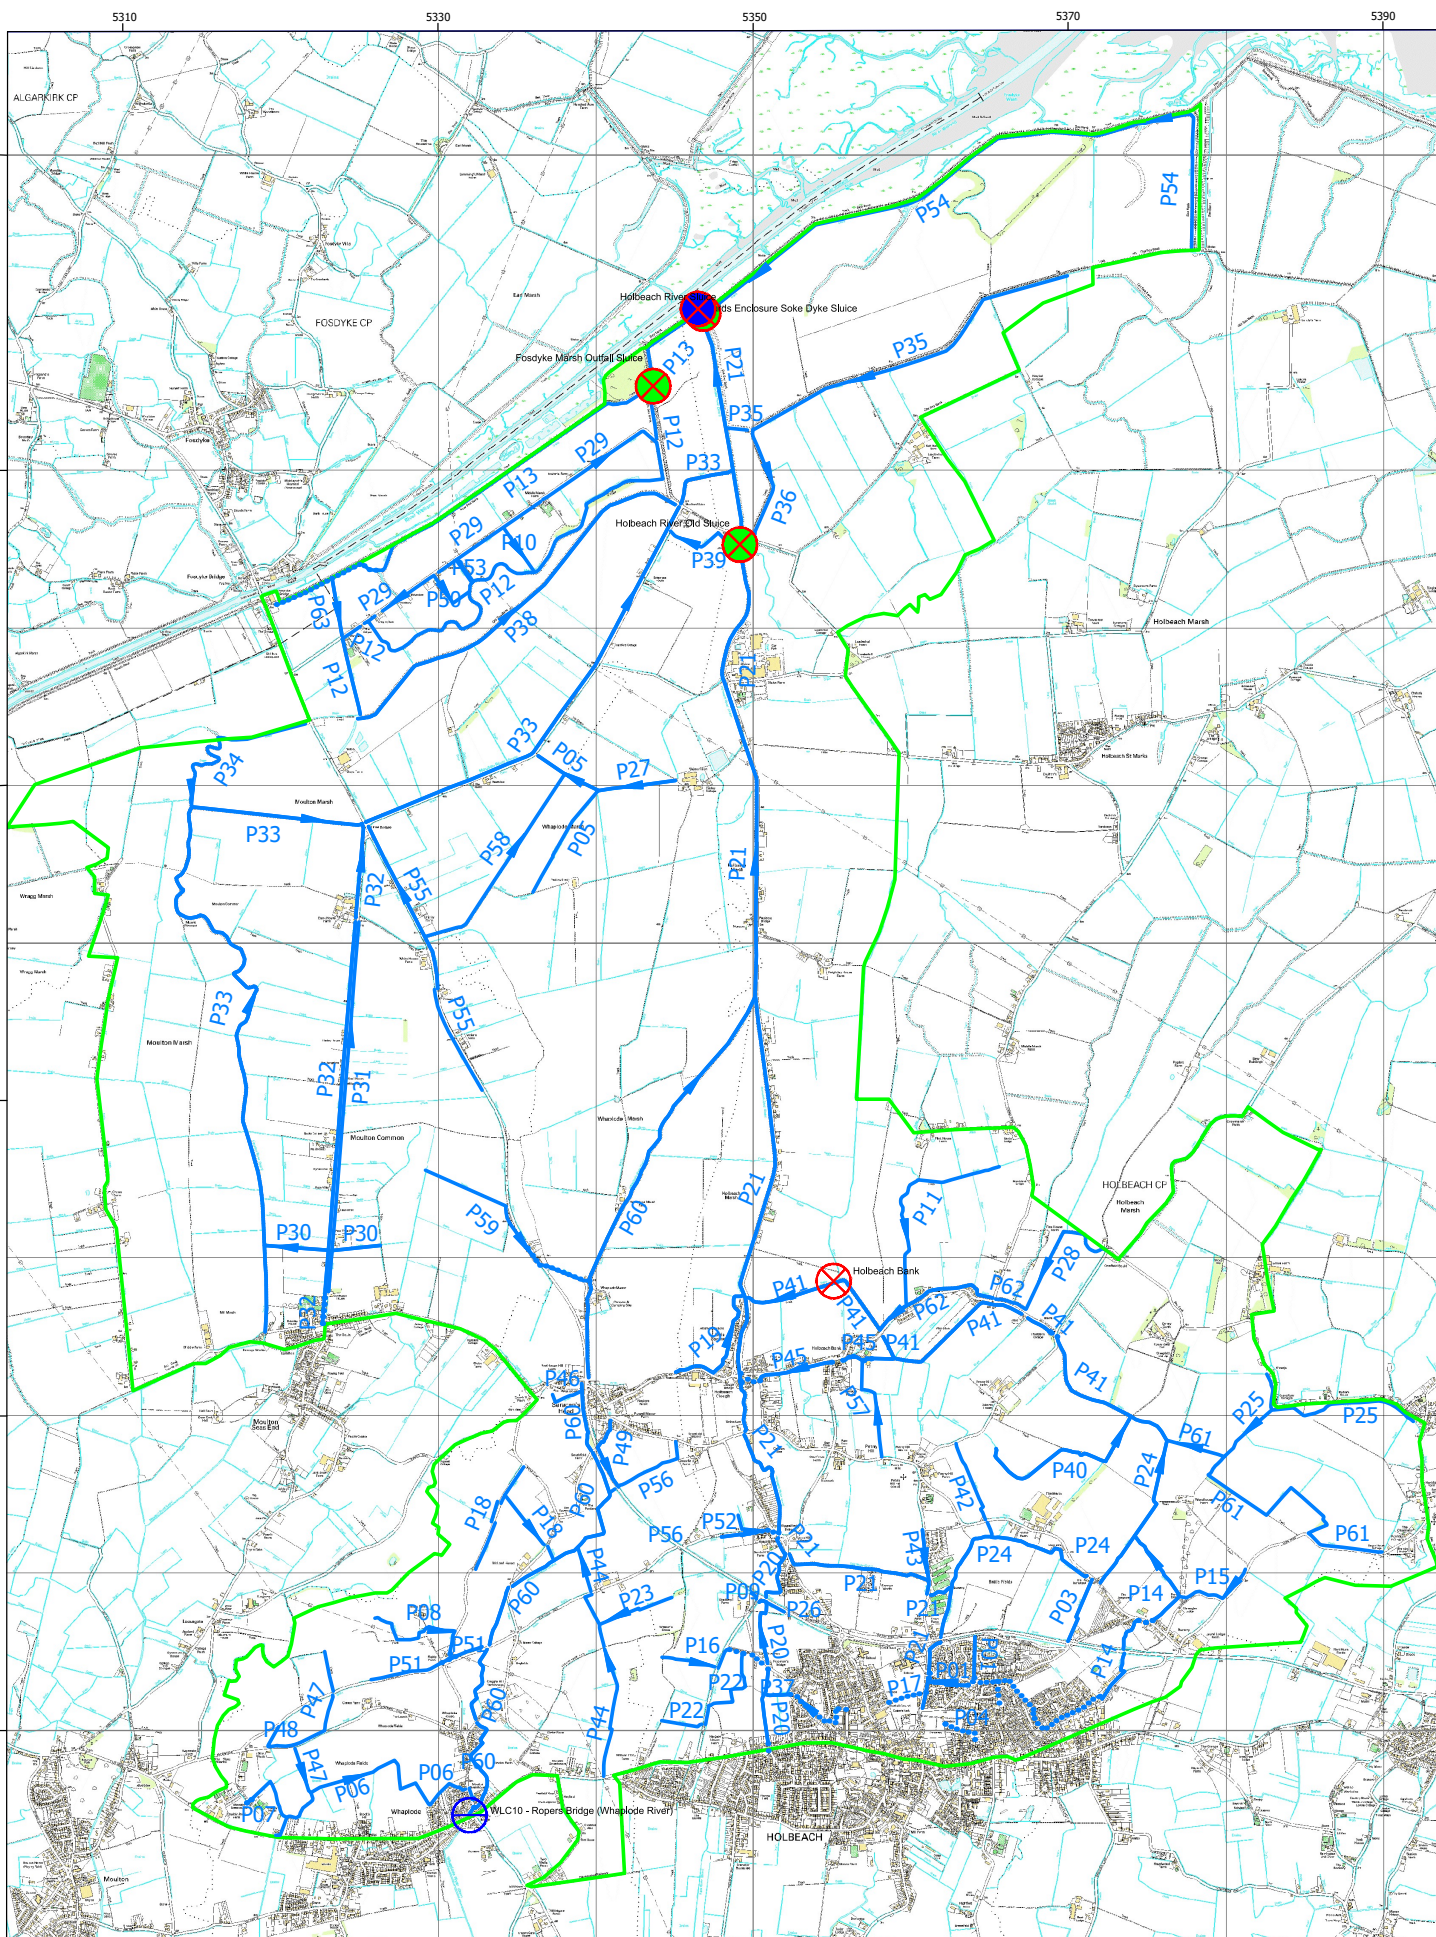

South Holland IDB Catchment P - Holbeach River

Upload date:
Feb 2011

This map is reproduced from Ordnance Survey material with the permission of Ordnance Survey on behalf of the Controller of Her Majesty's Stationery Office. Crown copyright. Unauthorised reproduction infringes Crown copyright and may lead to prosecution or civil proceedings. Defra, Licence number 100018880, [2008].

Key:

- - Catchment P Boundary
- - IDB Ordinary Watercourse
- X - Pumping Station
- - Water level control
- X - Tidal Sluice
- - Inland Sluice



South Holland I.D.B. (March 2008)

DRAIN ID	DRAIN NAME	OWNED BY SHIDB	HIGH PRIORITY	TOTAL LENGTH (m)	* SOW LENGTH (m)	HIGH PRIORITY A LENGTH (m)	HIGH PRIORITY B LENGTH (m)
P: HOLBEACH RIVER CATCHMENT							
P01	BATTLEFIELDS	☐	☒	580	580	580	0
P02	BATTLEFIELDS OLD PIPELINE	☐	☐	625	625	0	0
P03	BATTLEFIELDS NORTHERN	☐	☐	440	0	0	0
P04	CEMETARY	☐	☒	390	240	0	0
P05	CHAPEL	☐	☐	1,250	0	0	0
P06	CROWN	☐	☒	1,905	1,500	1,905	0
P07	CROWN BRANCH	☐	☒	580	0	440	0
P08	DAISY HALL	☐	☐	805	0	0	0
P09	DISTILLERY FARM	☒	☐	80	0	0	0
P10	DRAIN NO 15	☒	☐	350	0	0	0
P11	FLINT HOUSE	☐	☐	1,325	0	0	0
P12	FOSDYKE MARSH MAIN	☒	☐	4,150	0	0	0
P13	FOSDYKE MARSH SOKE DYKE	☒	☐	3,550	0	0	0
P14	FOXES LOW	☐	☒	2,515	2,000	2,515	0
P15	FOXES LOW BRANCH	☐	☐	570	0	0	0
P16	GANDER GROUND	☐	☐	615	0	0	0
P17	GAS HOUSE	☐	☒	240	240	240	0
P18	GODDAMS LANE	☐	☐	1,285	0	0	0
P19	HOLBEACH CLOUGH	☐	☒	870	870	870	0
P20	HOLBEACH NEW RIVER	☒	☒	1,380	1,380	1,380	0
P21	HOLBEACH RIVER	☒	☒	10,350	3,000	10,350	0
P22	HUNGERDYKE - EAST	☐	☐	1,210	0	0	0
P23	HUNGERDIKE - WEST	☐	☐	495	0	0	0
P24	HURN SOUTH	☒	☒	2,310	0	665	0
P25	HURN BANK DRAIN AND BRANCH	☒	☐	1,770	0	0	0
P26	LOW LANE	☐	☐	180	0	0	0
P27	MAJORS	☐	☒	1,375	200	875	0
P28	MARSH LEVEL	☐	☐	1,015	0	0	0
P29	MIDDLE MARSH ROAD	☒	☐	2,235	0	0	0
P30	MOULTON COMMON CONNECTION	☐	☐	735	0	0	0
P31	MOULTON COMMON - EAST	☐	☐	2,560	0	0	0
P32	MOULTON COMMON - WEST	☐	☒	3,175	500	3,175	0
P33	MOULTON RIVER	☒	☒	8,375	0	3,445	0
P34	MOULTON RIVER BRANCH	☒	☐	1,295	0	0	0

* SOW = Strategic Ordinary Watercourse

South Holland I.D.B. (March 2008)

DRAIN ID	DRAIN NAME	OWNED BY SHIDB	HIGH PRIORITY	TOTAL LENGTH (m)	* SOW LENGTH (m)	HIGH PRIORITY A LENGTH (m)	HIGH PRIORITY B LENGTH (m)
P: HOLBEACH RIVER CATCHMENT							
P35	NEW SEA BANK	☐	☐	2,550	0	0	0
P36	NEW SEA BANK OLD OUTFALL ROUTE	☐	☐	820	0	0	0
P37	NORTHONS LANE	☐	☒	700	0	160	0
P38	OLD SEA BANK SOKE DYKE	☐	☒	2,630	500	2,630	0
P39	OLD SLUICE	☐	☐	590	0	0	0
P40	OUNDLE VICARAGE	☐	☐	1,250	0	0	0
P41	PEARTREE	☐	☒	3,530	0	3,530	0
P42	PENNY HILL	☐	☐	640	0	0	0
P43	PENNY HILL ROAD	☐	☒	325	325	325	0
P44	RODIKE MILL	☐	☐	1,550	0	0	0
P45	ROMAN BANK	☐	☒	1,020	1,020	1,020	0
P46	SARACENS HEAD	☐	☐	200	0	0	0
P47	SAVAGES LOW	☐	☐	1,100	0	0	0
P48	SAVAGES LOW BRANCH	☐	☐	345	0	0	0
P49	SCARLET GATE	☐	☐	460	0	0	0
P50	SECOND DROVE	☒	☐	380	0	0	0
P51	SPALDING GATE	☐	☐	755	0	0	0
P52	STOCKWELL GATE	☐	☐	525	0	0	0
P53	THIRD DROVE	☒	☐	360	0	0	0
P54	WARDS SOKE DYKE	☐	☐	4,340	0	0	0
P55	WASHWAY ROAD A17	☐	☒	1,860	1,000	1,160	0
P56	WASHWAY ROAD - SARACENS HEAD	☐	☐	595	0	0	0
P57	WASHWAY MILL	☐	☐	730	0	0	0
P58	WHAPLODE LODGE	☐	☐	1,410	0	0	0
P59	WHAPLODE & MOULTON MARSH	☐	☐	1,345	0	0	0
P60	WHAPLODE RIVER	☒	☒	6,150	2,000	6,150	0
P61	WOODHOUSE	☒	☒	2,185	0	295	0
P62	OLD PEARTREE	☐	☐	1,100	0	0	0
P63	FOSDYKE MARSH SOKE DYKE CONNECTION	☐	☐	380	0	0	0
P64	FIELD MEADOWS PIPELINE	☐	☐	195	0	0	0
Total Length for Holbeach River Catchment (km)				100.61	15.98	41.71	0.00

* SOW = Strategic Ordinary Watercourse