




KEY:-


PROPOSED 1.8M CLOSE BOARDED FENCE, 19.5M IN LENGTH TO REPLACE EXISTING 2.5M HIGH BEECH HEDGE WHICH IS TO BE REMOVED



EXISTING 2.1M HIGH BRICK BOUNDARY WALL BUILT WITH ORIGINAL DEVELOPMENT. TO REMAIN IN SITU.

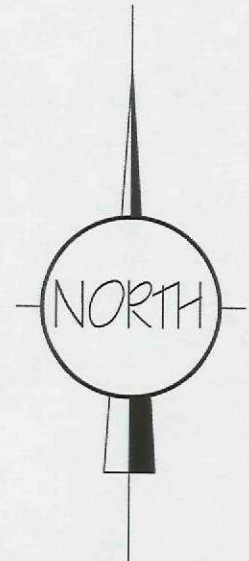

No 3 MATTIMORE DRIVE
HOLBEACH
LINCS
PE12 7AE

BLOCK PLAN 1:250

Drawing No 2.