



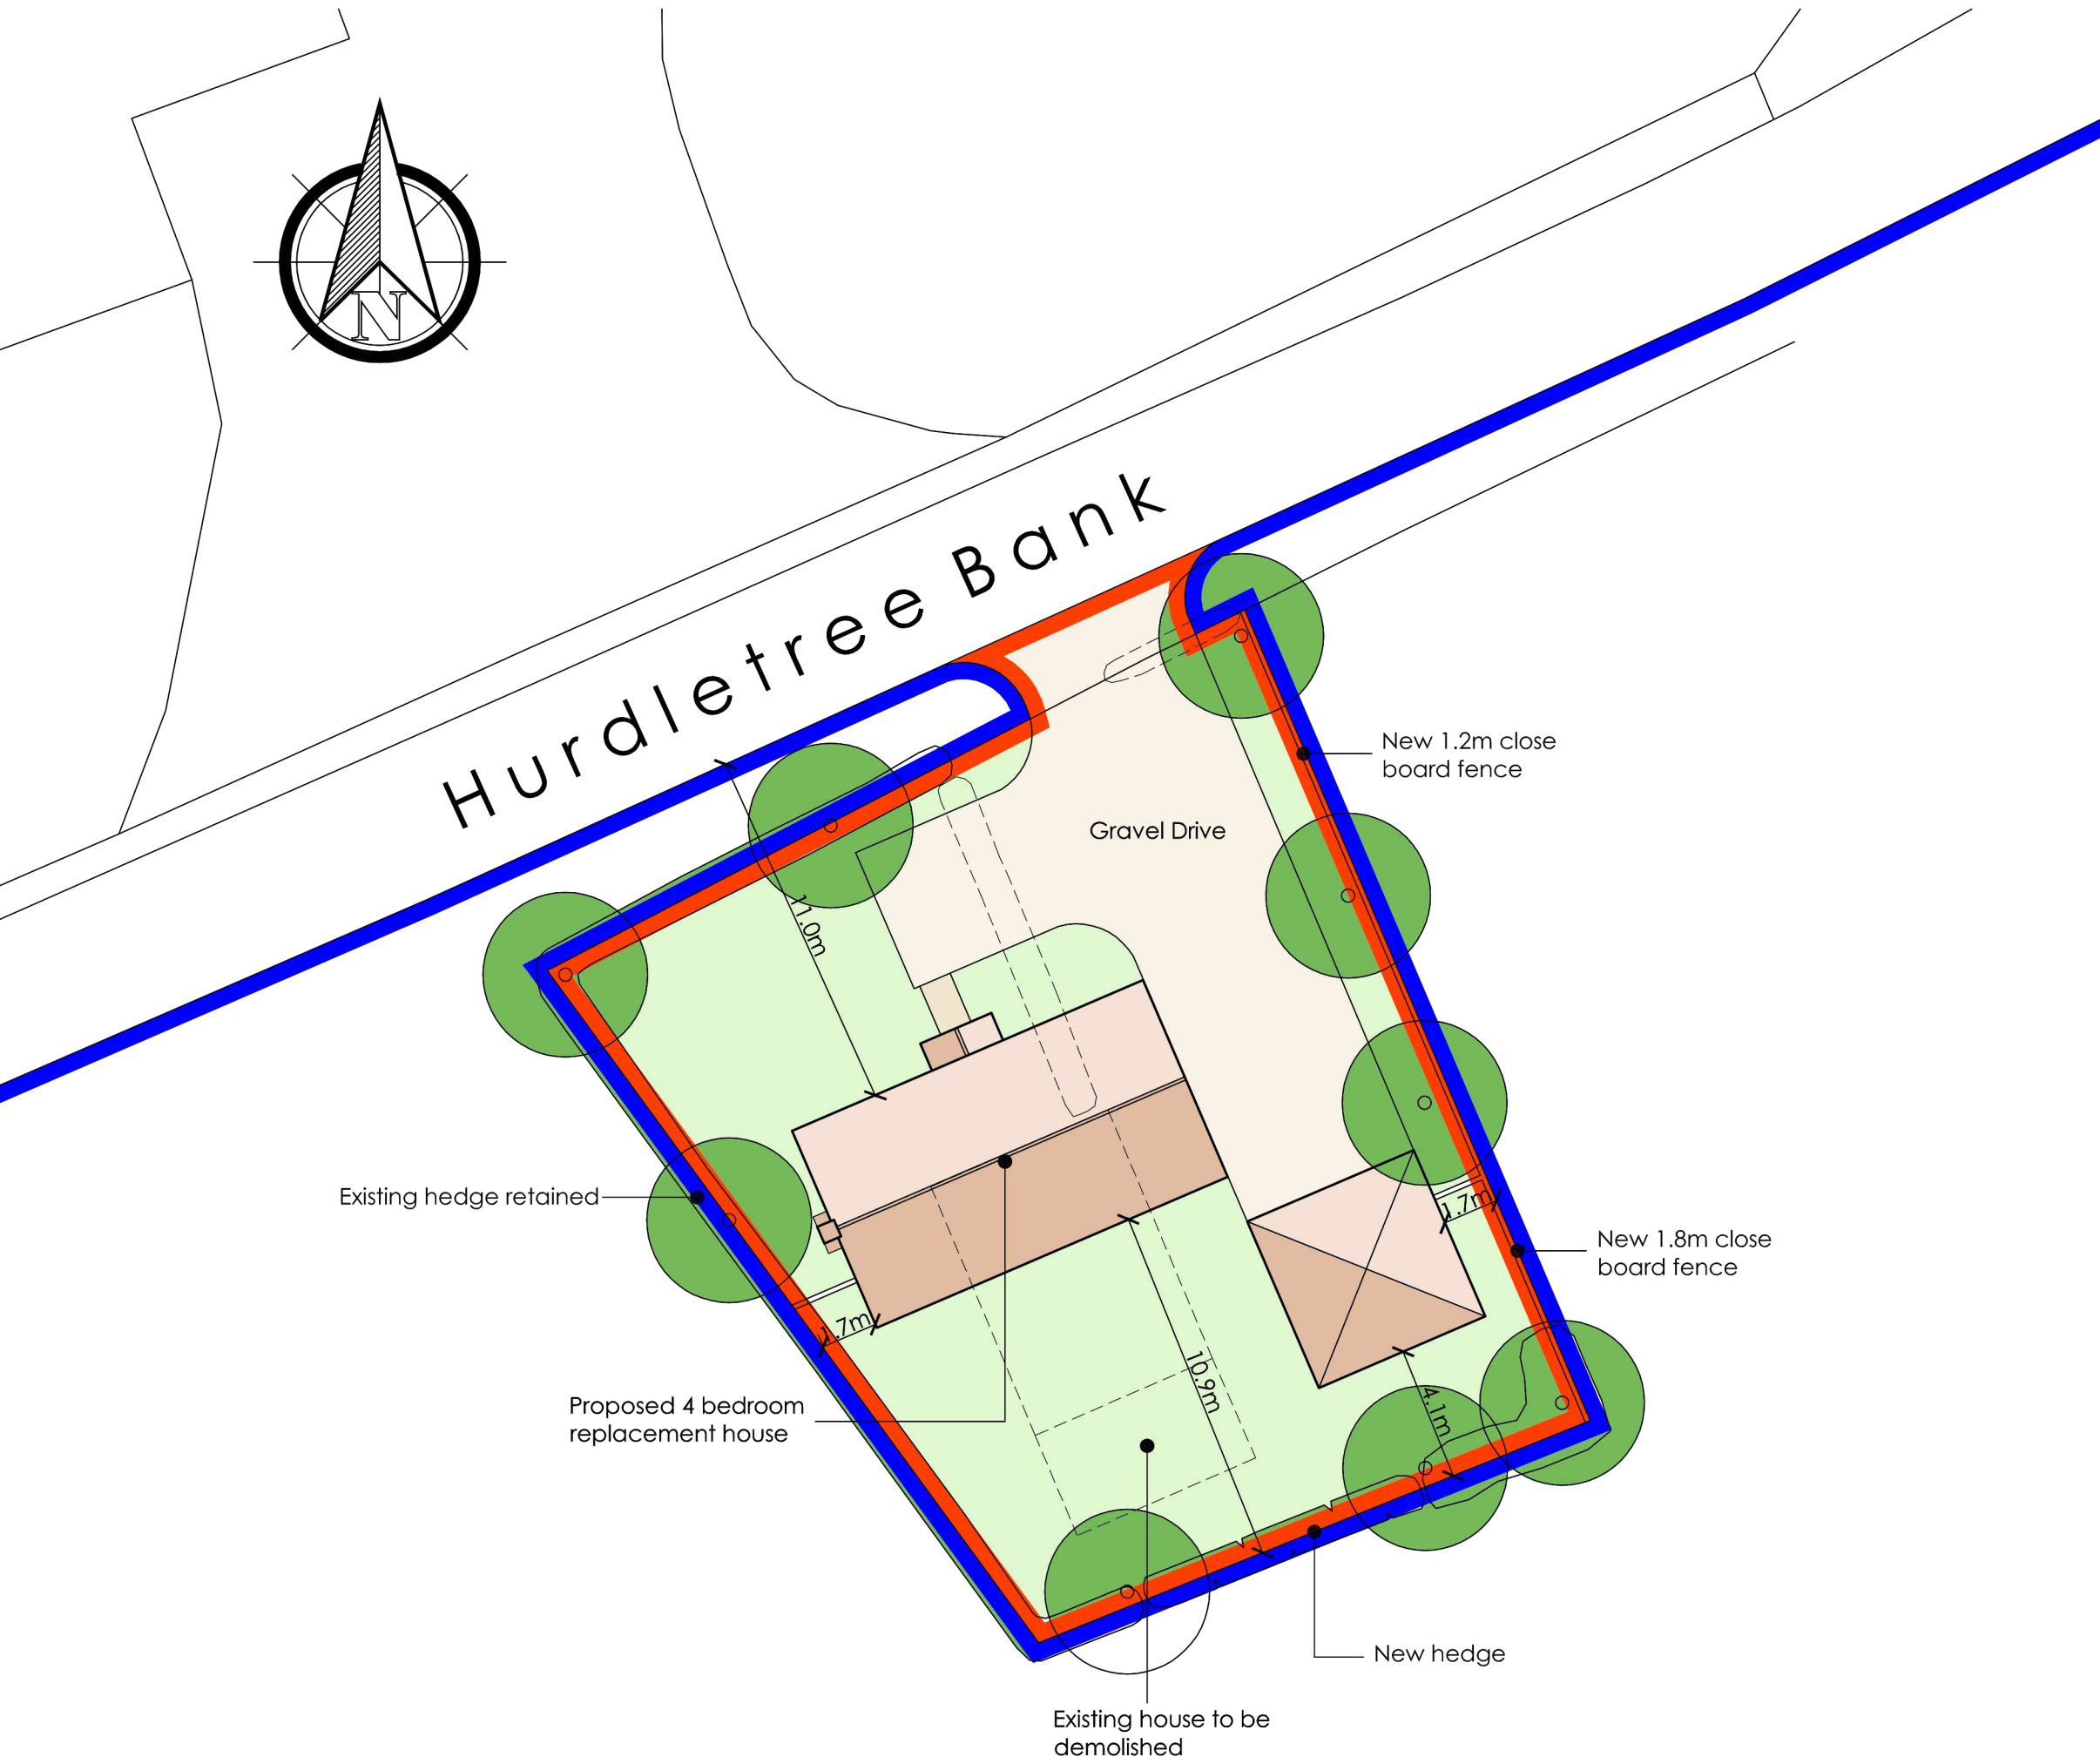

Site Plan 1:200

Do not scale directly from this drawing. All discrepancies are to be brought to the attention of the below office.
The copyright to this drawing is owned by studio 11 architecture.

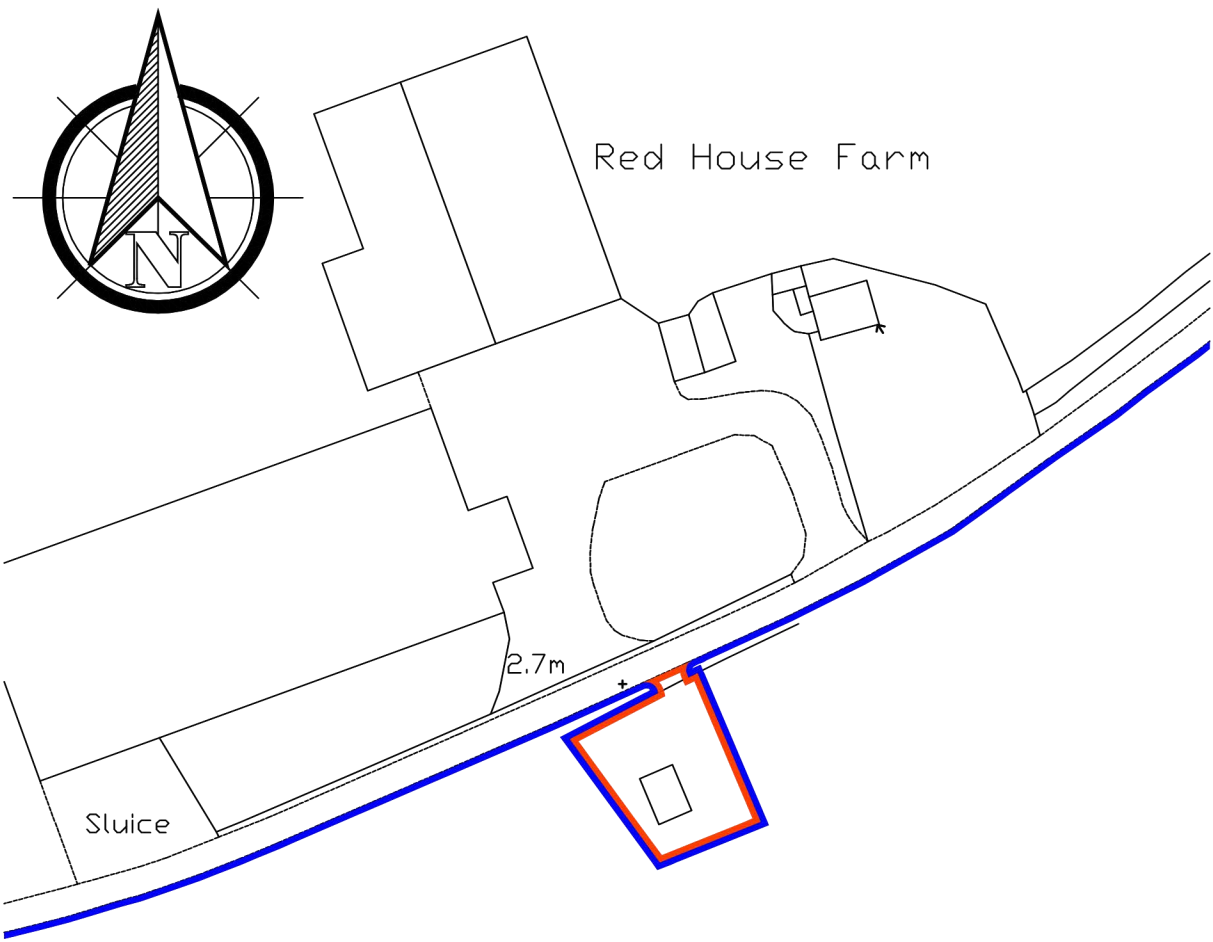

Location Plan 1:1250

REVISION	DATE	DRAWN	DESCRIPTION
CLIENT	JH & AJ King		
PROJECT	Proposed replacement dwelling at Penningtons Cottage, Holbeach		
DRAWING	Site Plan & Location Plan		
SCALE	1:200, 1:1250 @ A2	DRAWN CLH	DATE 09.06.2015
STUDIO 11 ARCHITECTURE LTD, THE BOATHOUSE, HARBOUR SQUARE, NENE PARADE, WISBECH, CAMBRIDGESHIRE, PE13 3BH T: 01945 467339 E: design@studio11architecture.co.uk W: www.studio11architecture.co.uk OFFICES: THE SPARKHOUSE, LINCOLN, LINCOLNSHIRE LN6 7TS THE BOATHOUSE, WISBECH, CAMBRIDGESHIRE PE13 3BH KEYSTONE INNOVATION CENTRE, THETFORD, NORFOLK IP24 1JD			