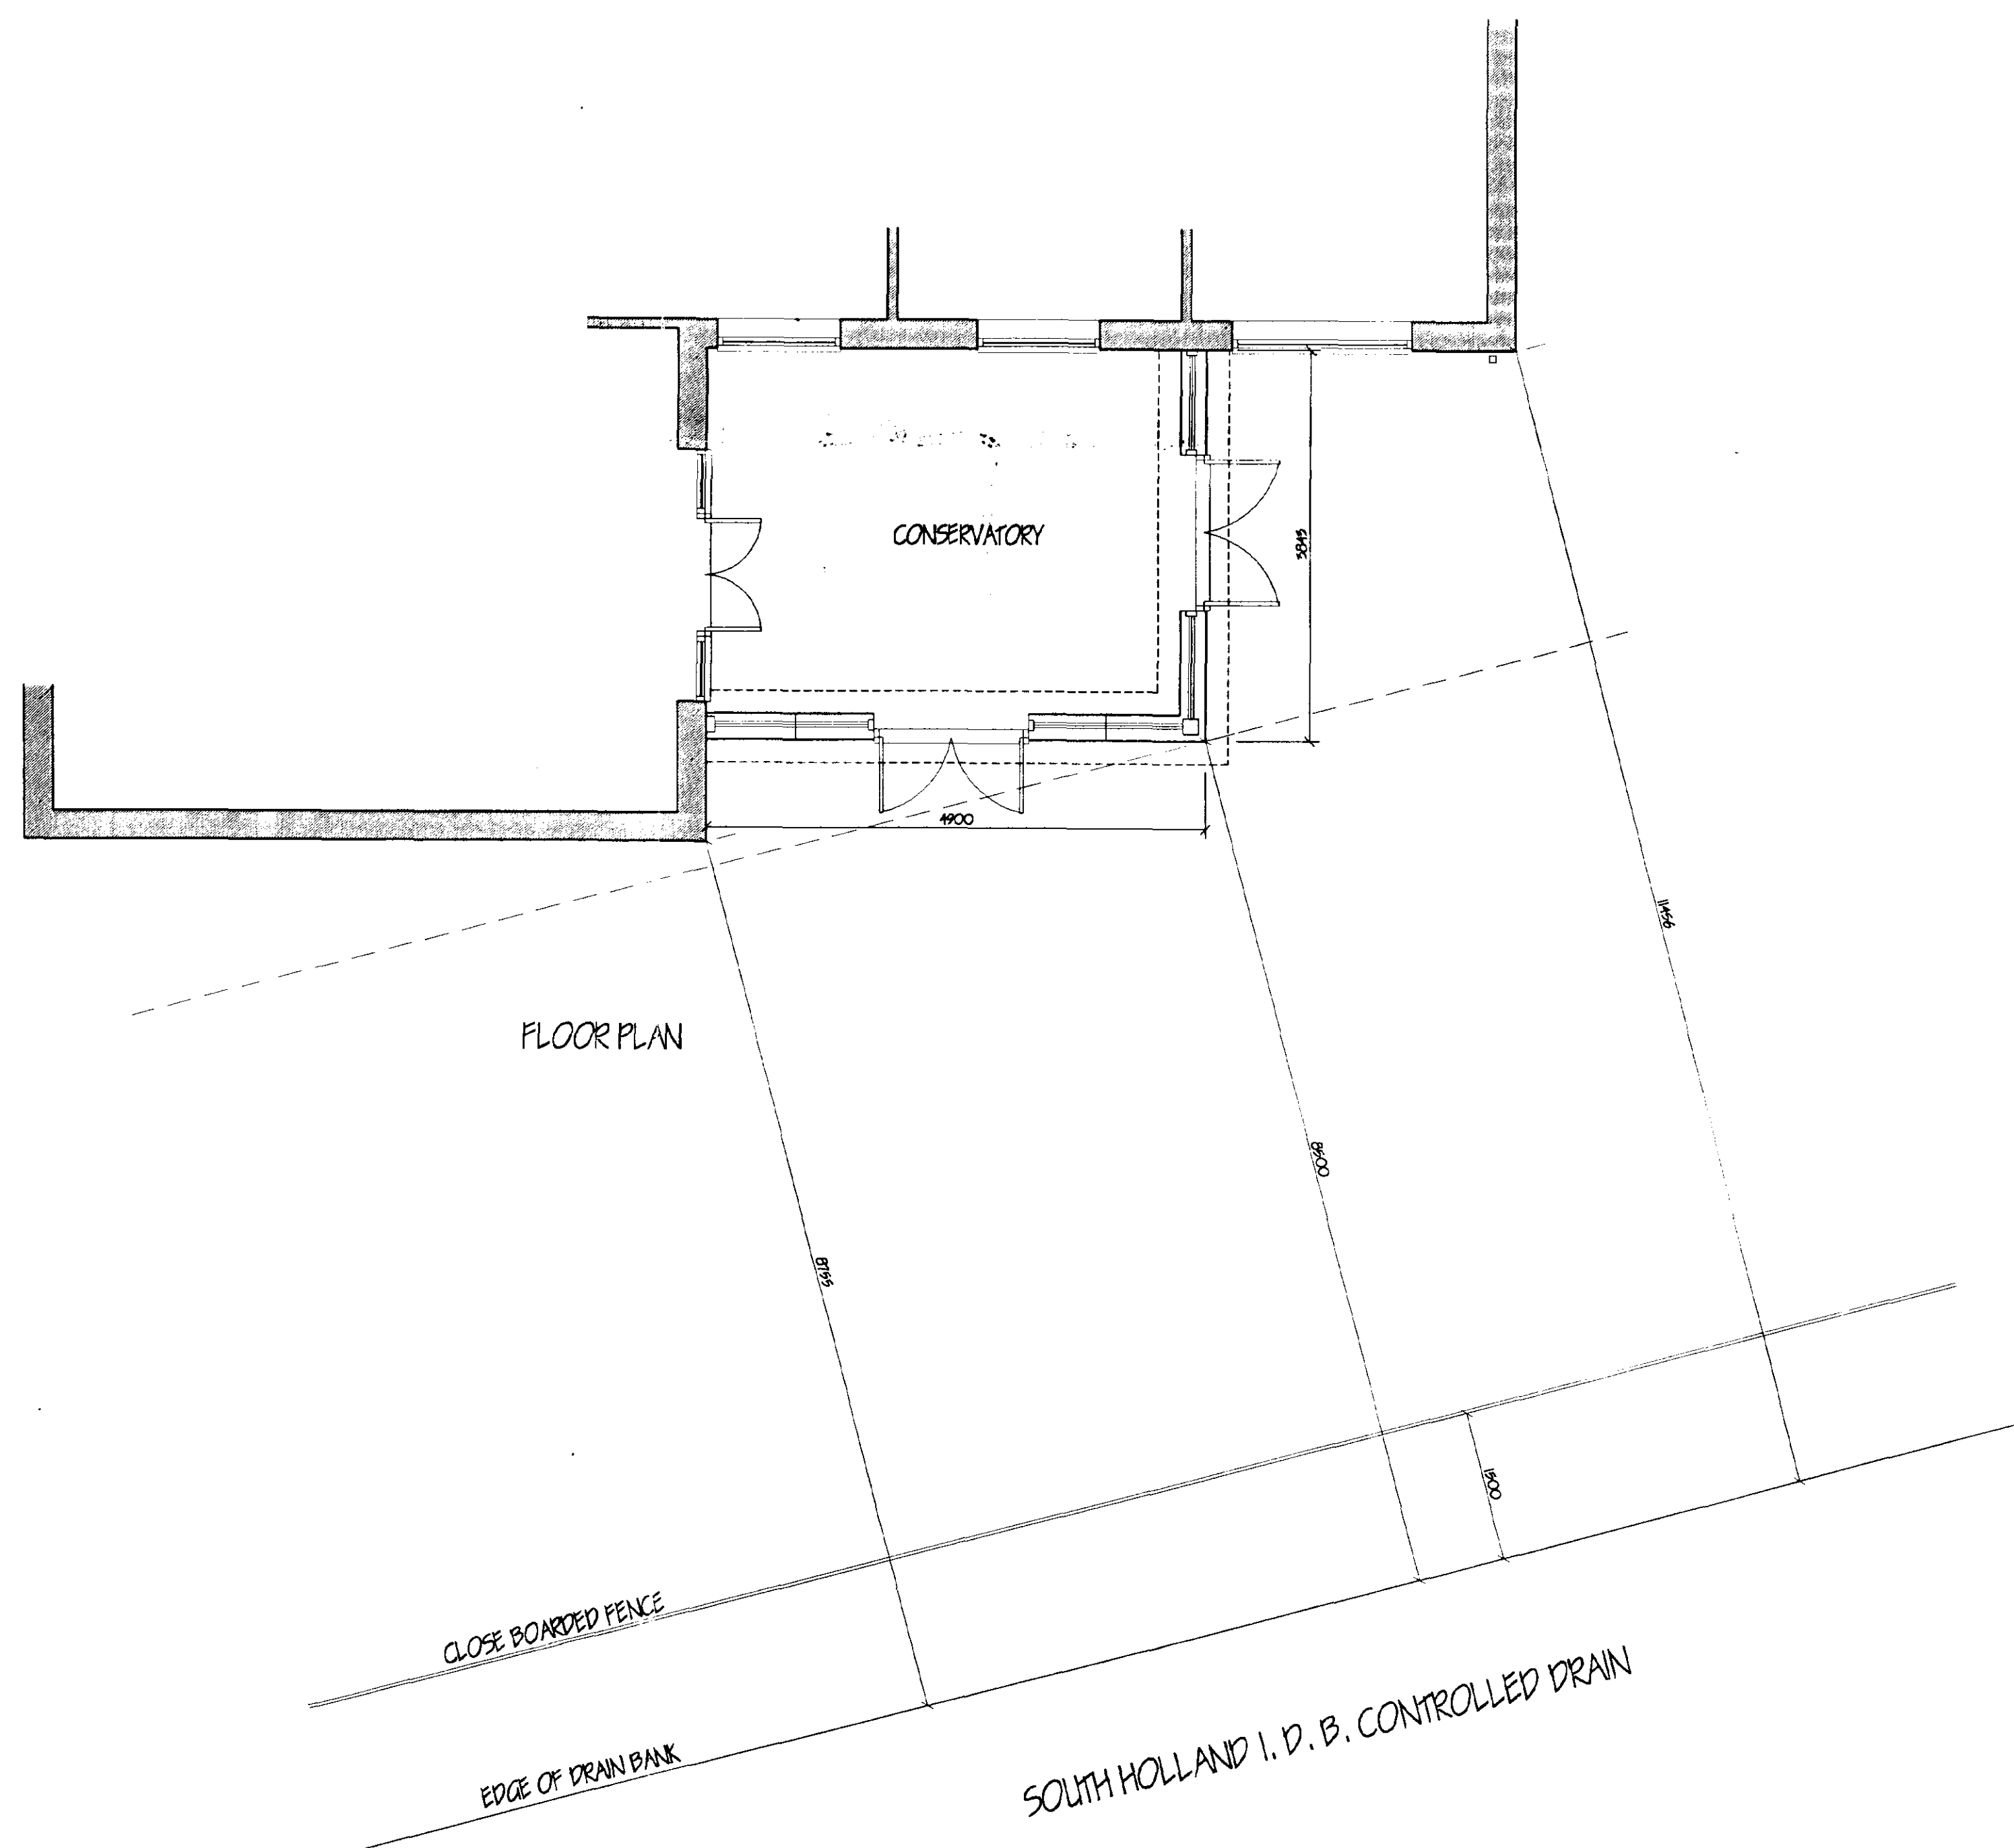


SHDC
Planning & Development
14 MAY 2003
Ref 0617/03

DETERMINED
PLAN

LIMITATIONS.

The drawing is limited in the amount of information contained and does not purport to contain a full specification of the work. It is solely for the purpose of obtaining Planning/ Building Regulation approval.

The drawing must not be used as a contract document.

All dimensions shall be taken from site from actual works.

Under no circumstances shall measurements be scaled from this drawing for construction or ordering purposes.

All open dimensions shall be checked by the Builder/ Contractor and will be his responsibility from commencement of site works.

The works will not be supervised or inspected on site by G.R. Mearns or any representative thereof. It is the client or their appointed agents responsibility to control specification, submission of materials, adherence to workmanship, variations to contract etc.

COPYRIGHT RESERVED.
Copies of this drawing must be made only with the
written permission of G. R. Merchant.

STANDARDS.
All materials to be new unless otherwise stated and all components and materials etc. to be used fitted and installed etc. in strict accordance with manufacturers instruction and relevant Code of Practices.
Materials shall conform to appropriate British Standard Specification or BBA Certificate or European Code equivalent.

HEALTH & SAFETY.
The Employer/ Client shall ensure that the selected contractor is conversant with and adopts all measures necessary to achieve compliance with Health & Safety legislation for Building Sites and Work Places.
The Employer / Client is advised that should the works need to comply with the Construction Design and Management Regulations an independent Planning Supervisor will be required.

SCOPE OF THE WORKS.
The works shall comprise of all that is shown on the drawing and details. Work that may not be specifically shown but may be reasonably inferred as necessary to carry out the works shall be deemed to be included.

ref: revision
date

ref	revision	date

G. R. MERCHANT
I.ENG AMICE FTWO
**ARCHITECTURAL, STRUCTURAL
AND LAND DRAINAGE
CONSULTANTS**
Unit 4, Wrights Mews
12A Park Road, Holbeach,
Spalding, Lincs. PE12 7EE
Tel 01406 480800
Fax 01406 428744
E-Mail: G. R. Merchant @ Merchant. F
Co. UK

Project
CONSERVATORY,
2 CASTLE DRIVE,
HOLBEACH,
SPALDING, LINC'S.

Client
MR & MRS K. P. E. BAILEY.

Drawing

PLAN & ELEVATIONS

Job Ref. 673-03	Drawing No. 01
--------------------	-------------------

Date	Drawn
MAY '03.	GRM

Scores
1:50 1:00 [unless otherwise stated]

DO NOT SCALE FROM THIS DRAWING