



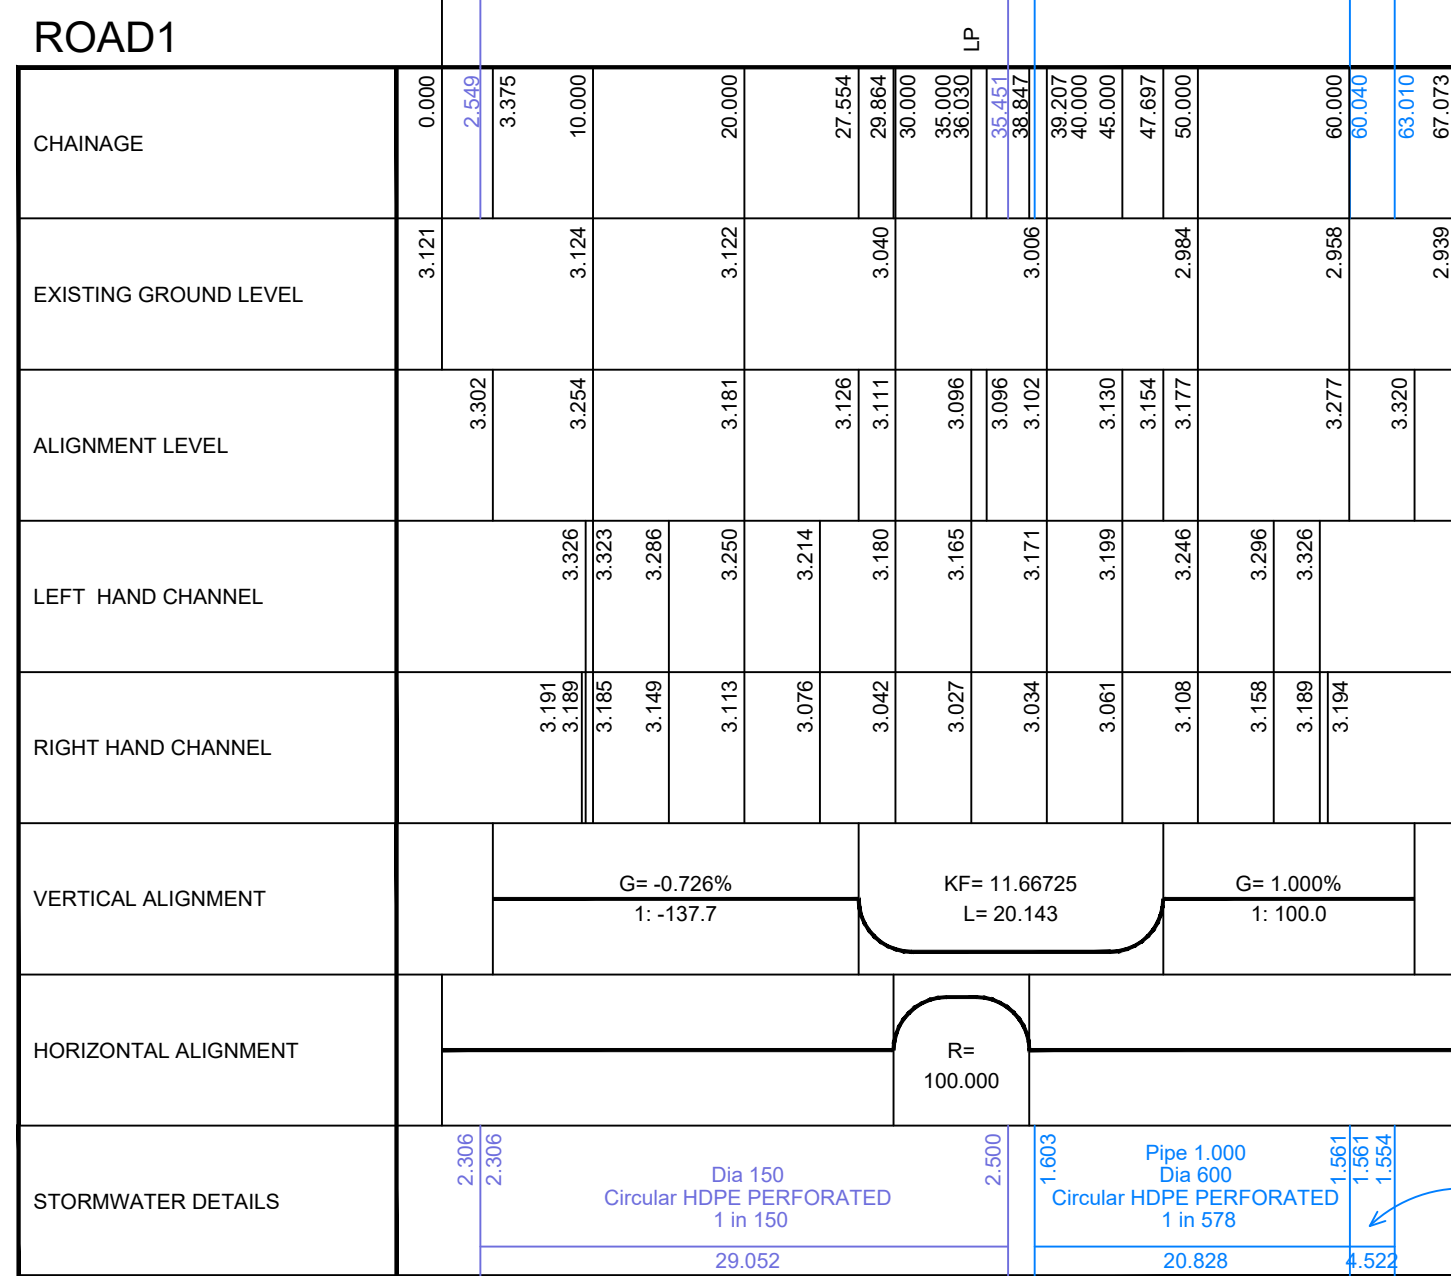




TYPE S BEDDING UNLESS OTHERWISE NOTED

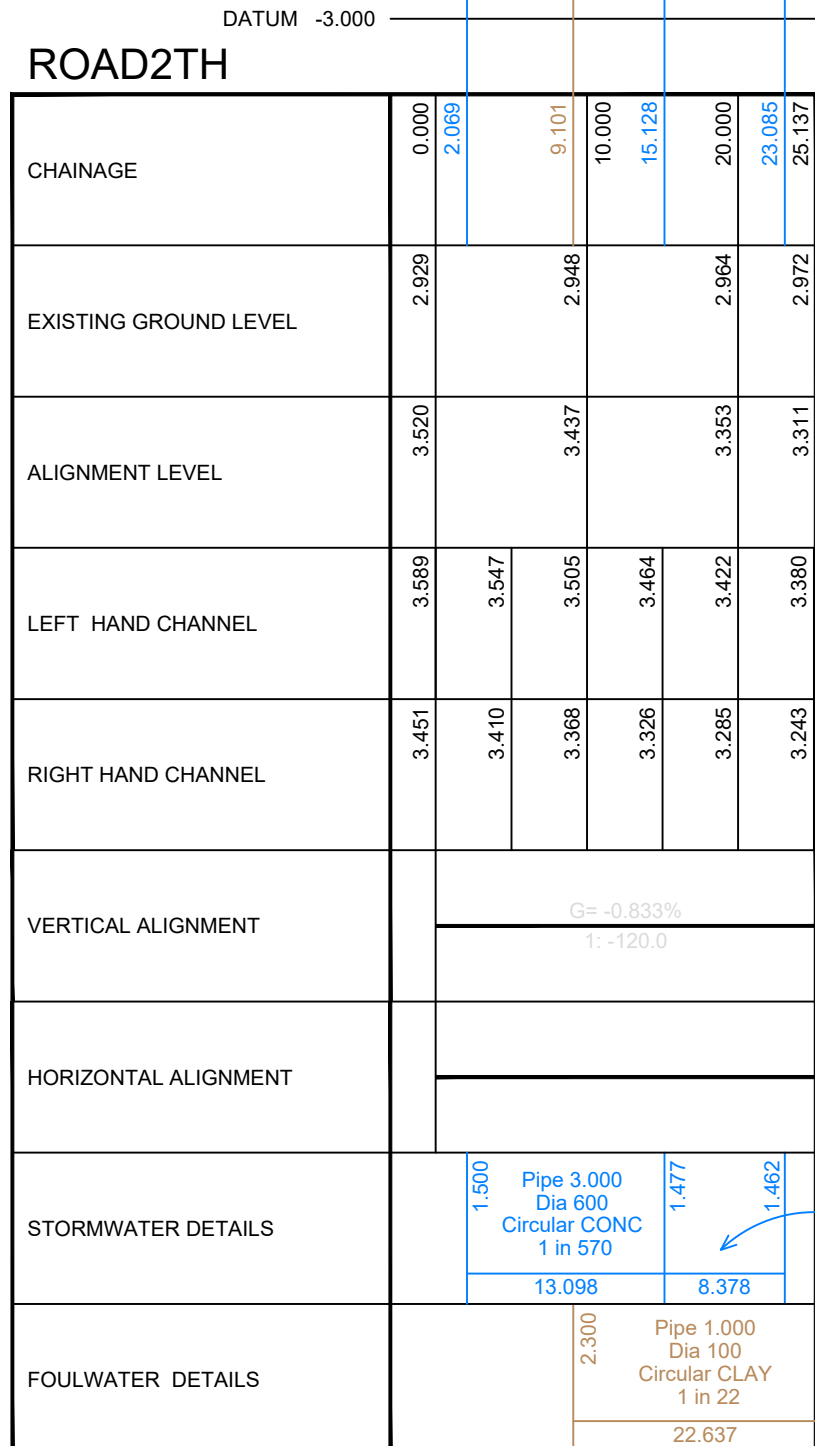



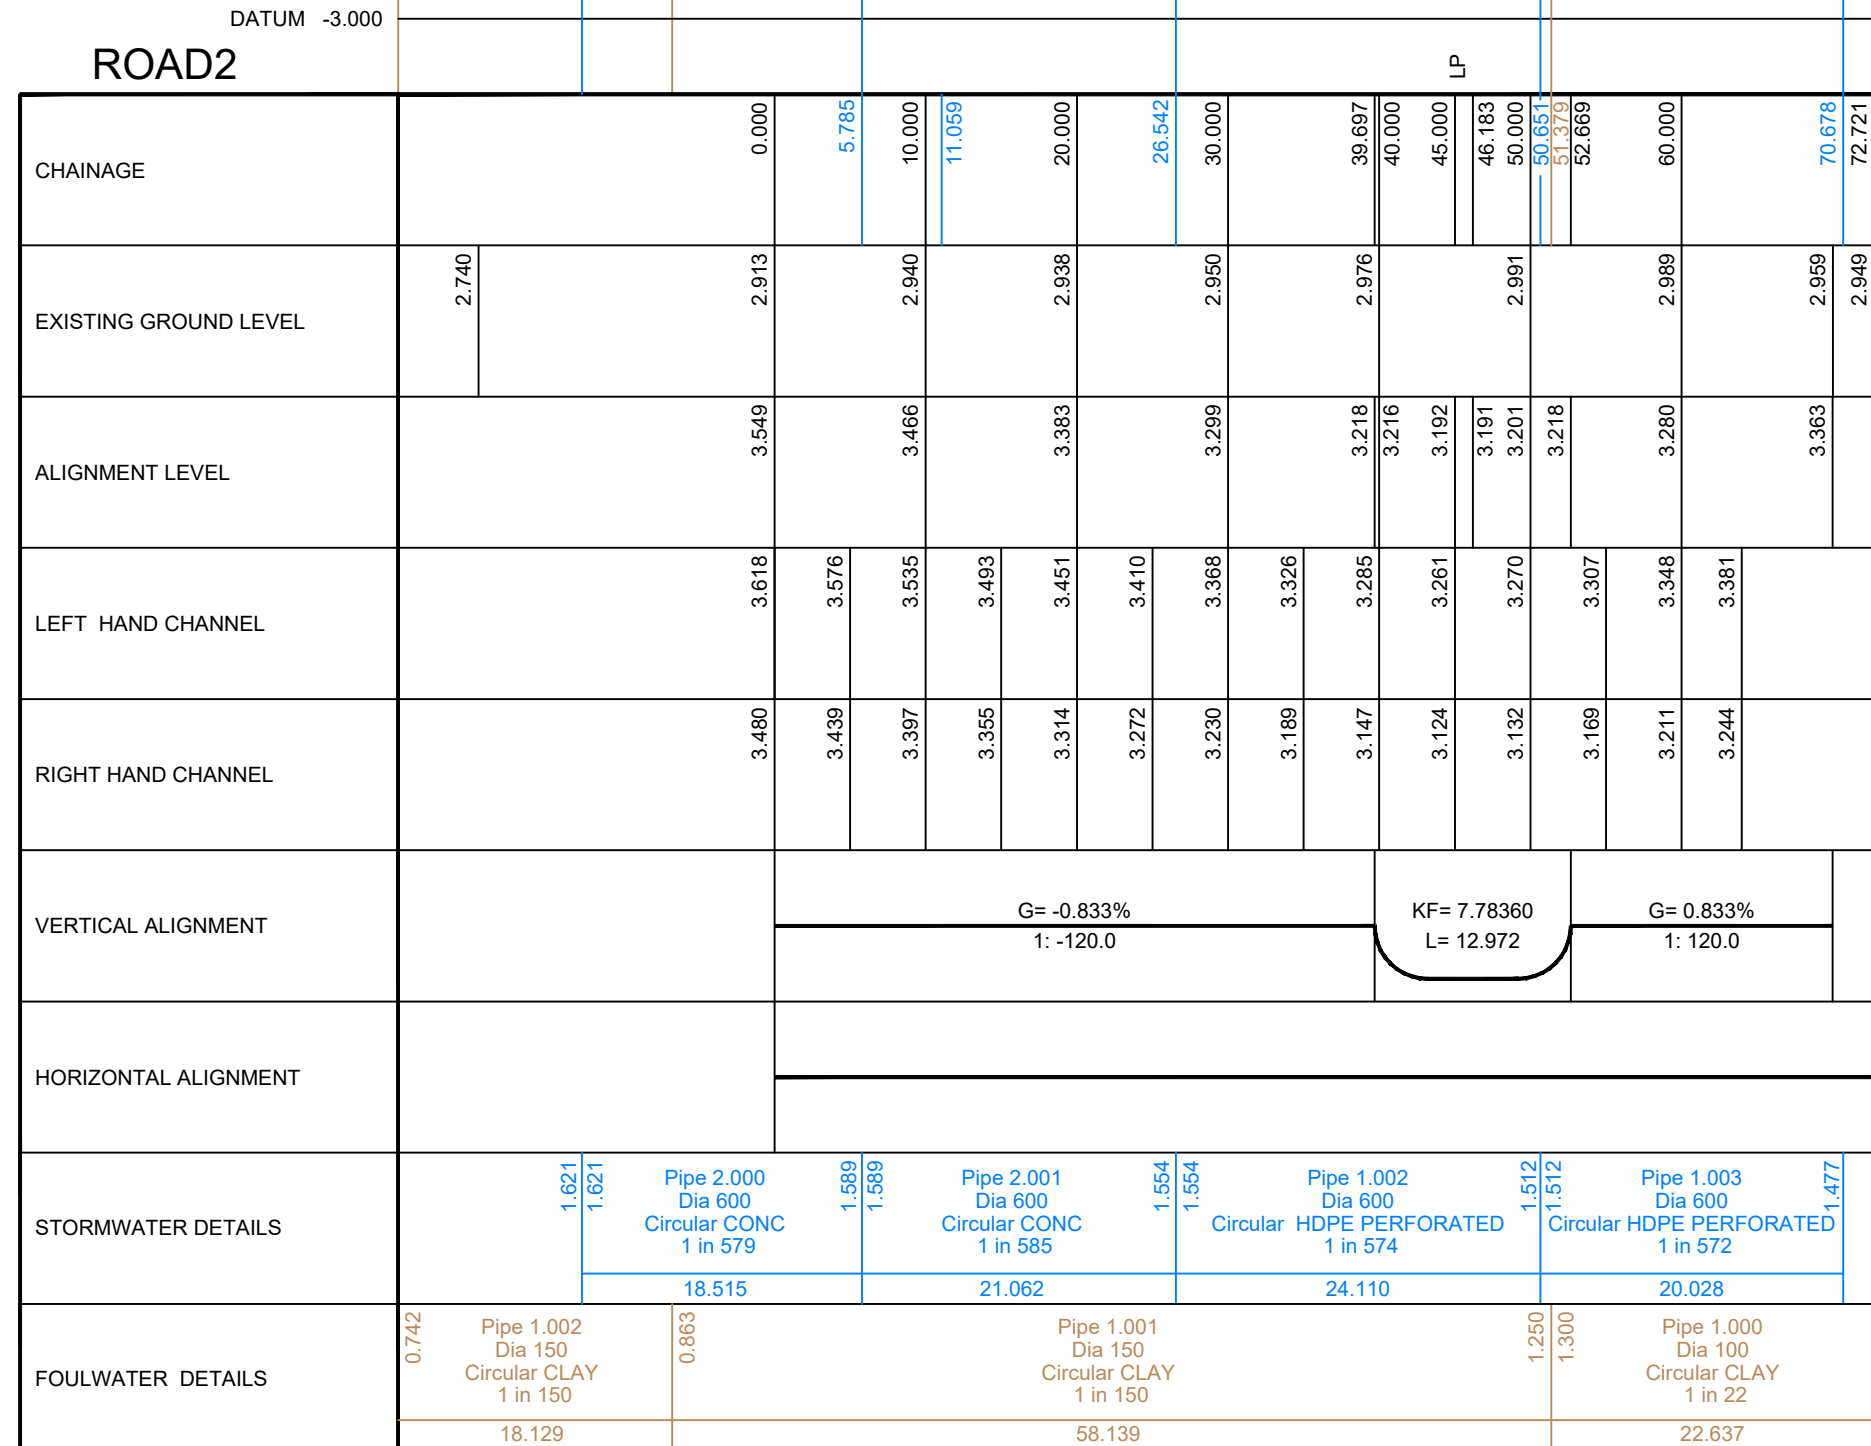TYPE S BEDDING UNLESS OTHERWISE NOTED