



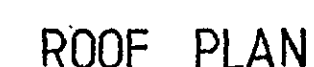

Finish to ceiling to be 5mm skin finish.

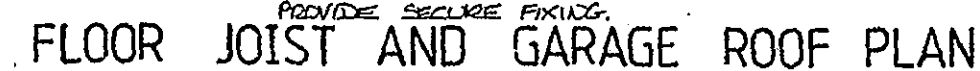

DETERMINED
FEAST GALE
 40° **PLAN**
 30° **FINCH TRUSSES**
 20° **REDUCING TRUSSES**
 10° **COMPOUND TRUSSES**
 FIRE PROTECTION 200mm

Do not scale directly from this drawing.
All discrepancies to be brought to the
attention of the above office.