


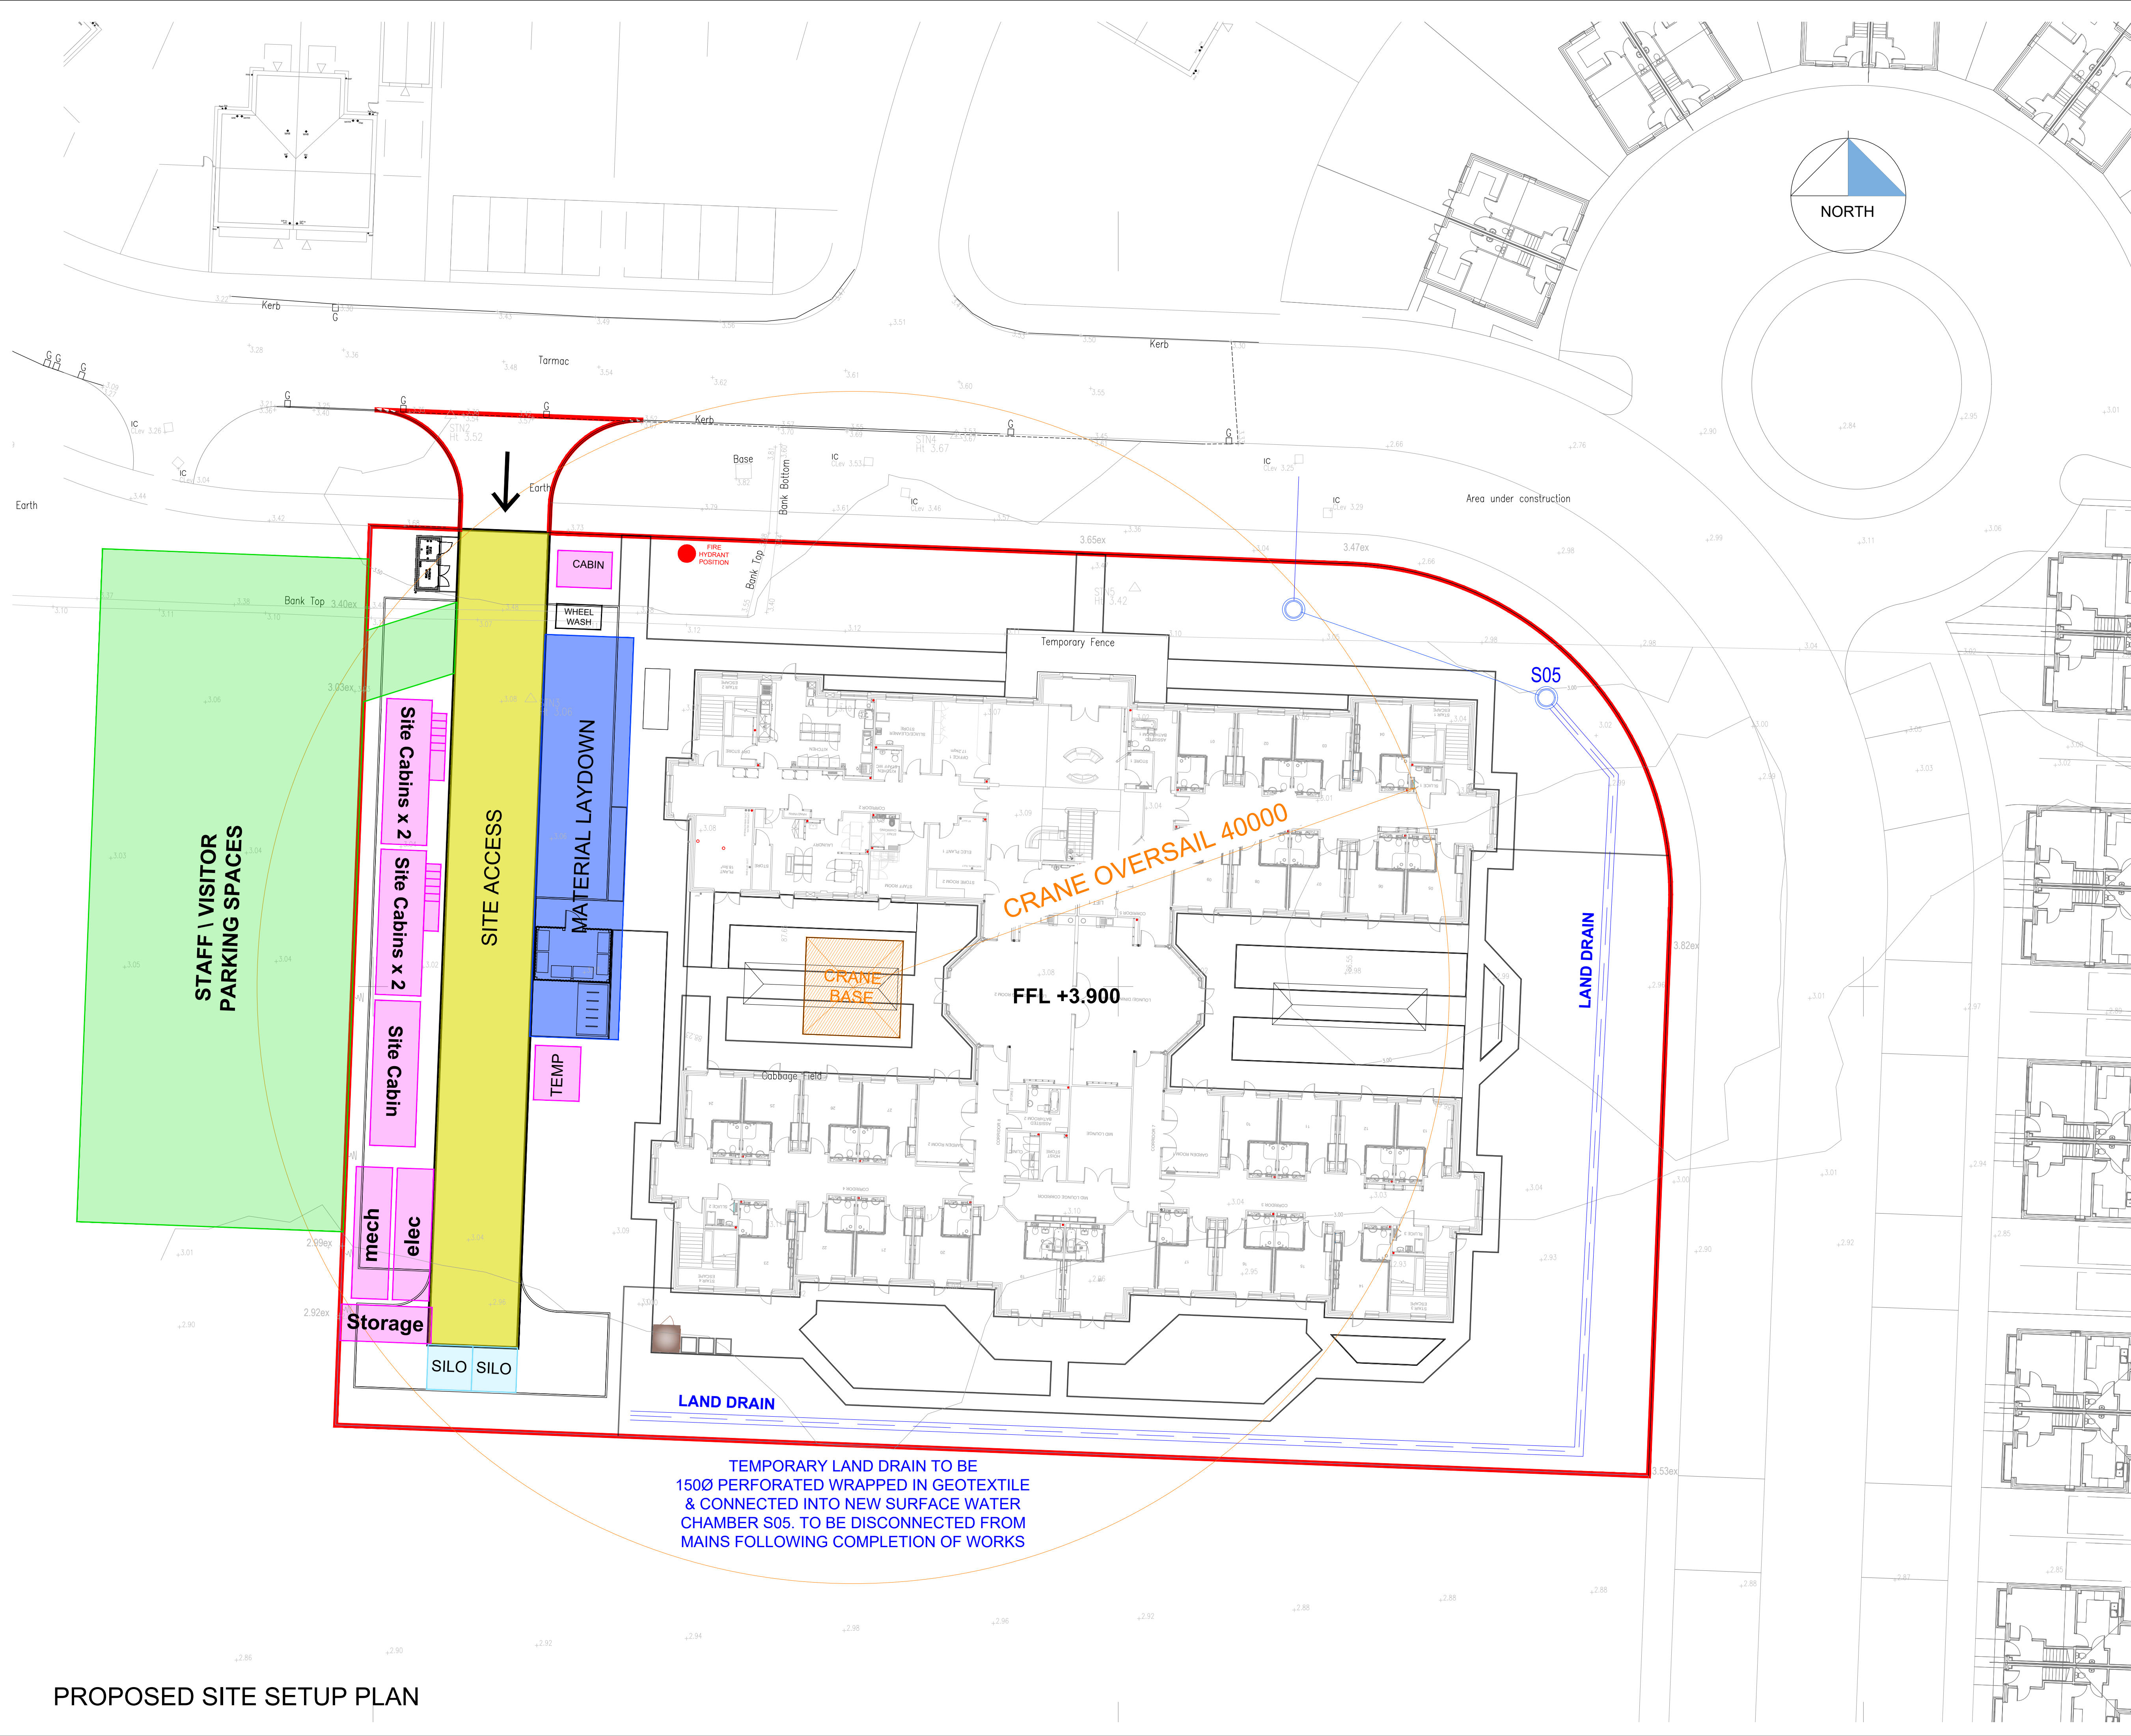

PROPOSED SITE SETUP PLAN

REV	DATE	DETAILS OF AMENDMENTS	DRAWN
REVISIONS			
LNT Construction			
LNT CONSTRUCTION LTD UNIT 2, HELIOS 47 ISABELLA ROAD GARFORTH LS25 2DY Tel: 0113 3853858 Fax: 0113 3853859			
CLIENT			
SITE DAISY ROAD, HOLBEACH MEADOWS HOLBEACH PE12 7HZ			
TITLE PROPOSED 66 BED CARE HOME PROPOSED SITE SETUP PLAN			
SCALE	1:200@A1	DATE	17.05.21
DRAWN	DJT	DWG NO.	B-07
DRAWING STATUS			
CONSTRUCTION			
CHECKED BY		DATE	