
REVISED LANDSCAPING DETAILS TO DEVELOPMENT AT PLOTS ADJACENT TO 160 BATTLEFIELDS LANE, HOLBEACH, FOR DENE HOMES LIMITED.

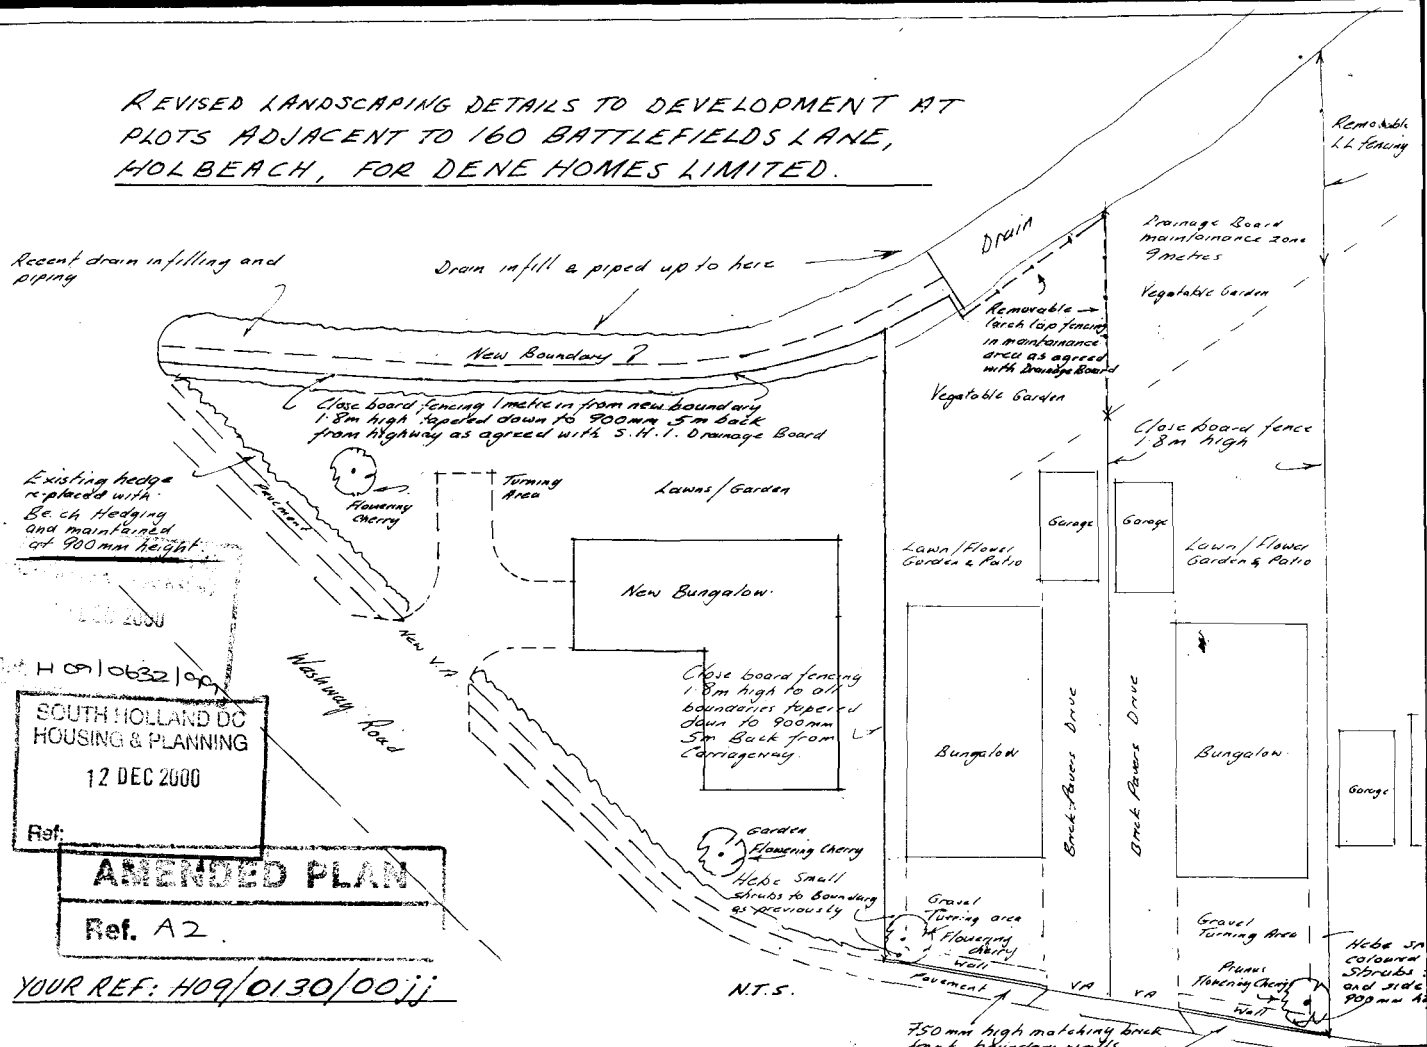

RECEIVED 2000

Ref. H09/0632/00

SOUTH HOLLAND DC
HOUSING & PLANNING
12 DEC 2000
Ref:

AMENDED PLAN
Ref. A2

YOUR REF: H09/0130/00jj