
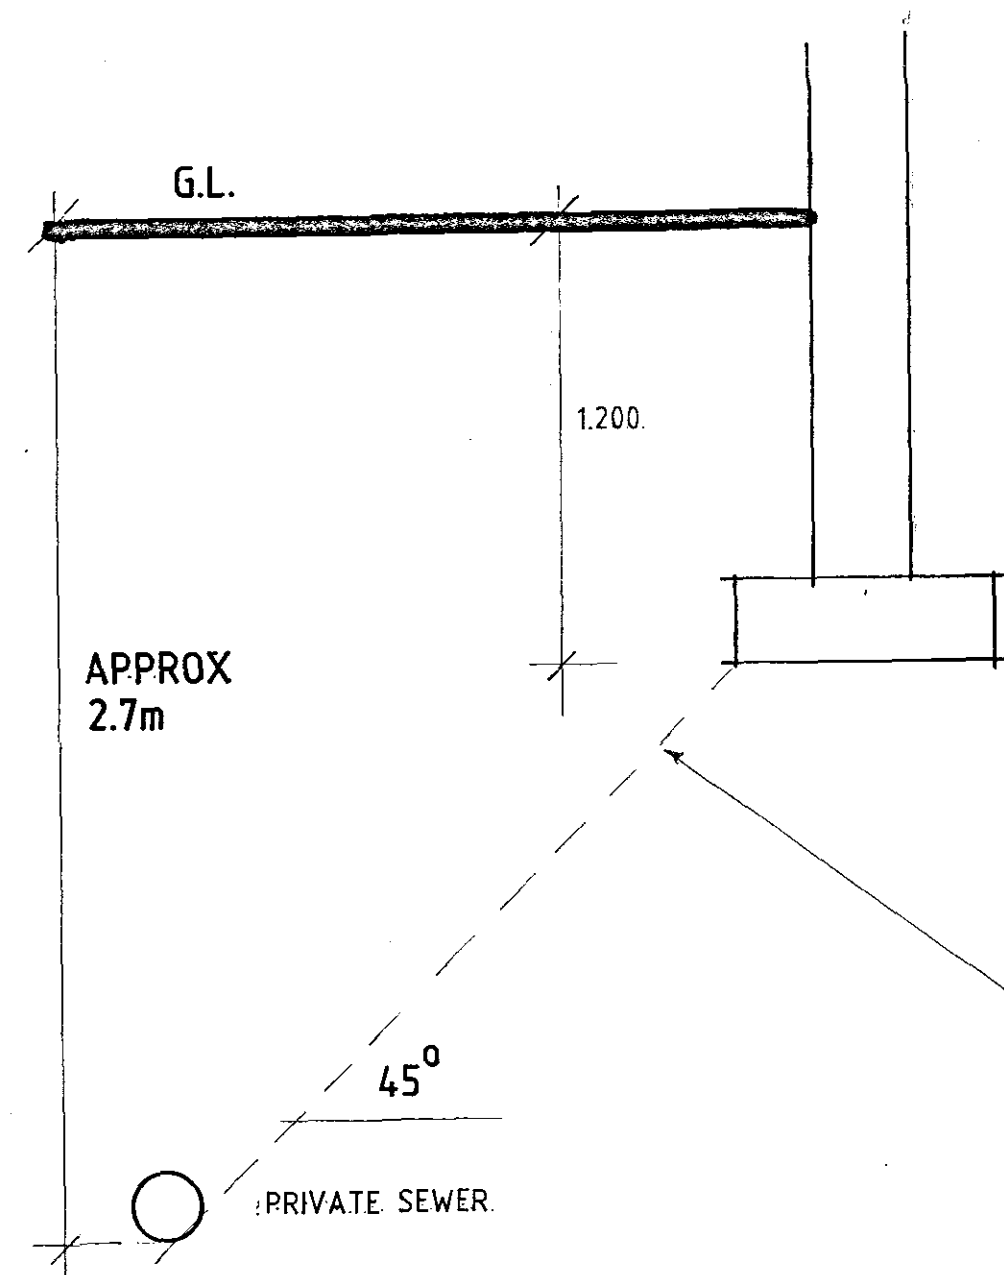



SECTION THRO SITE

LEVELS AS MARKED ON SITE PLAN

- 1 - 0.937 ROAD
- 2 - 1.000 PATH
- 3 - 0.632
- 4 - 0.837 FLOOR LEVEL
- 5 - 0.302
- 6 - 0.487 FLOOR LEVEL
- 7 - 0.522
- 8 - 0.224

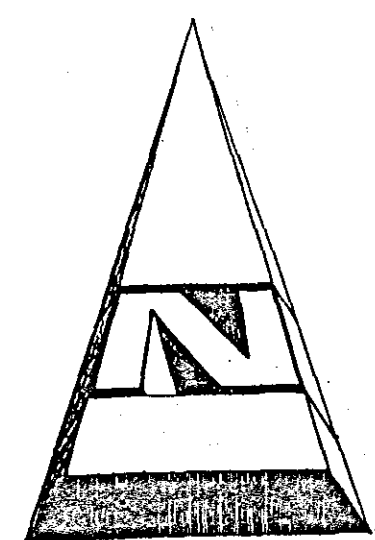

SECTION THRO PRIVATE SEWER & FOUNDATION

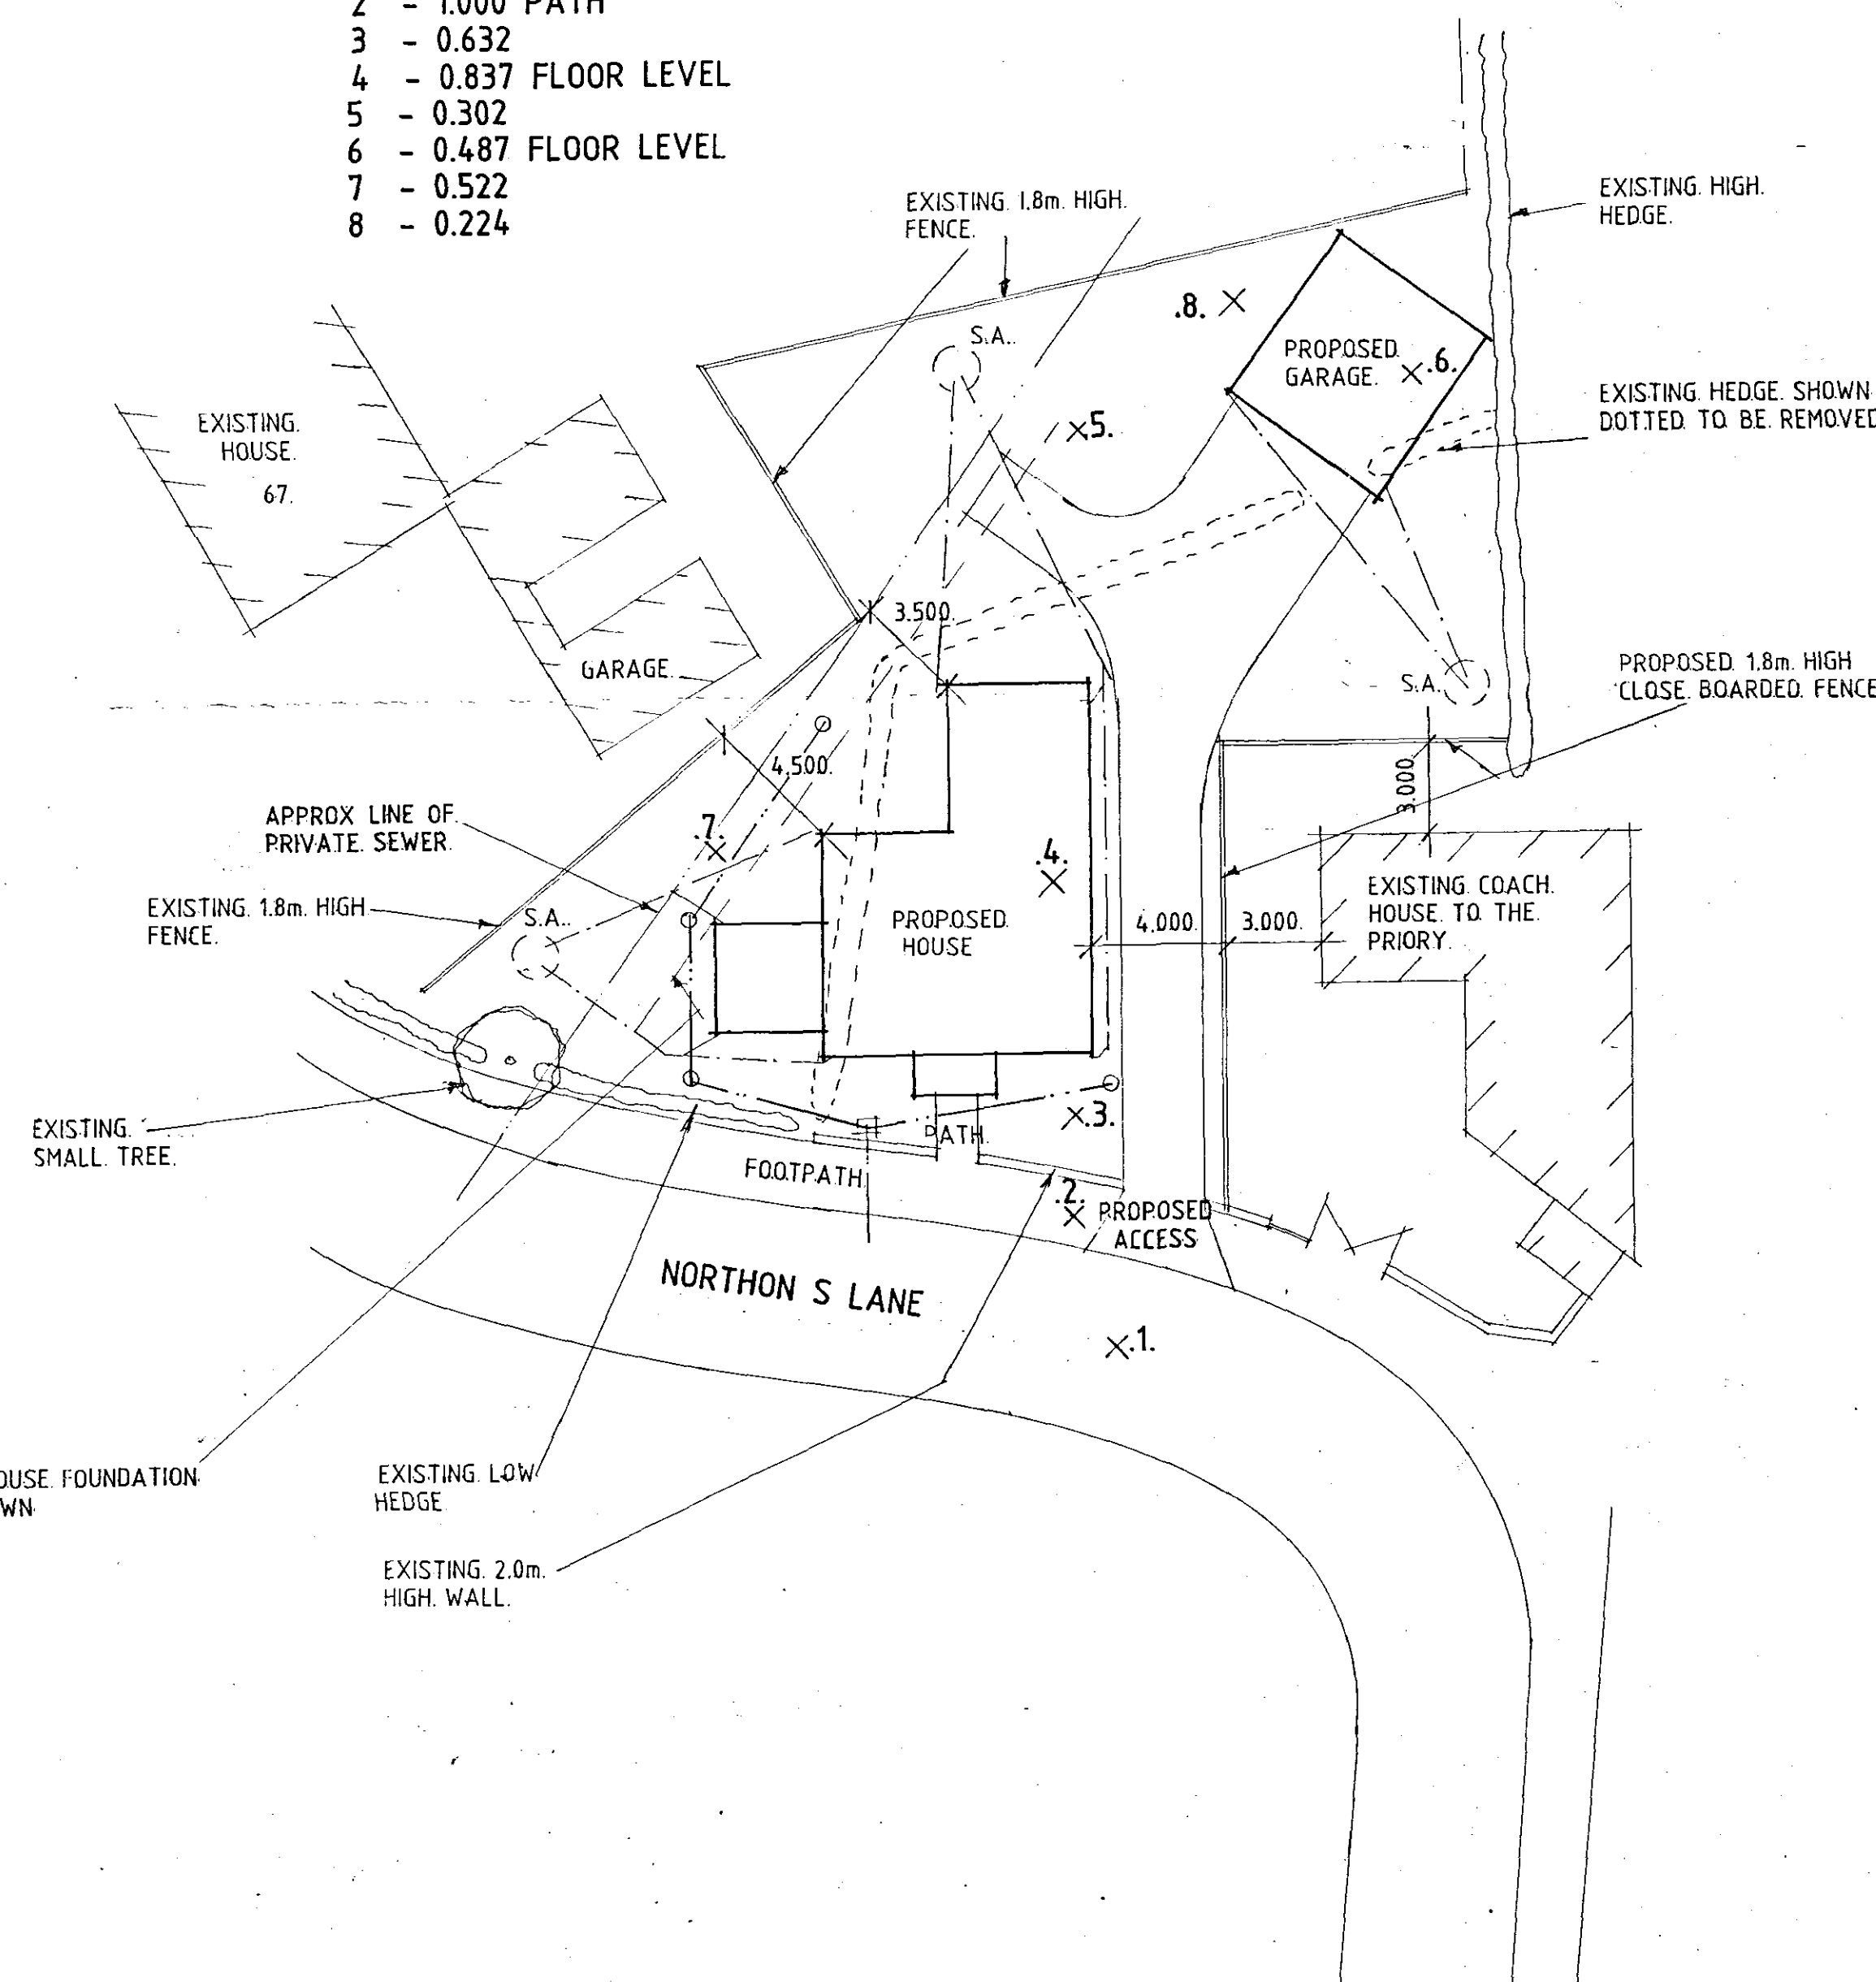

SITE PLAN

External Materials

Red facing bricks and slates to roof.

Windows to be white painted timber sash windows.

Gutters and downpipes to be black.

Access

Access to be minimum 2.5m wide and constructed all to Lincolnshire County Council requirements.

Drive

Washed gravel on 150mm well compacted hardcore with suitable edging kerbs.

Turning Area

Form turning area as shown all to Lincolnshire County Council requirements.

Foul Drainage

Connect to foul sewer all to Anglian Water requirements.

Frontage Wall

Existing wall to site frontage to be lowered to 1.0m in height.

Existing Private Drain

House to be positioned so that 45° angle of repose foundation goes under private drain (see detail).

Dwelling

To be to drawings Comet and Comet B.

Garage

To drawing DG/M

General Notes

Do not scale from this drawing.

This drawing is copyright and may not be altered, traced, copied, photographed or used for any purpose other than that for which it is issued without written permission from Messrs Status Design.

The General Contractor is to check all dimensions on site and report discrepancies to the Architect.

All details shown on this drawing are based upon typical site conditions related to the area. No responsibility can be accepted for abnormal conditions unless reported to the Architects so that design amendments may be considered. Site soil surveys are recommended in respect of foundations to establish specific site conditions before foundation work is undertaken.

Please note this drawing is not a conveyance drawing.

Proposed on-site accessways to be maintained by the owner for the life duration of the property.

This drawing is limited in the amount of information contained and does not purport to contain a full specification of the works. It is solely for the purpose of obtaining Planning and Building Regulations approvals. This drawing must not be used as a contract document alone. The works will not be supervised or inspected by Status Design unless specifically contracted to do so. It is the client or their agent's responsibility to control workmanship, substitution of materials, adherence to specification, variations to contract, etc.


All materials to be new unless stated otherwise and all components and materials, etc. to be used, fitted and installed, etc. in strict accordance with manufacturers' instructions and relevant Code of Practice. Materials should conform to appropriate British Standard specification or BBA Certificate or European Code equivalent.

The Employer/Client shall ensure that the selected contractor is conversant with and adopts all measures necessary to achieve compliance with Health and Safety Legislation for Building Sites and Work Places. The Employer/Client is advised that should the works need to comply with the Construction Design and Management Regulations 1994 (CDM) and Health and Safety at Work, etc., Act 1974 (HSW Act) an independent Planning Supervisor will be required, when should be supplied with a set of all relevant drawings, etc.

The works shall comprise of all that shown on the drawings and information, etc. Works that may not specifically be shown but may be reasonably inferred as necessary to carry out the works shall be deemed to be included.

These notes relate to this drawing and all associated drawings.

B - LEVELS ADDED - 4.5.07
A - IMP. ADDED - 28.7.06

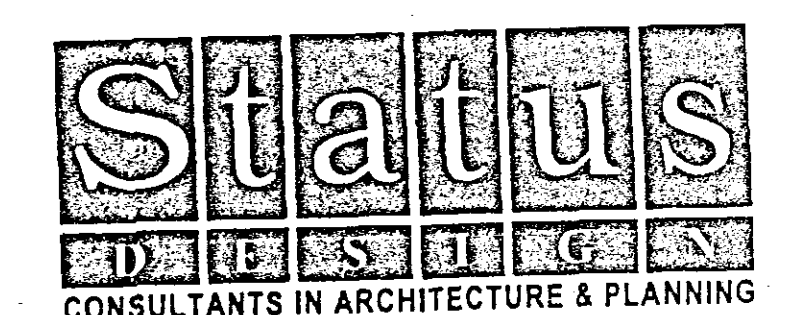

PROPOSED HOUSE & GARAGE
ADJ. THE PRIORY, NORTHON'S
LANE, HOLBEACH FOR

FENBANK BUILDERS

DETERMINED
PLAN

1:20 1:200 FB06-004/2
JULY-06 B.GILHAM.

THIS DRG. TO BE READ IN CONJUNCTION WITH
COMET, COMET-B, DG/M, FB/TI