


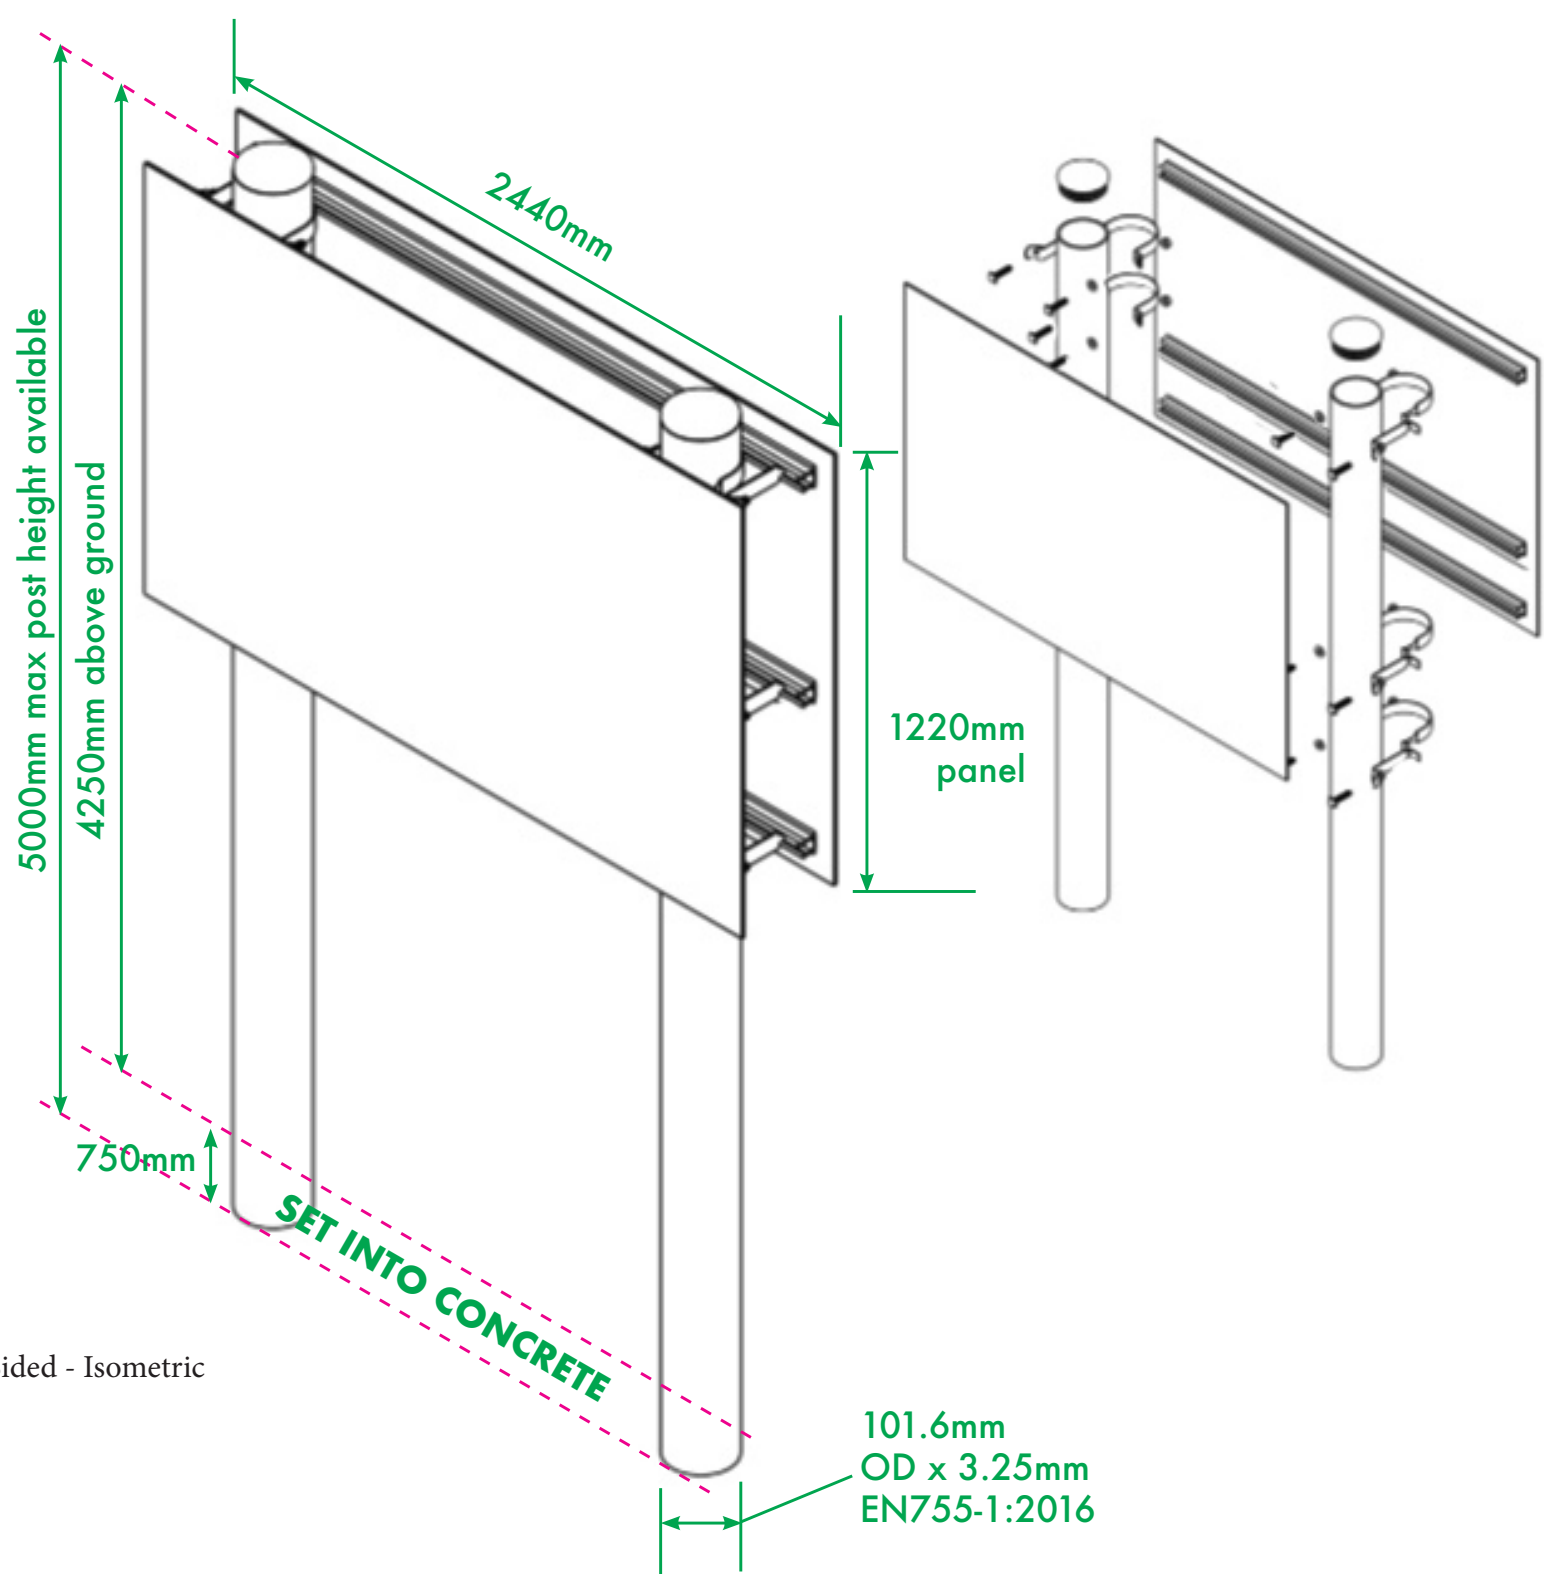

Post Mounted Panel Sign - Double Sided - Isometric
Triple C Mount Rail