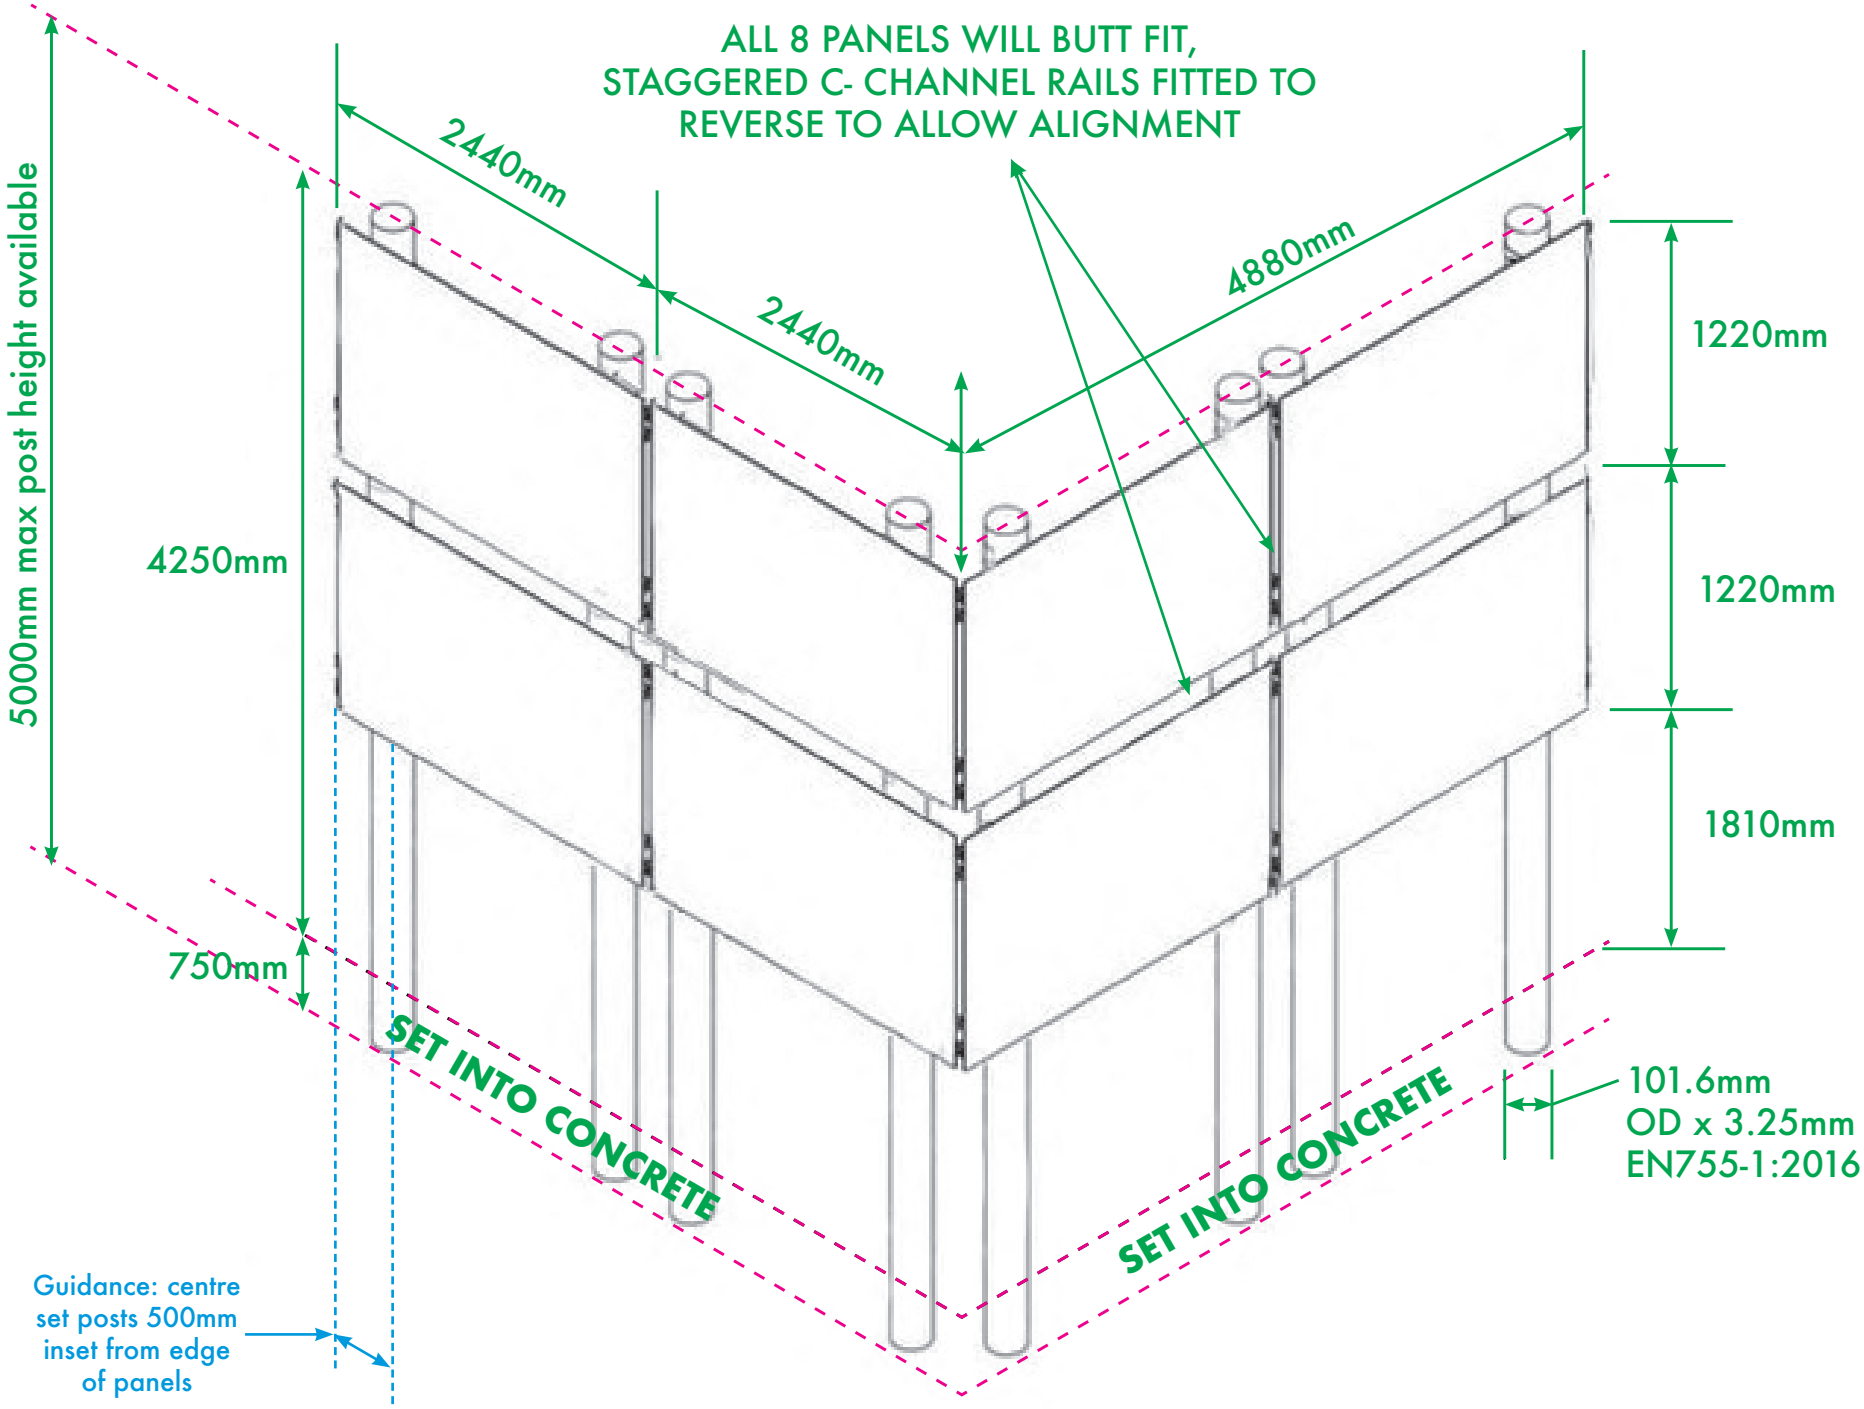
ALL 8 PANELS WILL BUTT FIT,
STAGGERED C- CHANNEL RAILS FITTED TO
REVERSE TO ALLOW ALIGNMENT
2440mm
2440mm
4880mm
5000mm max post height available
4250mm
750mm
1220mm
1220mm
1810mm
SET INTO CONCRETE
SET INTO CONCRETE
101.6mm
OD x 3.25mm
EN755-1:2016
Guidance: centre
set posts 500mm
inset from edge
of panels