

TREES								
Qty	Abbr	Species	Form	Height (cm)	Girth (cm)	Root Condition	Min. No. of Branches	No. of Transplants
5	BelUtiJ	Betula utilis 'Jaquemonti'	Std	350-425	12-14cm	RB	5	3x
2	CraLac	Crataegus laciniata	Std	350-425	12-14cm	B	5	3x
2	MalVE	Malus 'Van Eseltine'	Std	300-350	12-14cm	B	5	3x
4	PruAcc	Prunus 'Accolade'	Std	350-425	12-14cm	RB	5	3x
1	SorThuF	Sorbus x thuringiaca 'Fastigiata'	Std	350-425	12-14cm	RB	5	3x
5	TilCorGS	Tilia cordata 'Green Spire'	EHS	350-425	12-14cm	B	5	3x

BOUNDARY HEDGING MIX								
Qty	Abbr	Species	Form	Height (cm)	Root Condition	Min. No. of Breaks	No. of Transplants	% in Mix
26	AceCamF	Acer campestre	Feather	125-150	Bagged	3	2x	20
80	CraMon	Crataegus monogyna	Feather	125-150	Bagged	-	2x	60
13	IleAgu	Ilex aquifolium	Leader & laterals	80-100	5L Pot	-	-	10
13	PruSpi	Prunus spinosa	1 + 2: Branched	80-100	Bagged	3	-	10


Note: Boundary hedge to be planted in a double staggered row, with 500mm between rows and plants at 500mm centres

SHRUBS							
Qty	Abbr	Species	Height (cm)	Pot Size (Litres)	Habit	Min. No. of Breaks	Density (No./m ²)
4	BraSun	Brachyglottis 'Sunshine'	30-40	3L	Branched	4	4
11	CorAlbS	Cornus alba 'Sibirica'	40-60	3L	Branched	4	4
12	CorSanMF	Cornus sanguinea 'Midwinter Fire'	40-60	3L	Branched	4	4
21	CorStoF	Cornus stolonifera 'Flaviramea'	60-80	3L	Branched	4	3
9	HypHid	Hypericum 'Hidcote'	30-40	3L	Bushy	5	4
20	SkiJap	Skimmia japonica 'Rubella'	30-40	3L	Bushy	3	4

HEDGING							
Qty	Abbr	Species	Form	Height (cm)	Root Condition	Min. No. of Breaks	Planting Distance
173	PruLus	Prunus Lusitanica	Bushy	40-60	3L pot	4	450 Ctrs
73	LonNIBG	Lonicera Nitida 'Baggesen's Gold'	Bushy	30-40	3L pot	4	450 Ctrs

Note: Hedging to be planted in a single row

SPECIMEN SHRUBS					
Qty	Abbr	Species	Height (cm)	Pot Size (Litres)	Min. No. of Breaks
6	RhuTypL	Rhus typhina 'Laciniata'	120-150	15L	Several shoots
4	SyrVulML	Syringa vulgaris 'Madame Lemoine'	120-150	15L	Branched

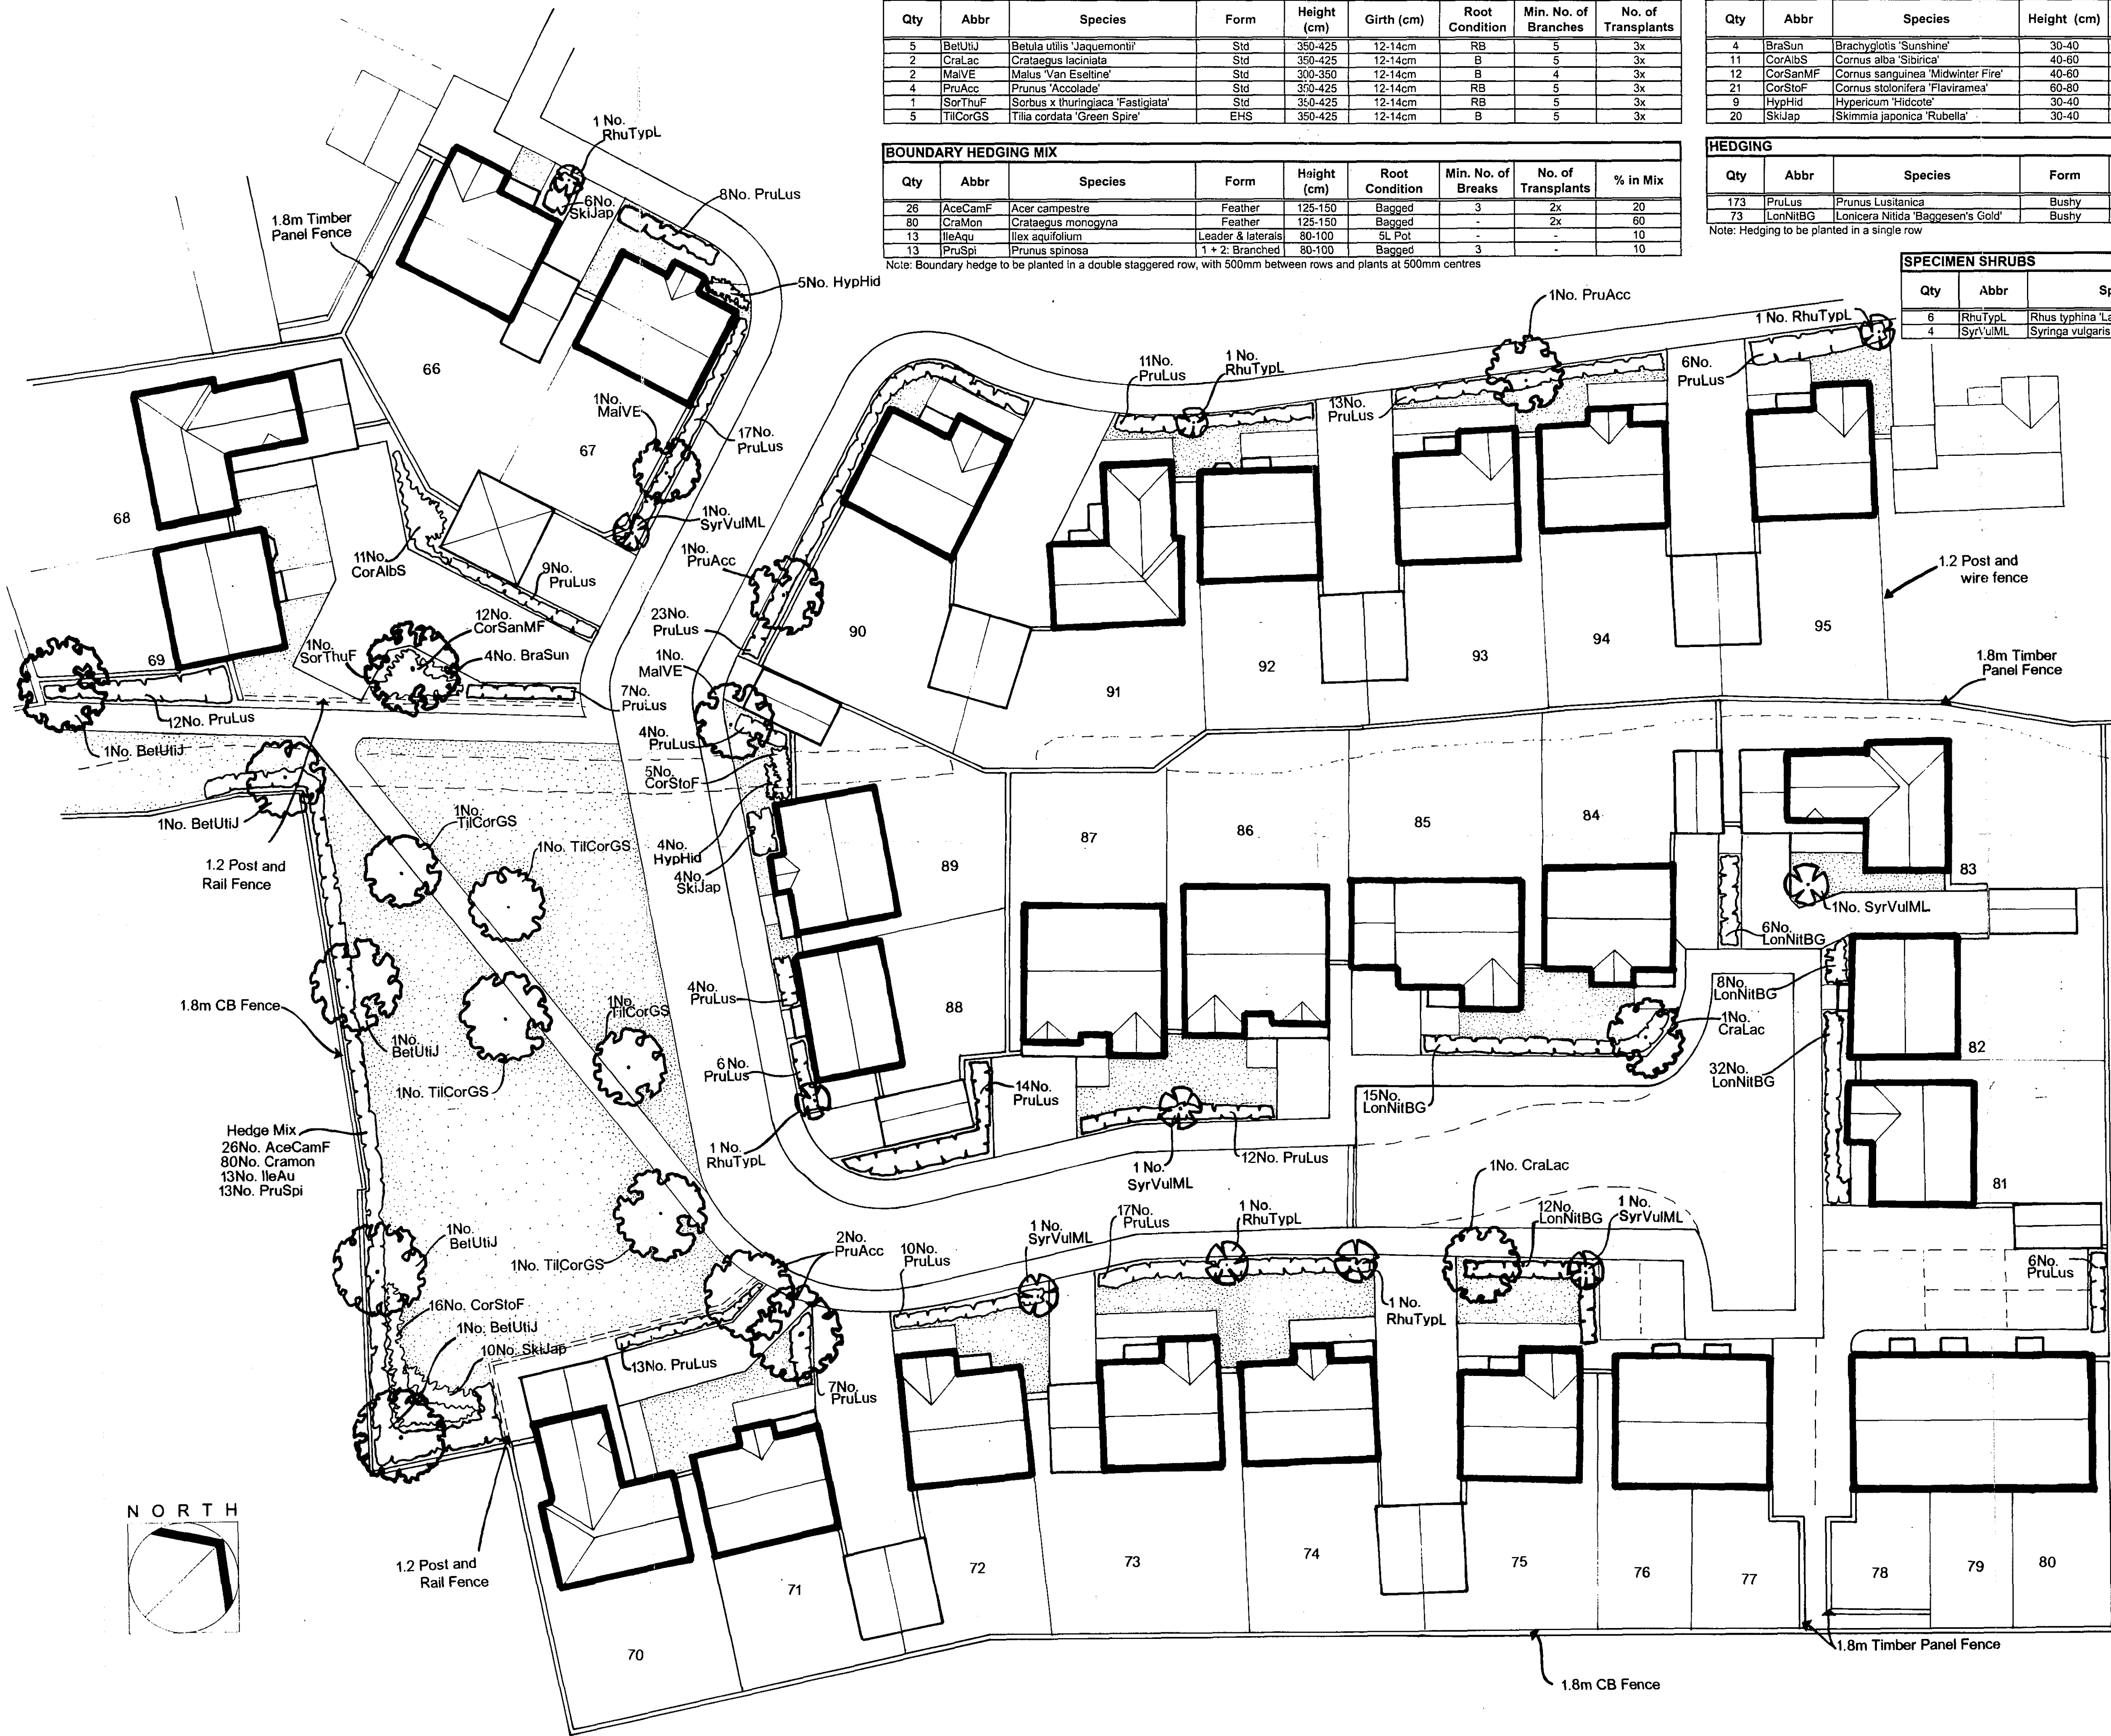

Key

- Proposed tree
- Proposed hedgerow
- Proposed specimen shrub
- Shrub area
- Grassed area
- 1.8m Timber Panel Fence
- 1.8m Close Boarded Fence
- 1.2m Post and Rail Fence
- 1.2m Post and Wire Fence

SHDC
PLANNING & DEVELOPMENT
10 MAY 2006
Ref. 0649/06

Rev.	By	Notes	Date
A	FG	Changes following KB revision	8/05/06
31/03/06			
rdc Robert Doughty Consultancy Client: Allison Homes Eastern Ltd Project: Spalding Road, Holbeach Phase 2 Drawing title: Landscape Details Job No. 520-113L Drawing No. LD01 Rev. A Scale 1:200 Date February 2006 Drawn FG Checked FG			

DETERMINED PLAN

DRAWING

08 MAY 2006

ISSUED