


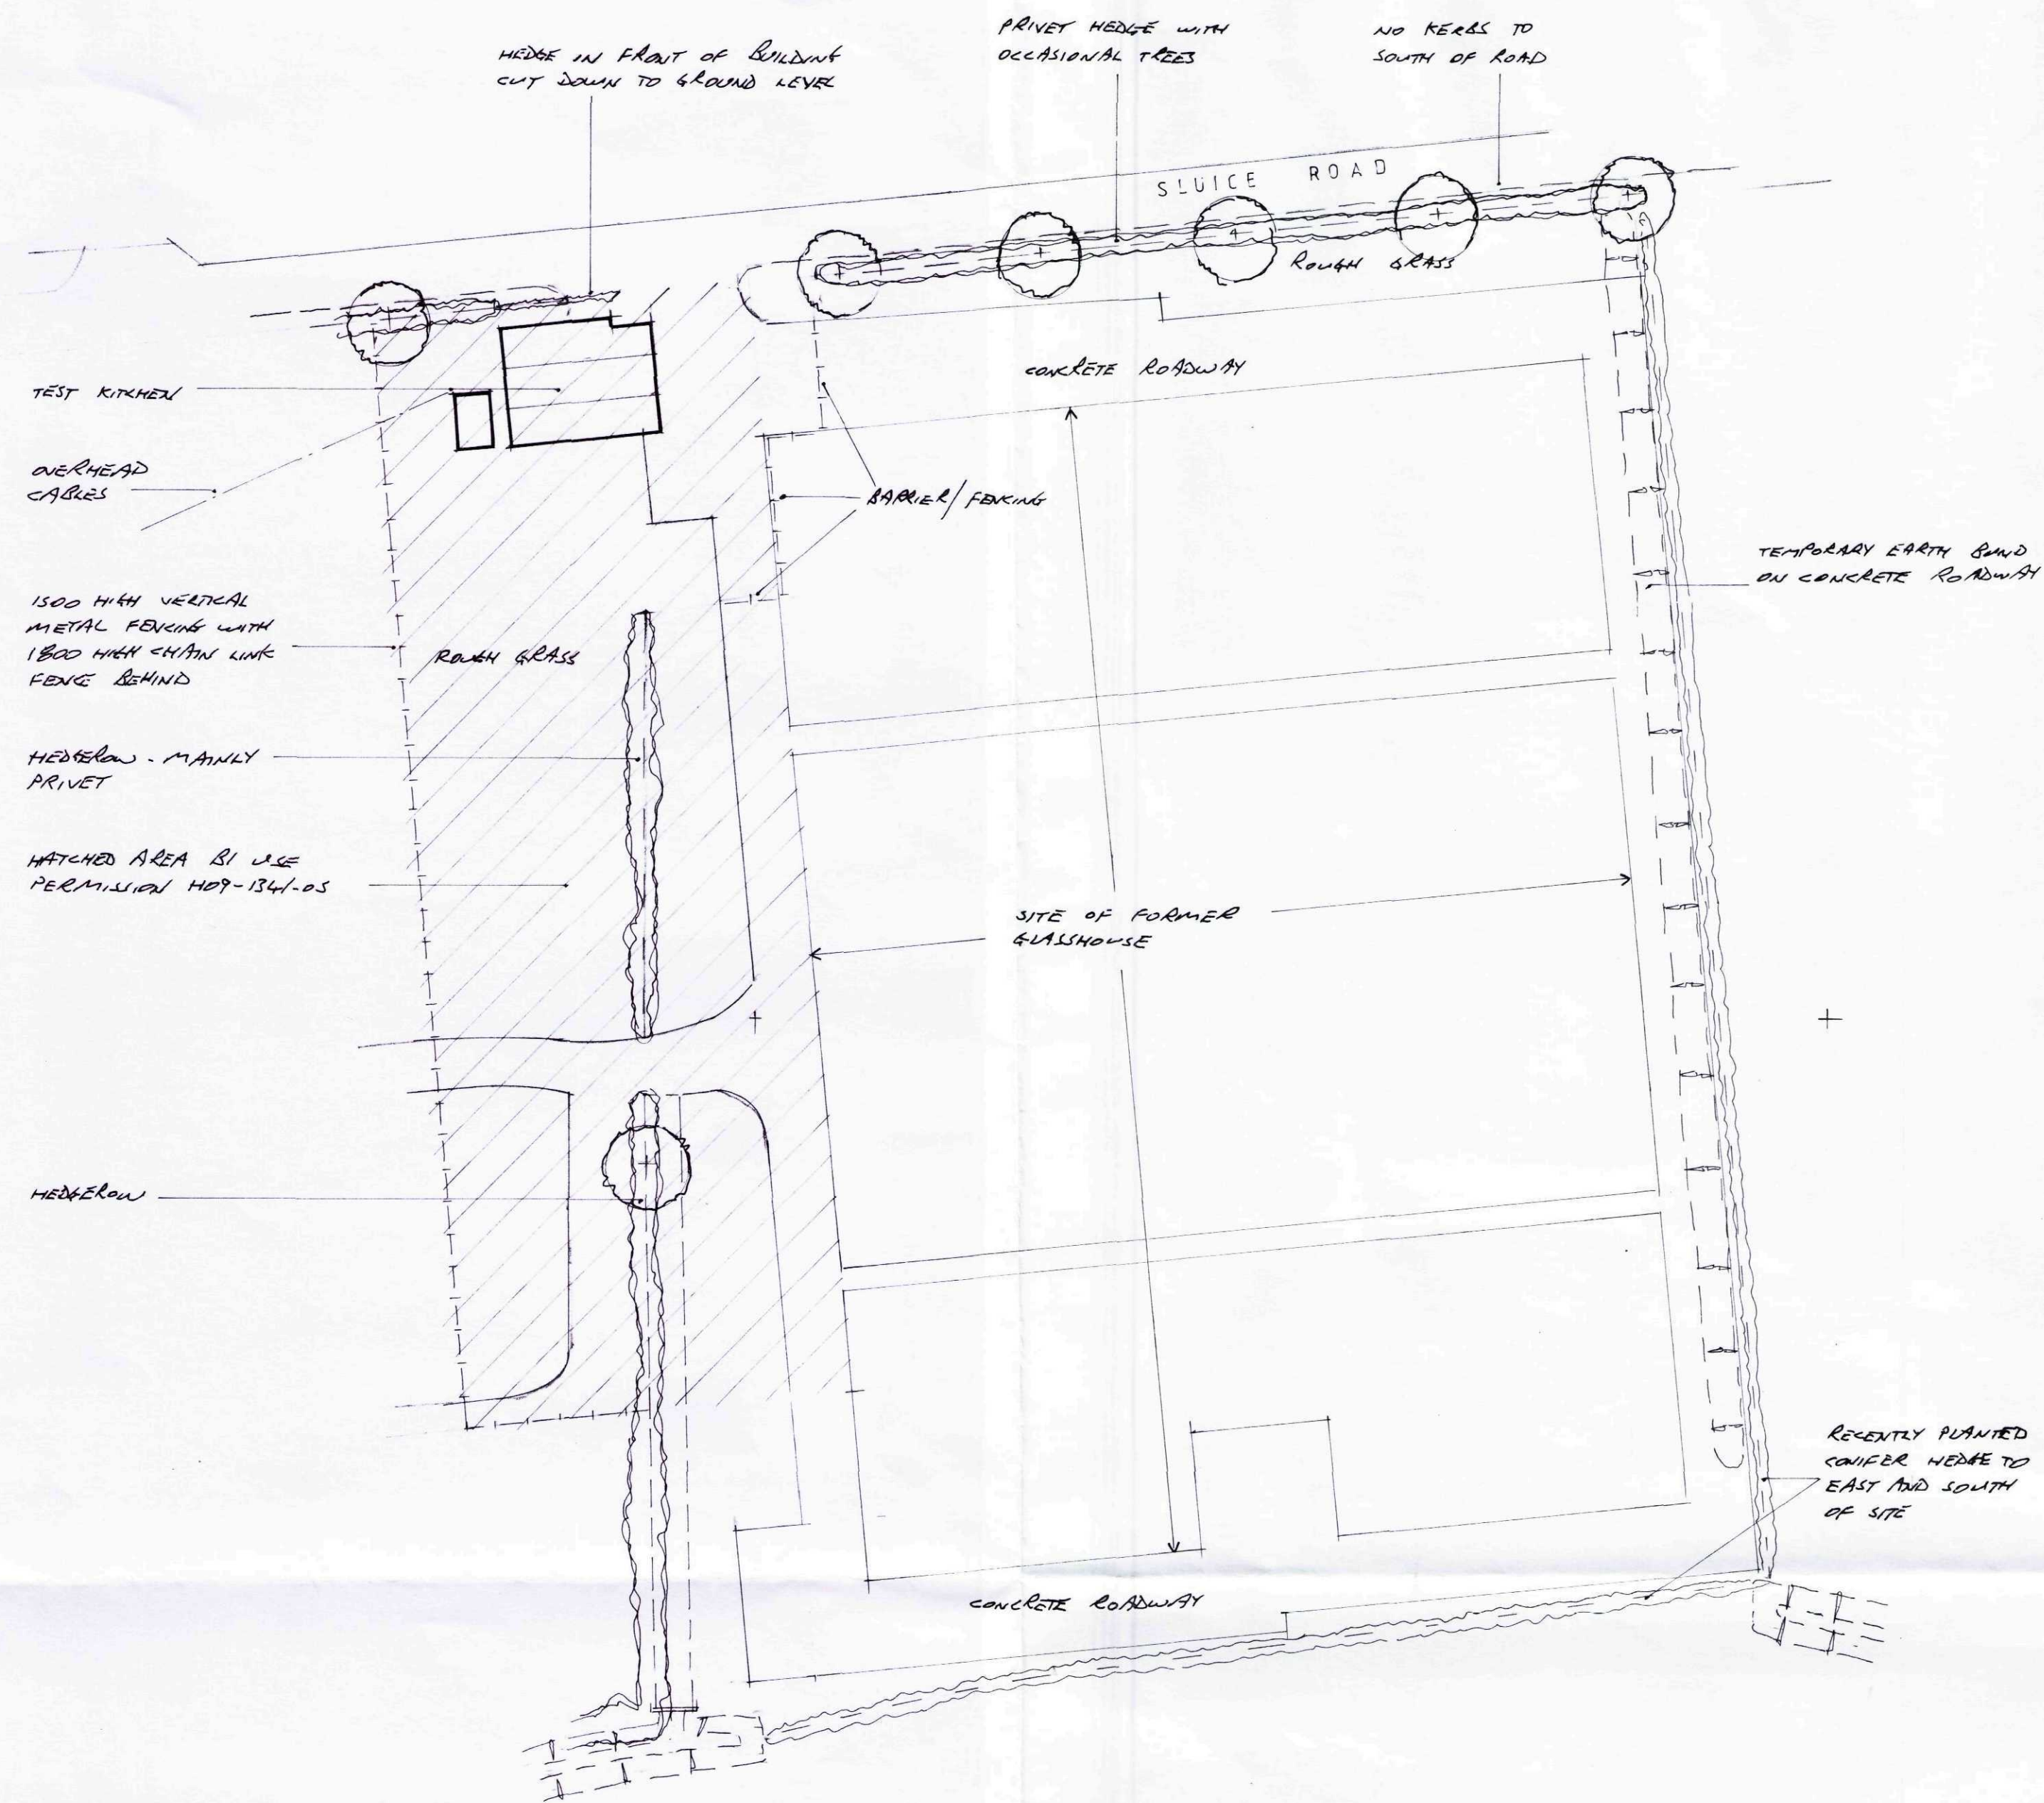

SITE AS EXISTING 1:500

MODIFY ACCESS AS REQUIRED BY HIGHWAYS DEPARTMENT

REMOVE APPROX 30 METRES OF EXISTING HEDGEROW & REPLANT TO PROVIDE VISIBILITY FROM ACCESS PLE AS PER PREVIOUS PLANNING PERMISSION H07-1341-05

TEST KITCHEN TO BE CONVERTED INTO DWELLING SEE DRAWING 3364-3.

PRIVATE GARDEN

PROPOSED 1800 HIGH CURB BOUNDING THE SITE TO PROVIDE PRIVACY IN GARDEN AREA

PROPOSED GENERAL PURPOSE HORTICULTURAL BUILDING SEE DRAWING 3364-2

GRASSLAND AREA

STAFF CAR PARKING

PHASE 2


PHASE 1

POSSIBLE FUTURE GLASSHOUSES

GLASSHOUSES TO BE REBUILT IN PHASES SEE DRAWING 3364-2

PROPOSED ABOVE GROUND WATER STORAGE TANK THIS TO HOLD MIN 1 HOUR RAINFALL STATED UPON 25mm/hr RAINFALL FOR PHASE 1 & 2 THIS TO BE MIN 70-80m³ TANK 4.8m Ø x 6.5m HIGH (MIN 4m DEEP INLET)

SITE AS PROPOSED 1:500

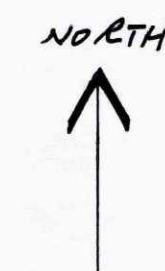

LOCATION PLAN 1:2500

Contractor To Check All Dimensions On Site Before Work Commences.

Rev.	Date	Init.	Revision Details
A	6-1-10		
B	17-6-10		PLANNING APP

R. BOOR DRAUGHTSMAN

5102
Planning & Development
- 5 AUG 2010
Ref: 0649-10

26 Fengate
Moulton Chapel
Spalding
Lincolnshire
PE12 0XL
Phone & Fax:
01406 380279

Project:
PLOT Q
SLUICE FARM, SLUICE ROAD,
HOLBEACH ST MARKS,
SPALDING, PE12 8HF.

Drawing:
SITE & LOCATION PLAN

Scale:
AS SHOWN

Drawn:
Date: DEC 2009

Rev. A B

Drawing No.
3364-1