




New Opening Schedule -					
#	Opening Description	Opening Size	Initial Type	Initial Length	Source Version
1	New Bl-Flat Doors	4060x2000	Casual CMR/C	4575mm	YES
2	New Entrance Floor	9000x10950ch	Equivalence H7-K-9	8500mm	YES
3	New Glazed Screen	4760x1950ch			
4	New Glazed Screen	5750x1950ch			
5	New Entrance Floor	6550x2000ch	Casual CMR/C	9900mm	YES
6	Existing Window	9950x900ch	Existing Length to Remain	N/A	YES
7	New PLYC Window	6550x1050ch	Equivalence H7-K-9	10500mm	YES
8	New Entrance Floor	16750x2000ch	Equivalence H7-K-9	27000mm	YES
9	New French Doors	5750x2000ch	Casual CMR/C	27000mm	YES
10	2 New Glazed Panels	24x1950x2000ch			
11	Internal Openings	1200x2000ch	Part Off Roof Structure	N/A	N/A
12	Internal Openings	1200x2000ch	Casual CMR/C	8650mm	N/A
13	New PLYC Window	9550x1050ch	Casual CMR/C	10500mm	YES
14	New Glazed	9550x10950ch	Part Off Roof Structure	N/A	YES
15	New Glazed	9550x10950ch	Part Off Roof Structure	N/A	YES
16	New Glazed	9550x10950ch	Part Off Roof Structure	N/A	YES
17	New Glazed	9550x10950ch	Part Off Roof Structure	N/A	YES

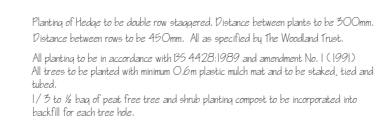

E	CON / COMP & BUILDING REGULATIONS SUBMISSION	AUG 2024
D	LCC HIGHWAYS NOTE ADDED - PLANNING	MAR 2024
C	AMENDED FOLLOWING PEA	FEB 2024
B	CLIENT AMENDMENTS	NOV 2023
A	CLIENT AMENDMENTS	AUG 2023

ref:	revision	date
------	----------	------

C. B. MERCHANT LTD

G. R. MERCHANT LTD.

© 2007 The Authors

**ARCHITECTURAL
CONSULTANTS**



4 Wrights Mews

**12A Park Road, Holbeach,
Spalding, Lincs. PE12 7EE**

Tel: 01406 490800
E-Mail: office@grmerchantltd.com

Website: www.grmerchantltd.com

Project

BARN CONVERSION TO HOLIDAY LET
'OLD BRICKYARD FARMHOUSE'
PEARTREE HOUSE ROAD, HOLBEACH
SPALDING, Lincs. PE12 8DW

Client
MR & MRS J MATTHEWS

Drawing

FLOOR PLANS - PROPOSED
ELEVATIONS - PROPOSED
SITE PLAN - PROPOSED

Job Ref. 4110-22	Drawing No. 02E
---------------------	--------------------

Date	Drawn
MAR 2023	SLB

Scales
1:50 & 1:100 (Unless Otherwise Stated)

[illegible]