


FIELD LEVEL
3.60m AOD

Reservoir width to outside of
embankment = 81mtrs

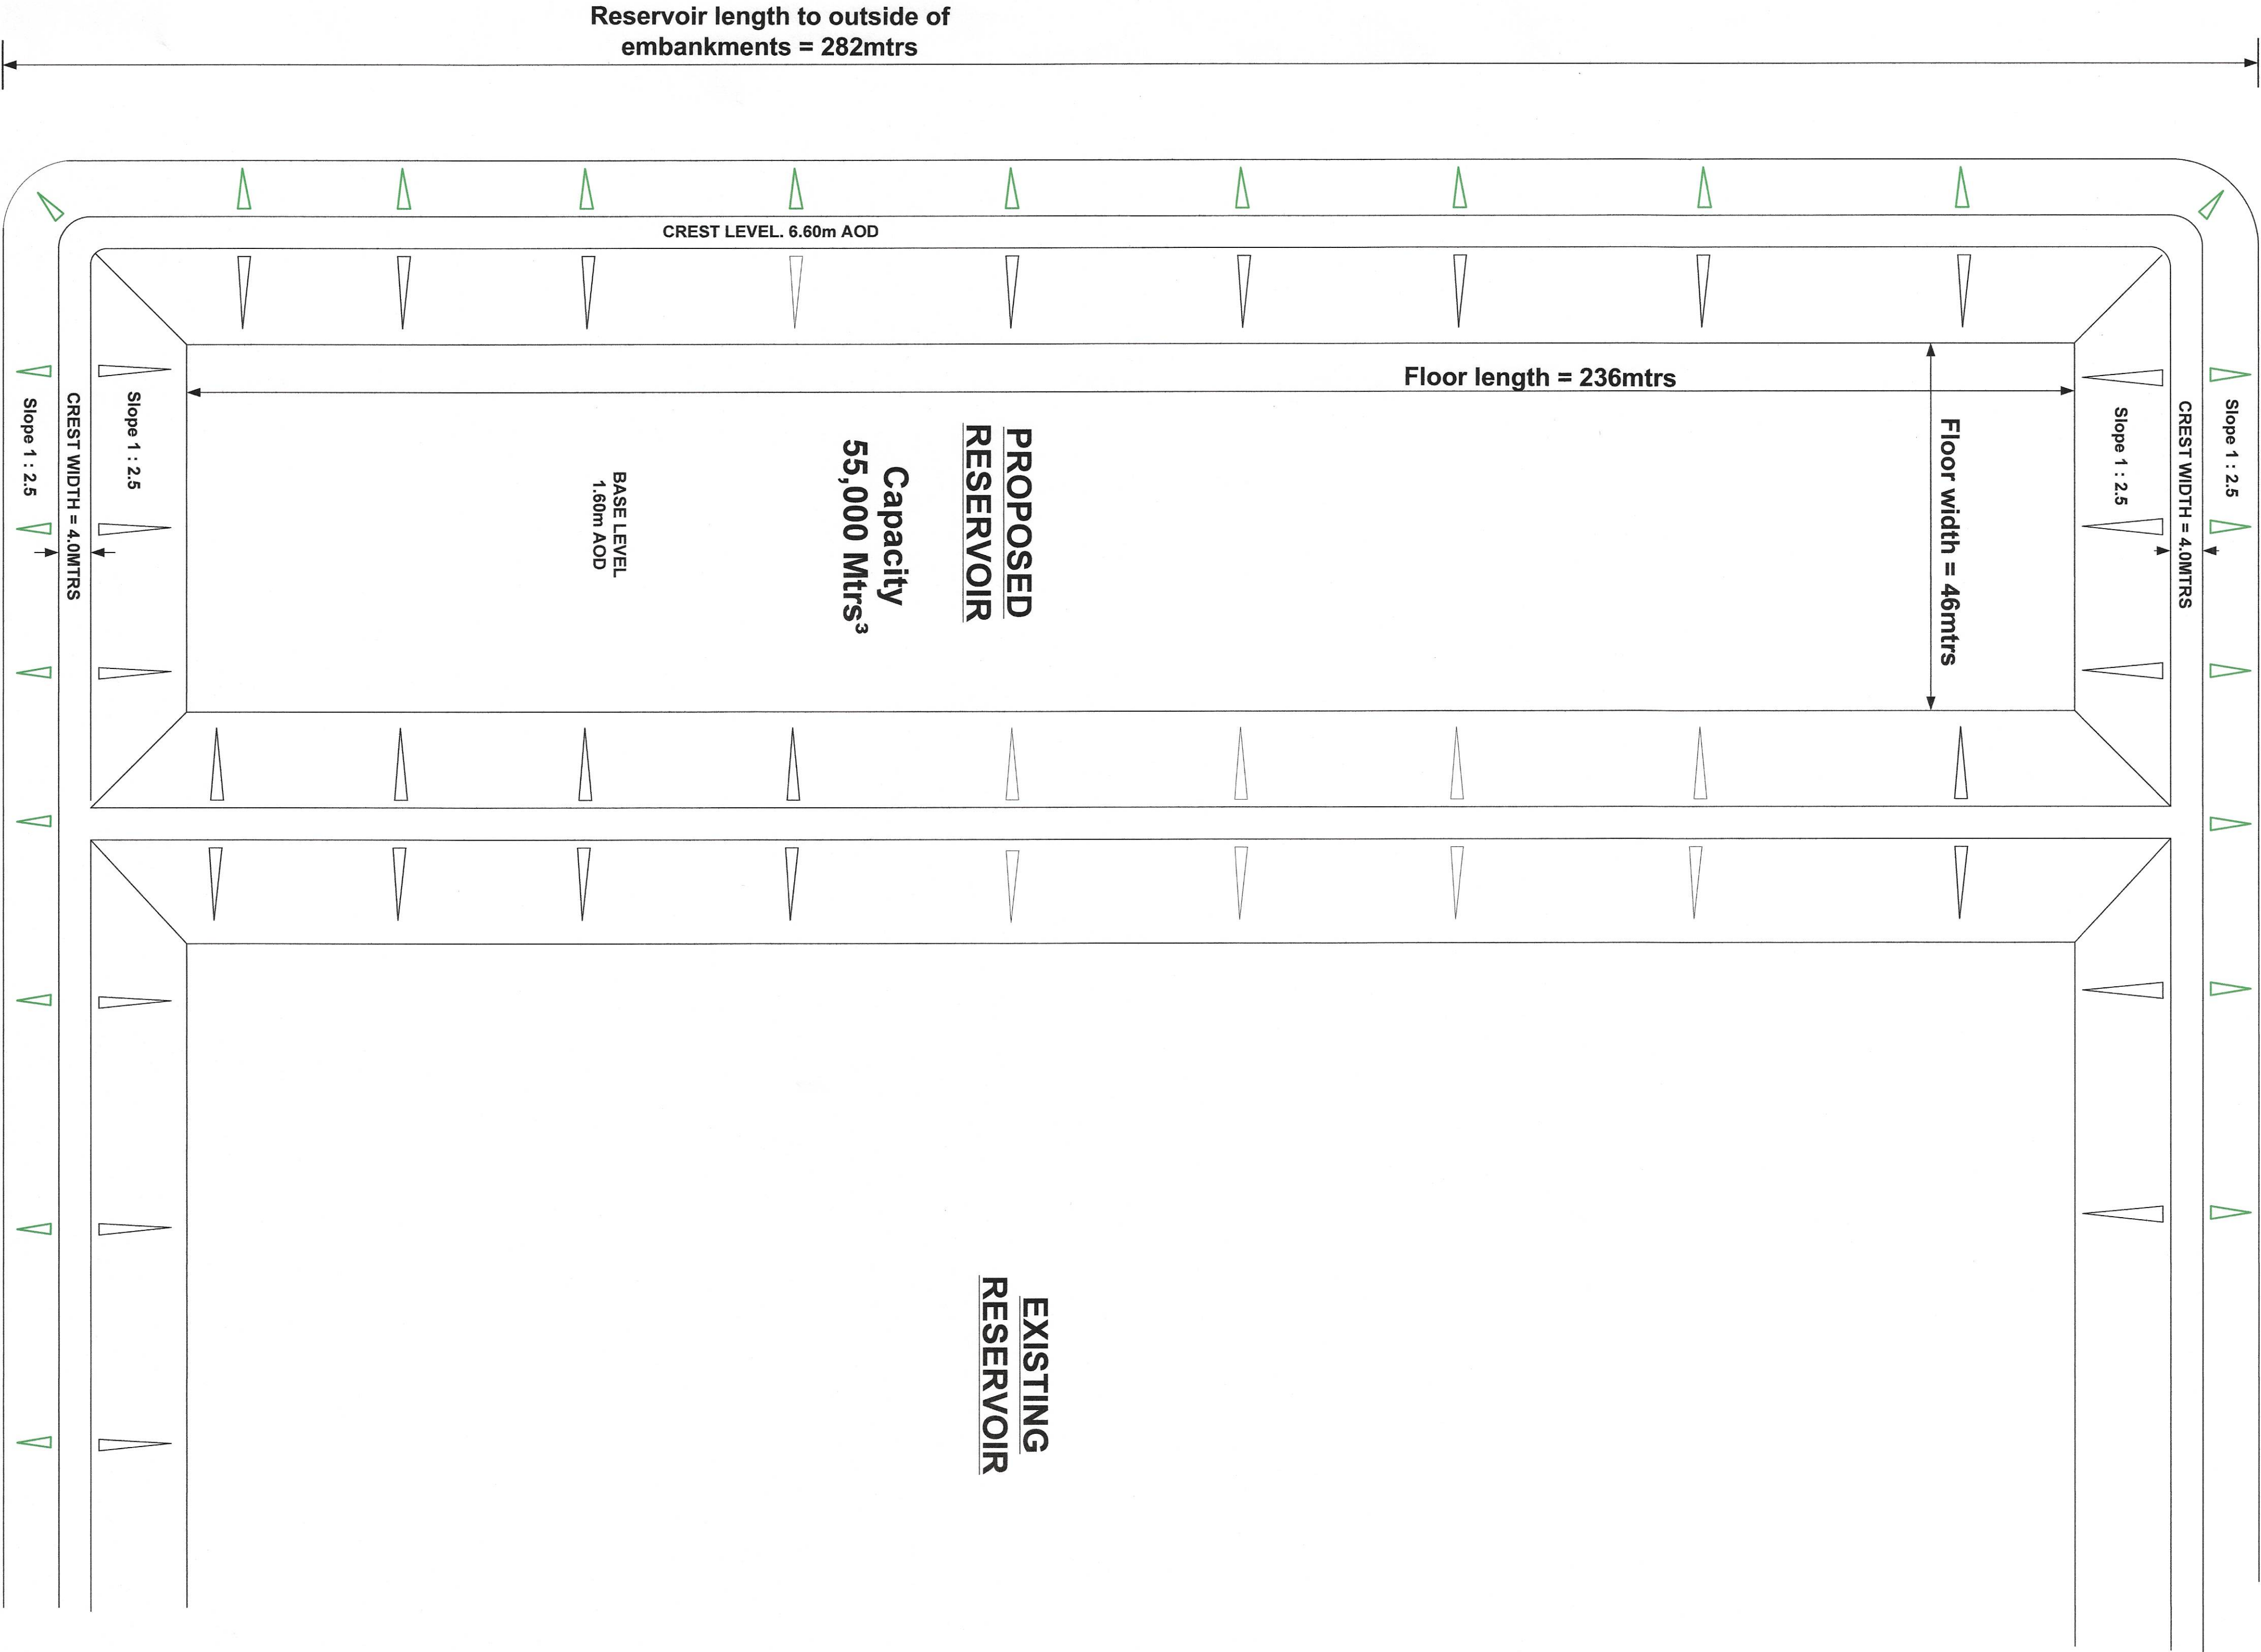

A J Freezer Water Services Ltd

Gents Barn Works, Town Farm,
Swaffham, PE37 7PY

Client

Dyson Farming Ltd

Project

Proposed Irrigation Reservoir


Leadenhall Farm, Holbeach Marsh,
PE12 8HB

Drawing Title

Proposed Layout Design April 2024

1st Issue

Drawing Scale Reference (M)

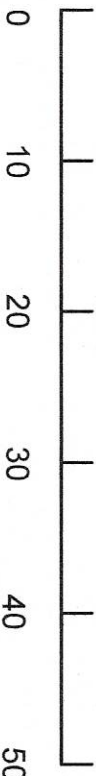

Scale

1:500 (A1)

Drawn by

A J F

Drawing No

AJF/DF/001