


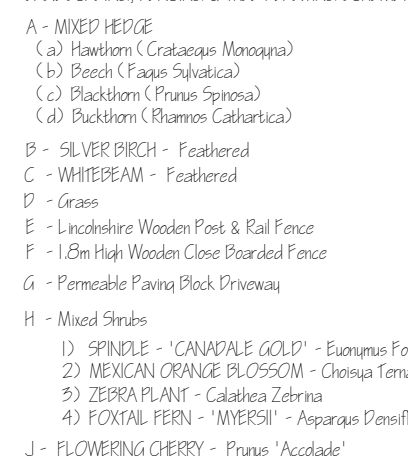


Planting of Hedges to be double row staggered. Distance between plants to be 300mm. Distance between rows to be 450mm. All as specified by The Woodland Trust.

All planting to be in accordance with BS 4428:1989 and amendment No. 1 (1991)

All trees to be planted with minimum 0.6m plastic mulch mat and to be staked, tied and tubed.

1/3 to 5/6 bag of peat free tree and shrub planting compost to be incorporated into backfill for each tree hole.

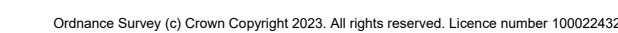

LOCATION PLAN 1:1250

NOTE :-  
NEW ACCESS TO BE IN ACCORDANCE WITH LCC  
HIGHWAYS SPECIFICATION & REQUIREMENTS.

|      |                          |             |
|------|--------------------------|-------------|
| C    | PLANNING SCHEME APPROVED | JULY 2025   |
| B    | CLIENT AGREEMENTS        | AUGUST 2025 |
| A    | PARKING RECONFIGURED     | JUNE 2025   |
| ref: | revision                 | date        |

# G. R. MERCHANT LTD.

## ARCHITECTURAL CONSULTANTS

**4 Wrights Mews**  
**12A Park Road, Holbeach,**  
**Spalding, Lincs. PE12 7EE**  
**Tel: 01408 498080**  
**E-Mail: [office@gmerchantltd.com](mailto:office@gmerchantltd.com)**  
**Website: [www.gmerchantltd.com](http://www.gmerchantltd.com)**

|                 |   |                    |            |
|-----------------|---|--------------------|------------|
| <b>Project</b>  | <p><b>RESIDENTIAL DEVELOPMENT</b><br/> <b>AT 47 FLEET STREET</b><br/> <b>HOLBEACH, SPALDING</b><br/> <b>LINCS. PE12 7AG.</b></p> |                    |            |
| <b>Client</b>   | <p><b>M R A. SUKONO.</b></p>   |                    |            |
| <b>Drawing</b>  | <p><b>SITE PLAN - EXISTING &amp; PROPOSED</b><br/> <b>LOCATION PLAN</b></p>                                                      |                    |            |
| <b>Job Ref.</b> | <b>4202-23</b>   | <b>Drawing No.</b> | <b>15C</b> |
| <b>Date</b>     | <b>JUNE 2025</b>   | <b>Drawn</b>       | <b>SLB</b> |
| <b>Scales</b>   | <b>(AS STATED).</b>   |                    |            |

DO NOT SCALE FROM THIS DRAWING

This drawing is copyright and may be altered, traced, photographed or used for any other purpose other than that for which it is issued. The General Contractor is to check all dimensions on site and report any discrepancies to G. R. Merchant Ltd. All details shown on this drawing including foundations are based upon typical site conditions related to the area. No responsibility can be accepted for abnormal conditions which may be discovered during construction works reported to G. R. Merchant Ltd. No foundation arrangements may be considered. Site soil surveying and recommended in respect of foundations to establish specific conditions before foundation work is undertaken. This drawing is limited in the amount of information and does not purport to contain a full specification of the works. It is solely for the purpose of stating Planning / Building Regulation approval. This drawing must not be used as a contract document alone. The works will be supervised or approved on site by G. R. Merchant Ltd or any representative thereof. It is the Client's (or their appointed contractor's) responsibility to control workmanship, substitution of materials, adherence to specification, variations to contract of price. Materials shall be new unless otherwise stated and all components and materials etc. to be used fitted and installed etc. in strict accordance with manufacturers instruction and relevant code of practice. All materials to conform to appropriate British standard specification or BBA certification or European code equivalent. The Employer / Client must ensure that the selected contractor is conversant with and adopt all measures necessary to achieve compliance with Health and Safety legislation for Building sites and Work places. The Employer / Client is advised that should the works result to comply with the Construction Design and Management Regulations an independent Principal Designer will be required. The works shall comprise all of that shown on the drawing and details. The work that may not specifically be shown but may be reasonably inferred as necessary to carry out the works shall be deemed to be included. It is the Client / land owners responsibility to be aware of the Party Wall Act 1996 when building in close proximity to adjoining neighbours boundaries.