
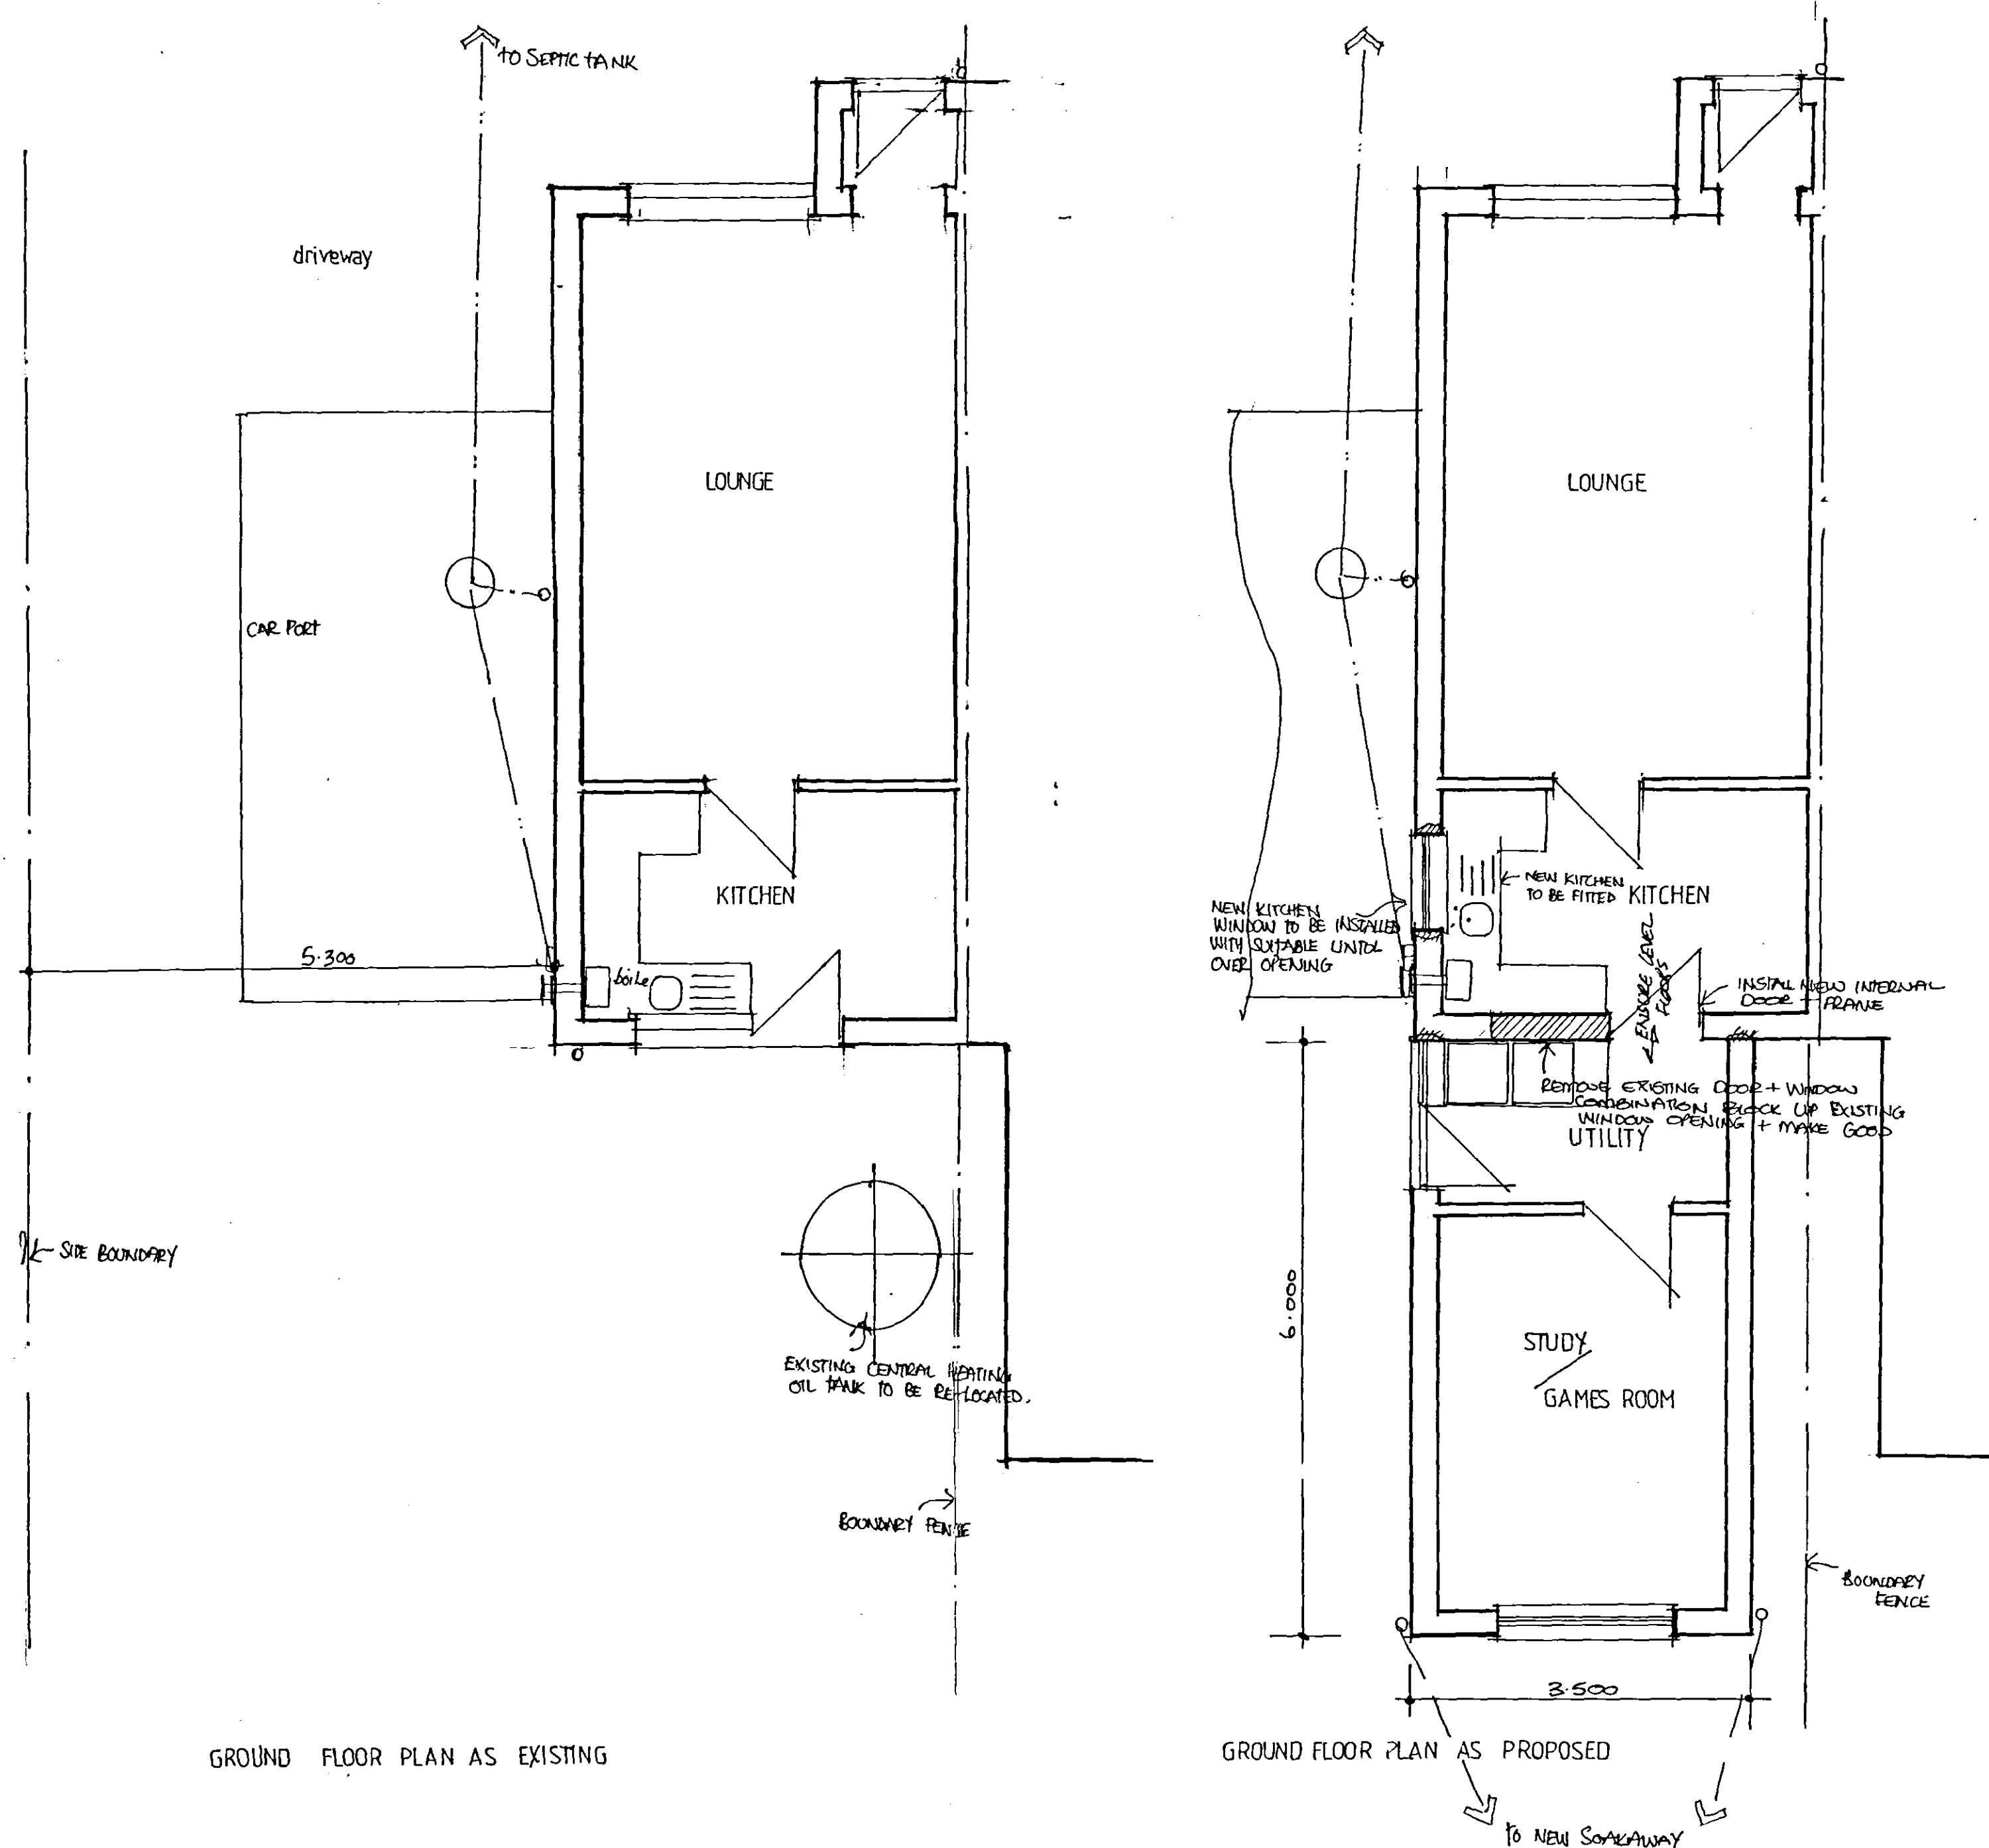


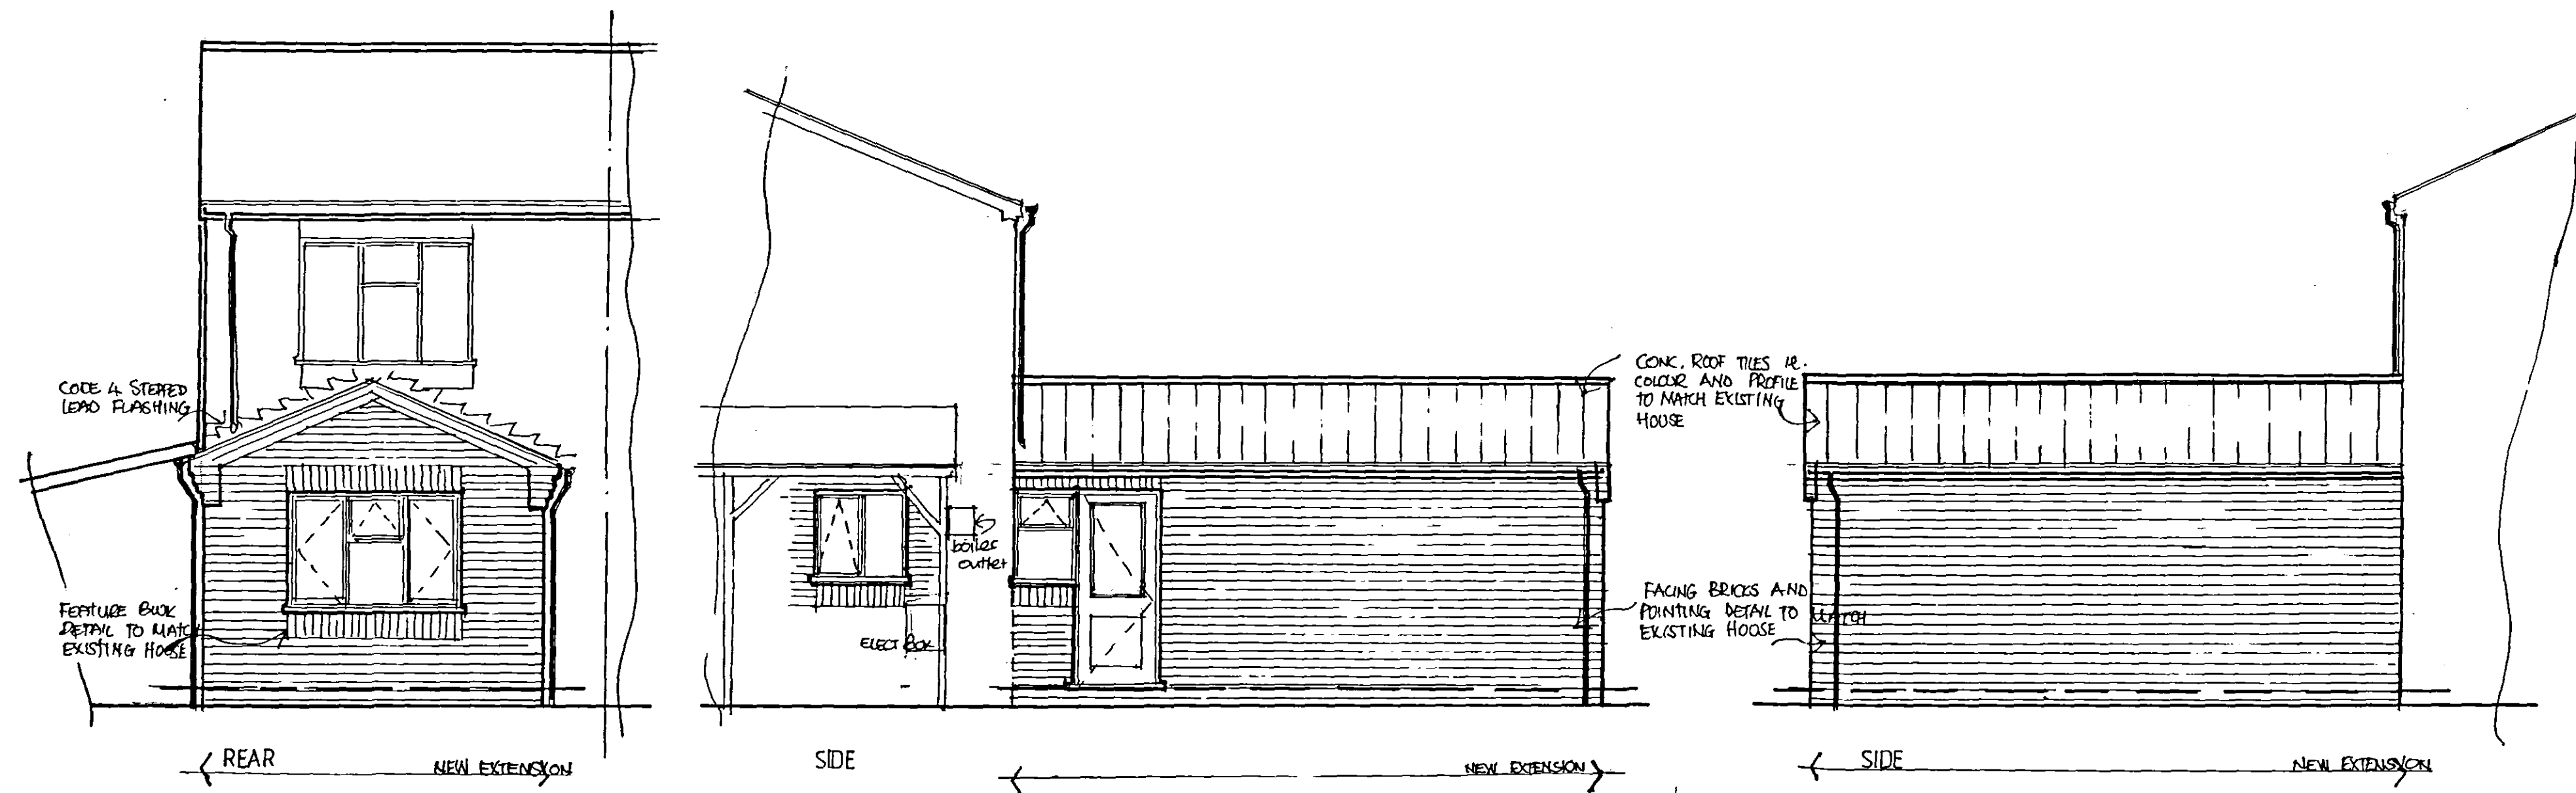

SHDC
Planning & Development
16 JUN 2008
Ref: 0707/08

DETERM
PL

project: PROPOSED SINGLE STOREY EXTENSION
TO REAR OF HOUSE
site: 3, BARLEY HOUSE,
ROMAN BANK,
HOLBEACH CLOUGH, Lincs.
client: M. PEARL
scale: 1:50. date: JUNE; 08.