
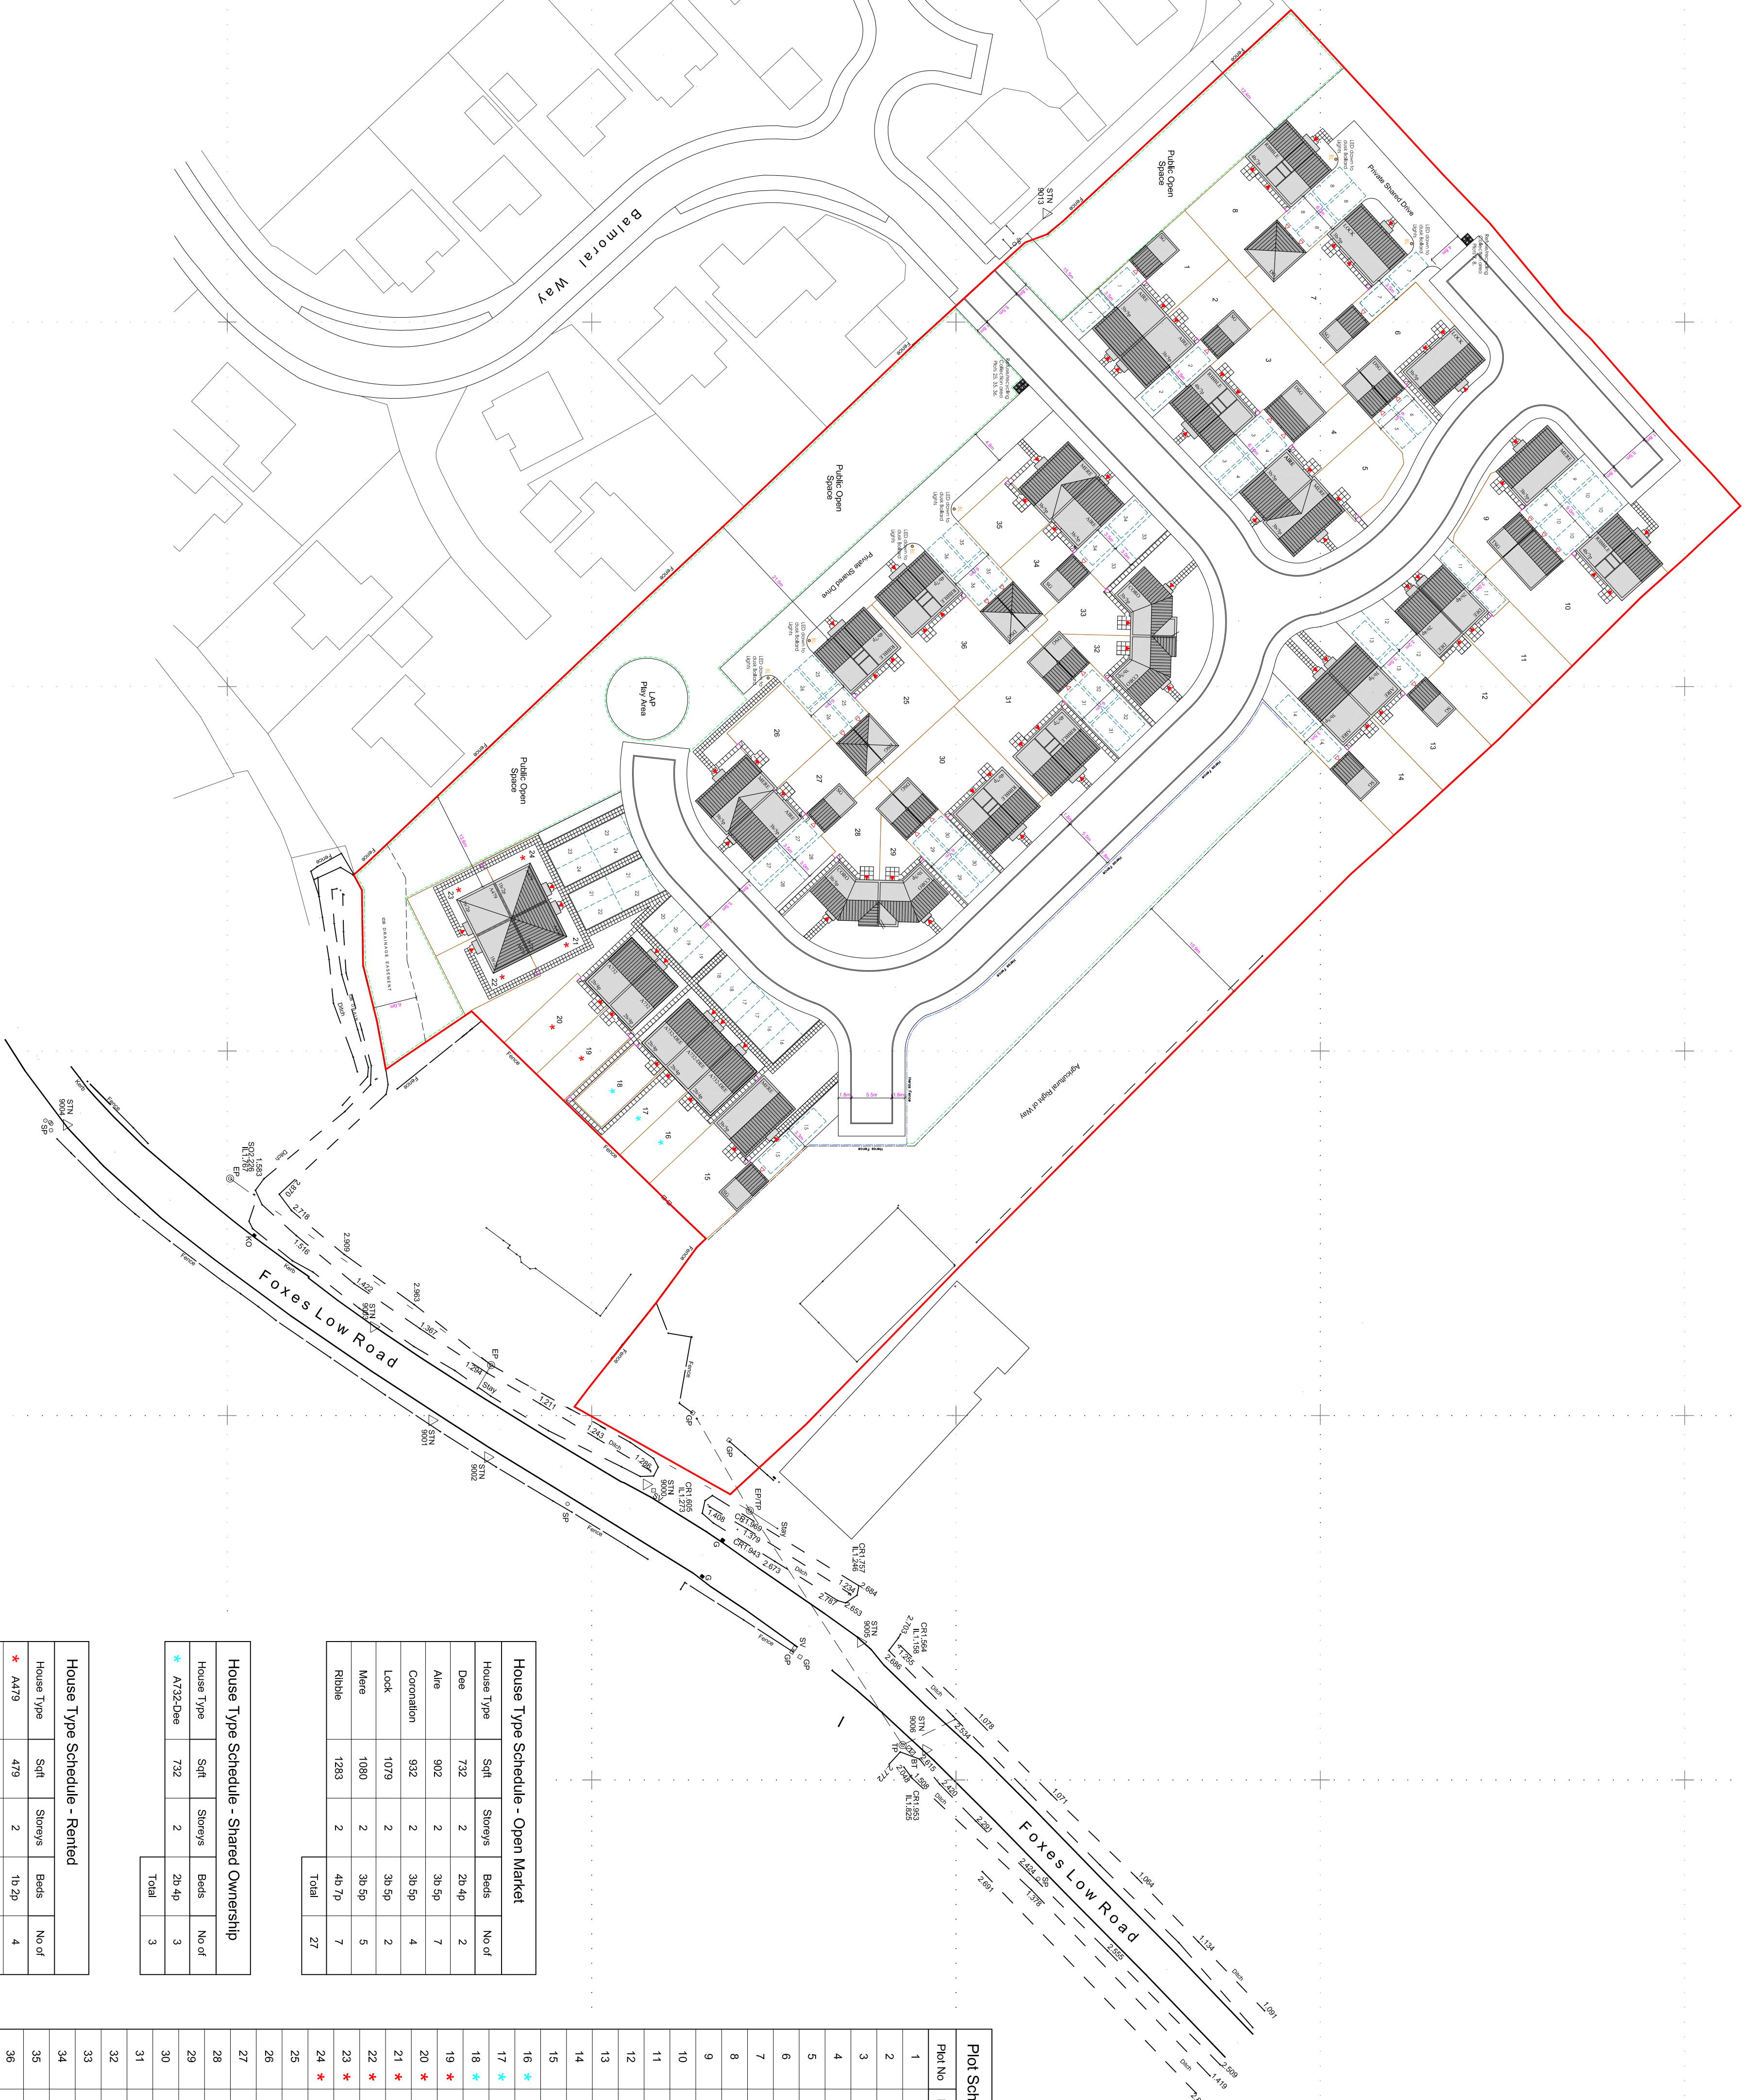


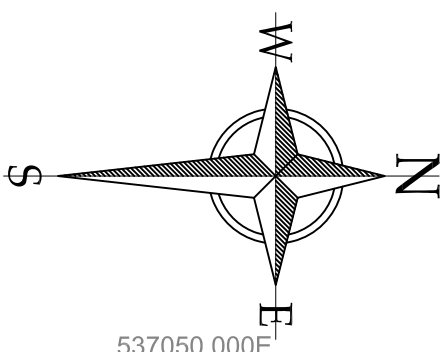

House Type Schedule - Open Market			
House Type	Sqft	Stores	Beds
Dee	732	2	2b 4b
Ale	902	2	3b 5p
Coronation	932	2	3b 5p
Lock	1079	2	3b 5p
Mere	1080	2	3b 5p
Ribble	1283	2	4b 7p
Total		27	

House Type Schedule - Shared Ownership			
House Type	Sqft	Stores	Beds
A732-Dee	732	2	2b 4b
Total		3	

House Type Schedule - Rented			
House Type	Sqft	Stores	Beds
A479	479	2	1b 2p
A732	732	2	2b 4b
Total		6	

Plot Schedule	
Plot No	House Type
1	Ale
2	Ale
3	Ribble
4	Ale
5	Mere
6	Lock
7	Lock
8	Ribble
9	Mere
10	Ribble
11	Dee
12	Dee
13	Ale
14	Ale
15	Mere
16	A732-Dee
17	A732-Dee
18	A732-Dee
19	A732
20	A732
21	A479
22	A479
23	A479
24	A479
25	Ribble
26	Mere
27	Ale
28	Coronation
29	Coronation
30	Ribble
31	Ribble
32	Coronation
33	Coronation
34	Ale
35	Mere
36	Ribble
SO - Shared Ownership	
* R - Rented	

Rev.	Date	Description
A	06.07.2019	Single garage added to plots 1, 2, 13, 14, 27 and 34.



1 Goodison Road, Lincs Gateway Business Park,
Spalding, Lincs, PE12 8TY T: 01406 490590

PROJECT:

Proposed Residential
Development at
Balmoral Way, Holbeach

DRAWING:

Site Layout

SCALE: 1:500@A1
DATE: JUNE.2019
DRAWING No: 72-SL-01

DRAWN: MII
REVISION: A