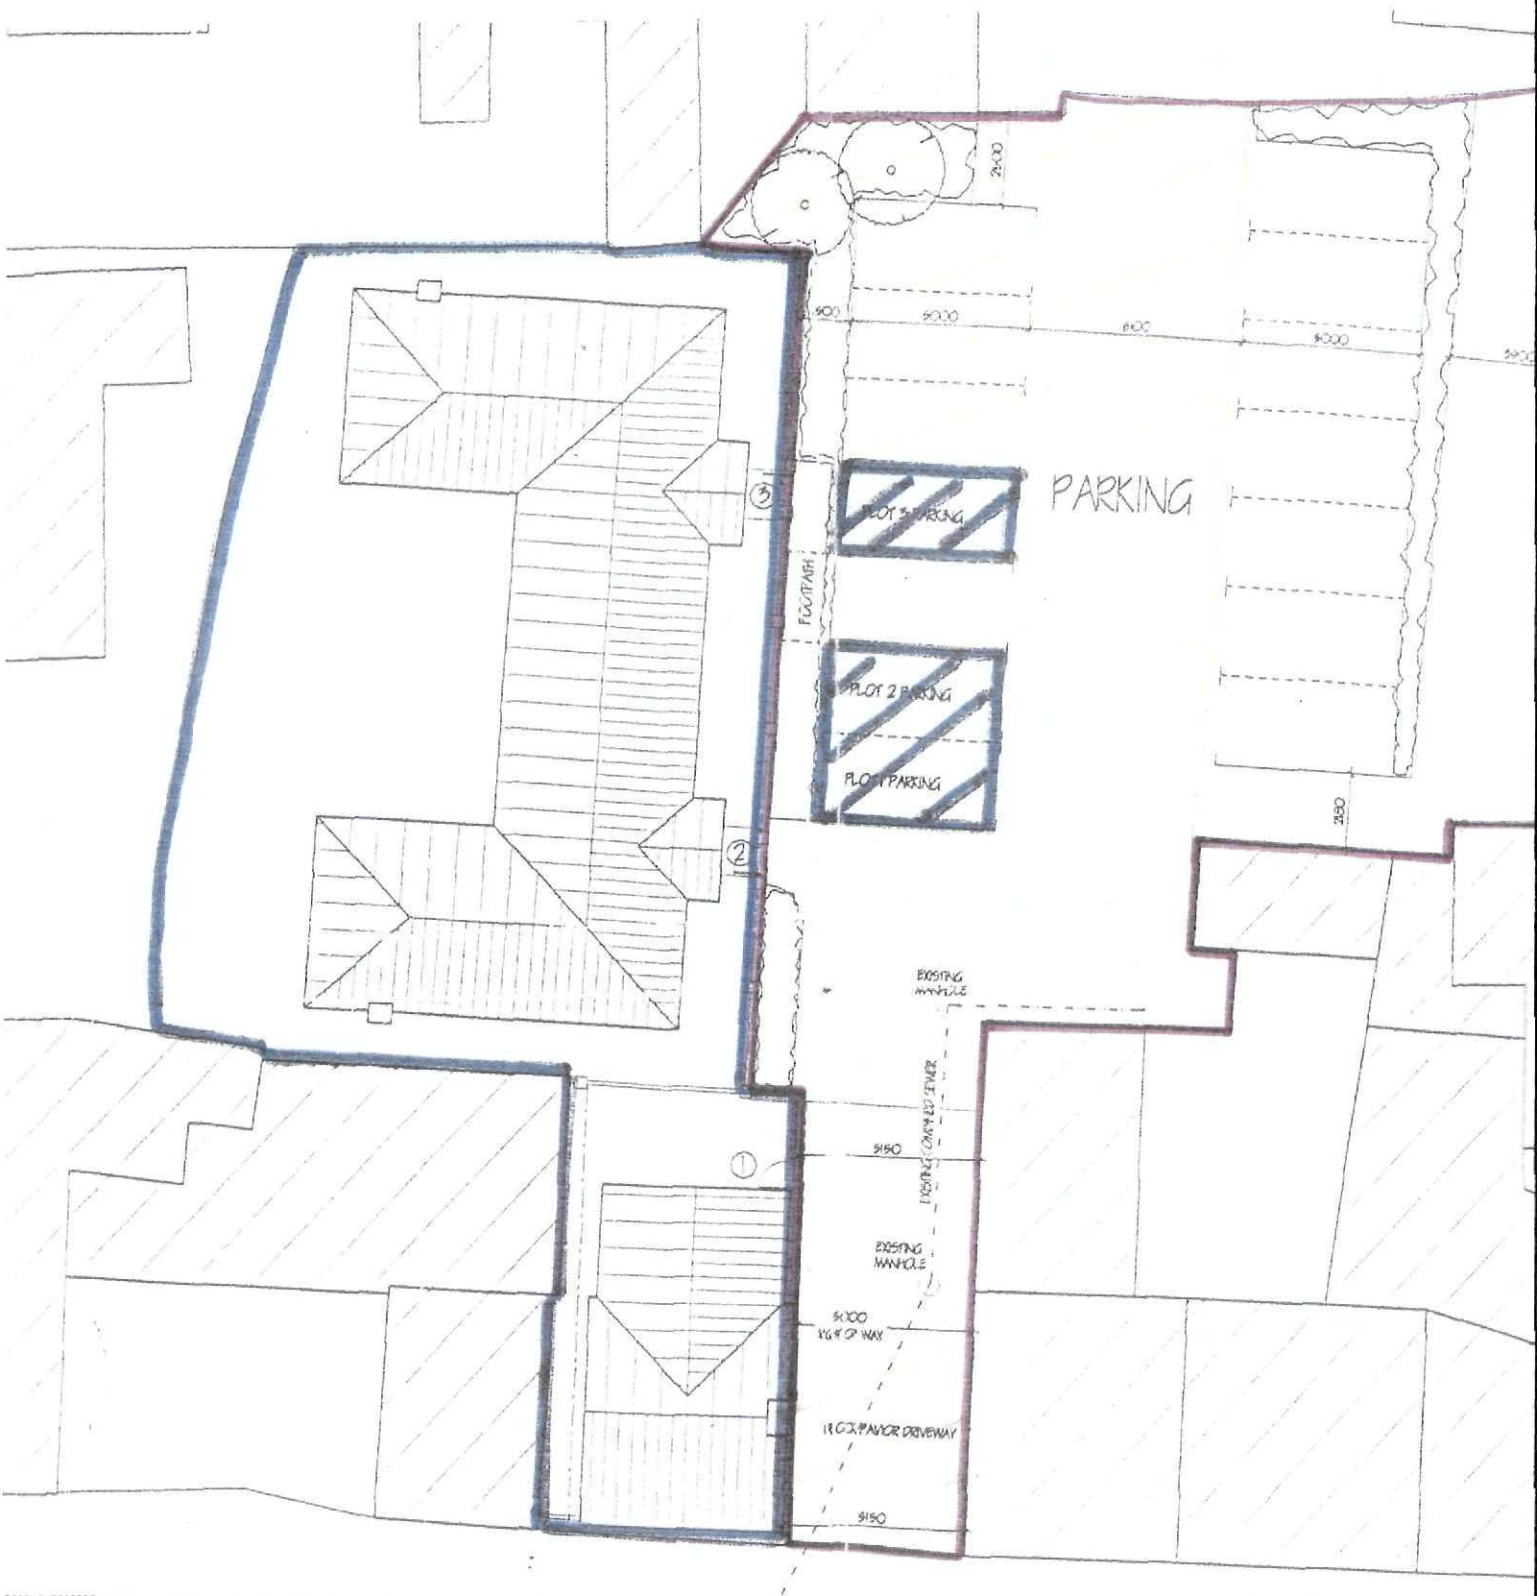


SHDC
PLANNING & DEVELOPMENT
30 NOV 2011
Ref. 0708-11

AMENDED PLAN
Ref. A3.