
Inset 30
Saracens Head, Holbeach Clough & Bank


For info only.
Not submitted plan

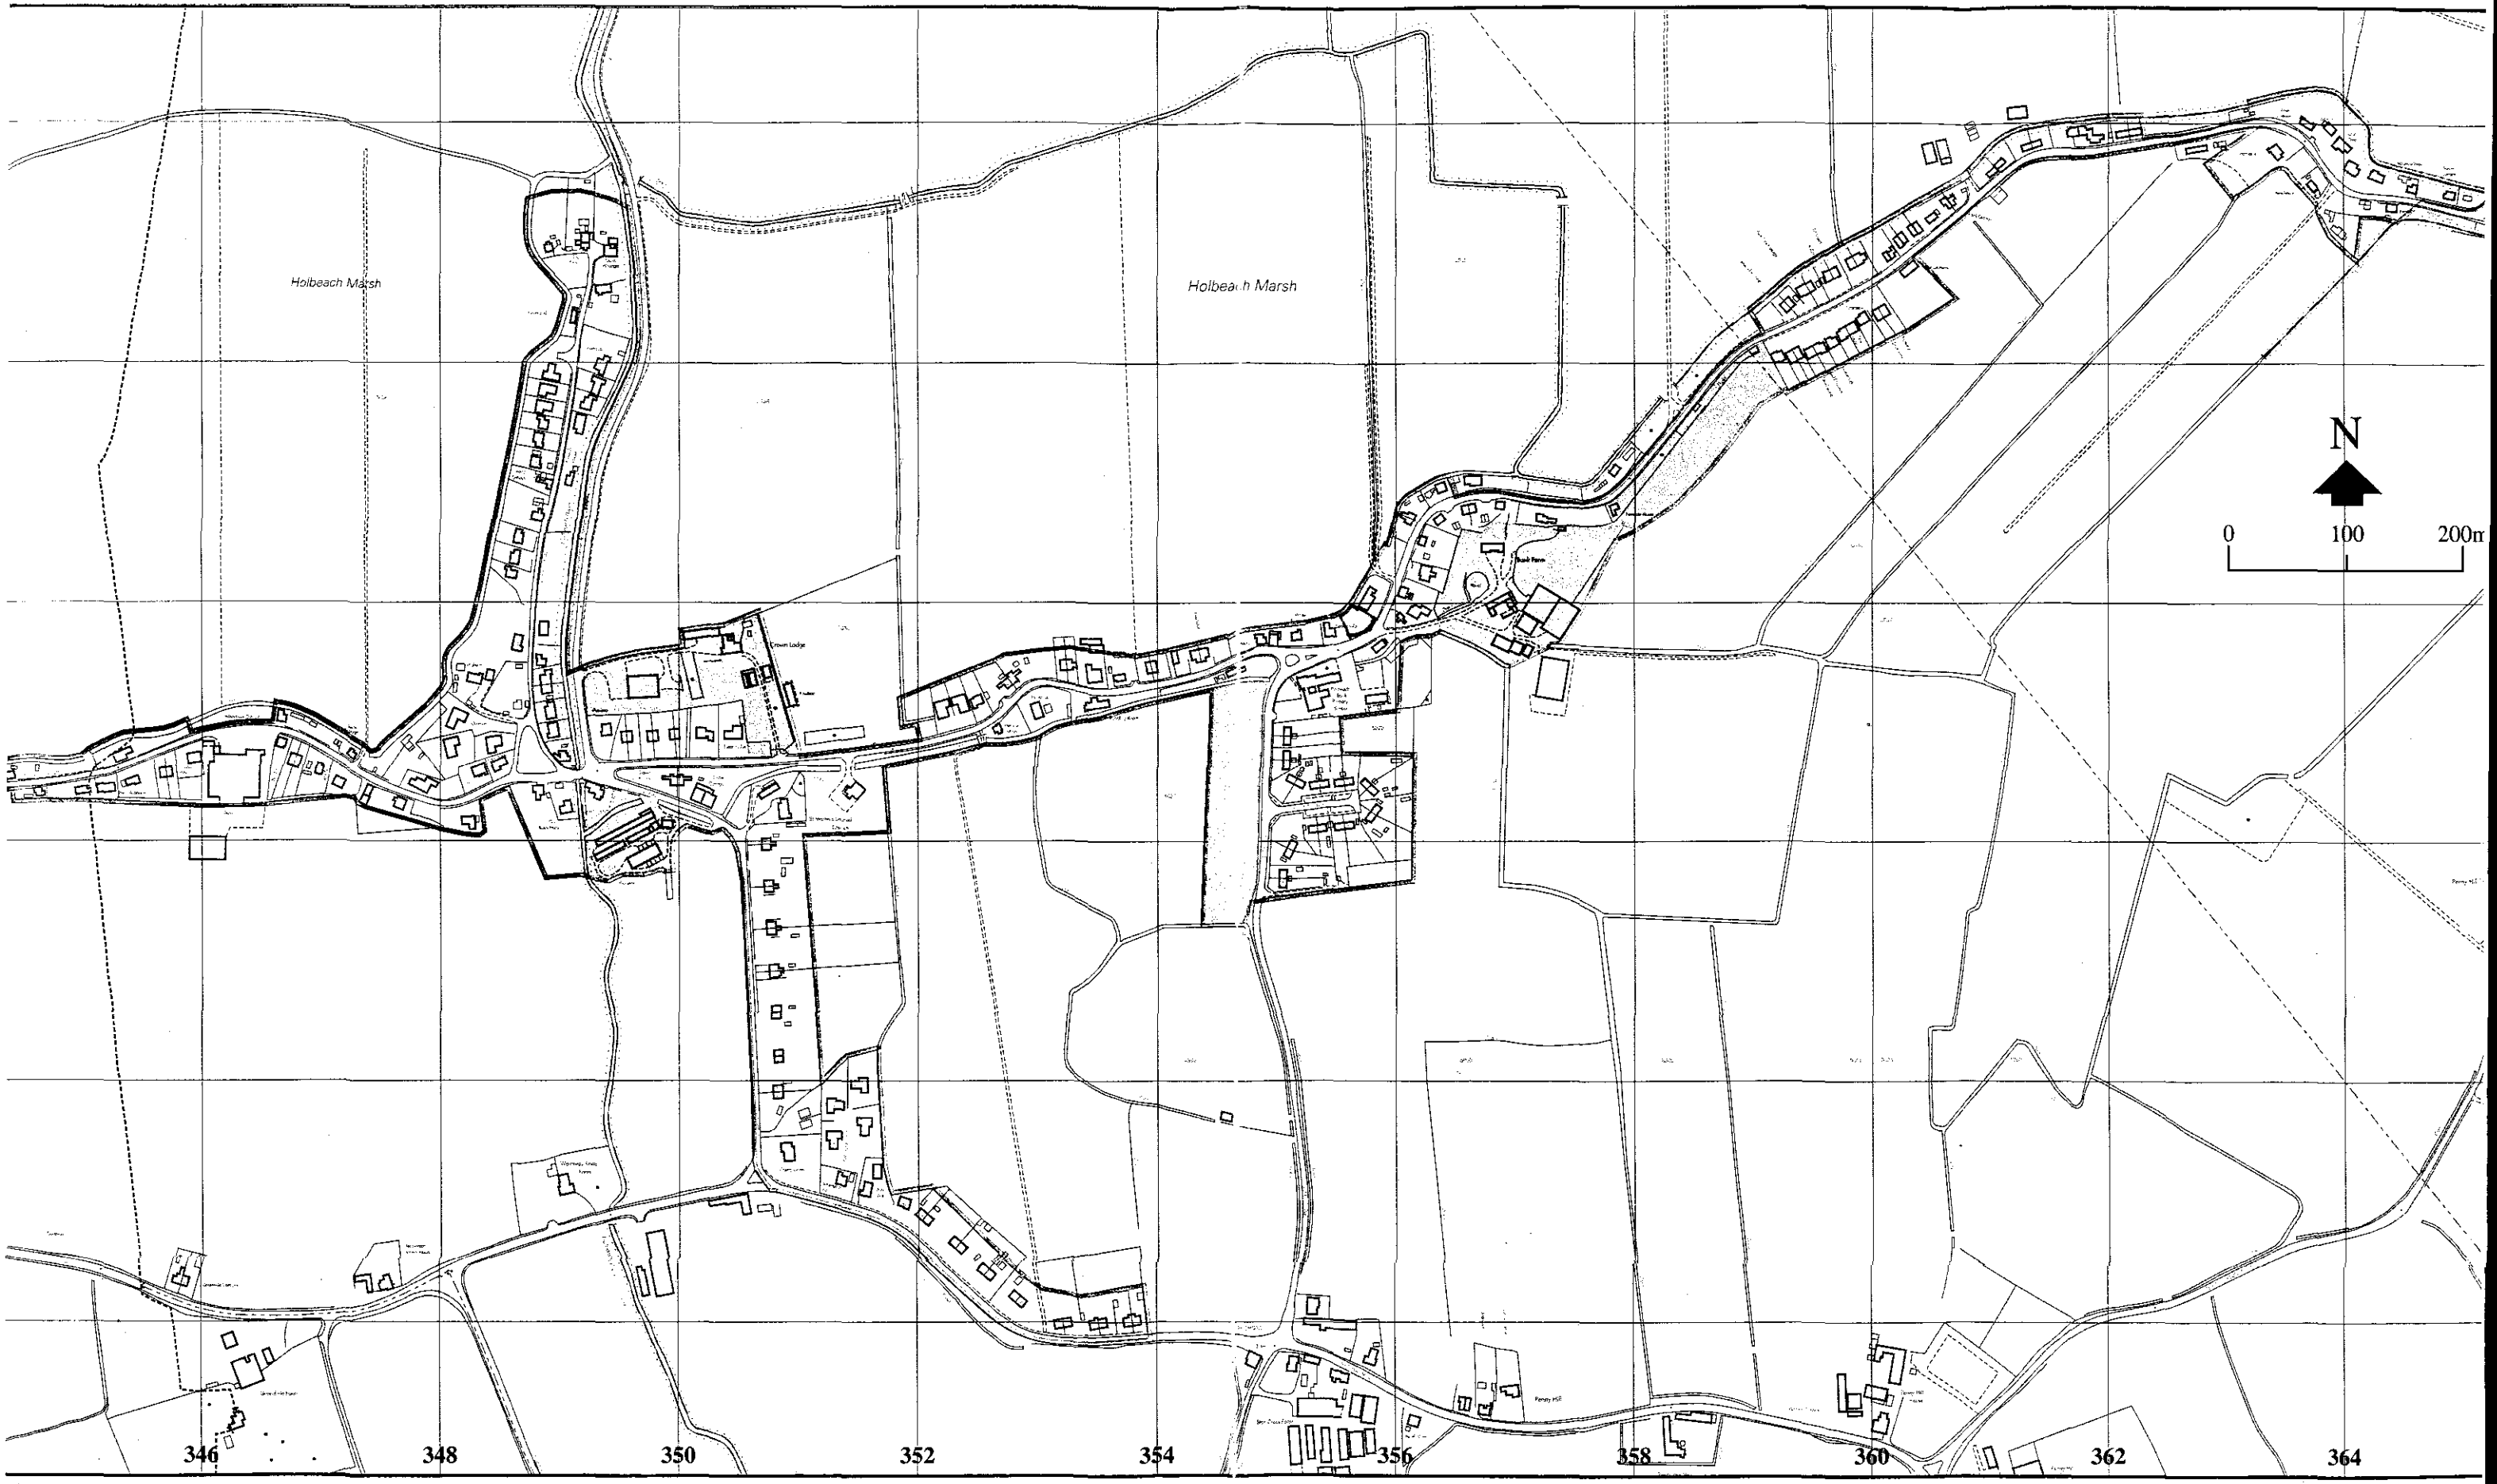


Reproduced from the Ordnance Survey
the Controller of Her Majesty's Statio
Unauthorised reproduction infringes C
prosecution or civil proceedings.

CONTRACTOR TO CHECK
ALL DIMENSIONS ON SITE
BEFORE WORK COMMENCES

Notes & Schedules

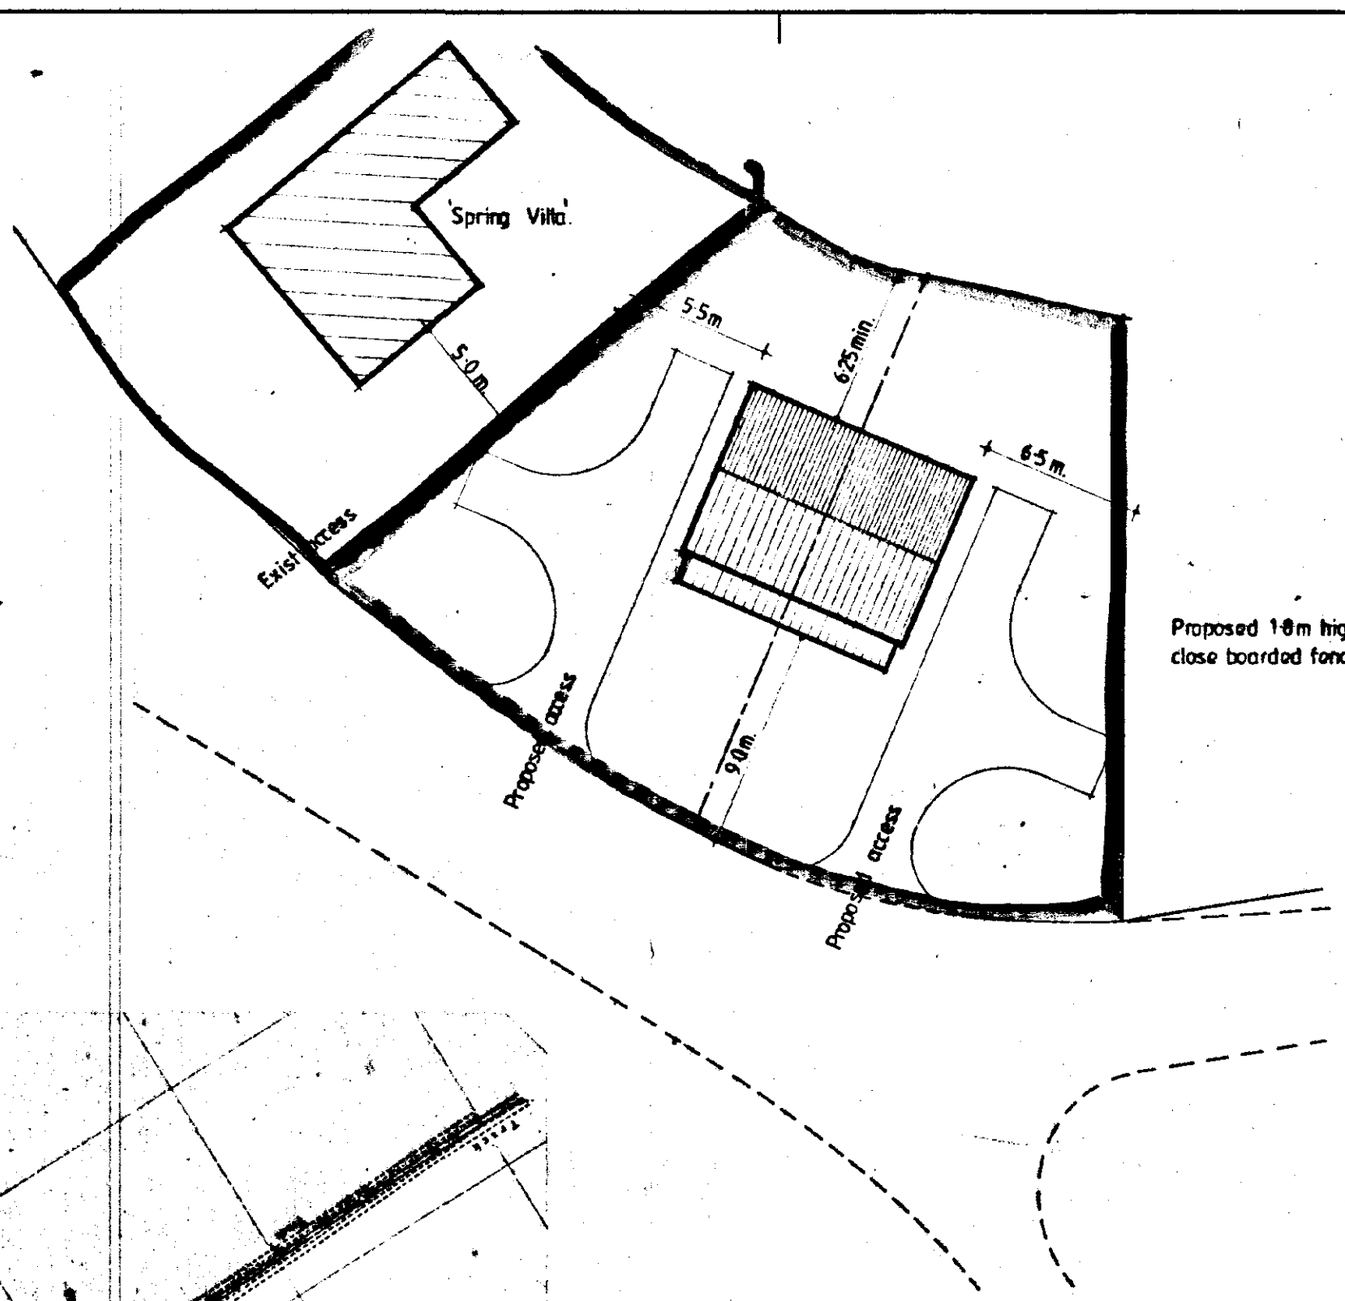


Block Plan 1:250

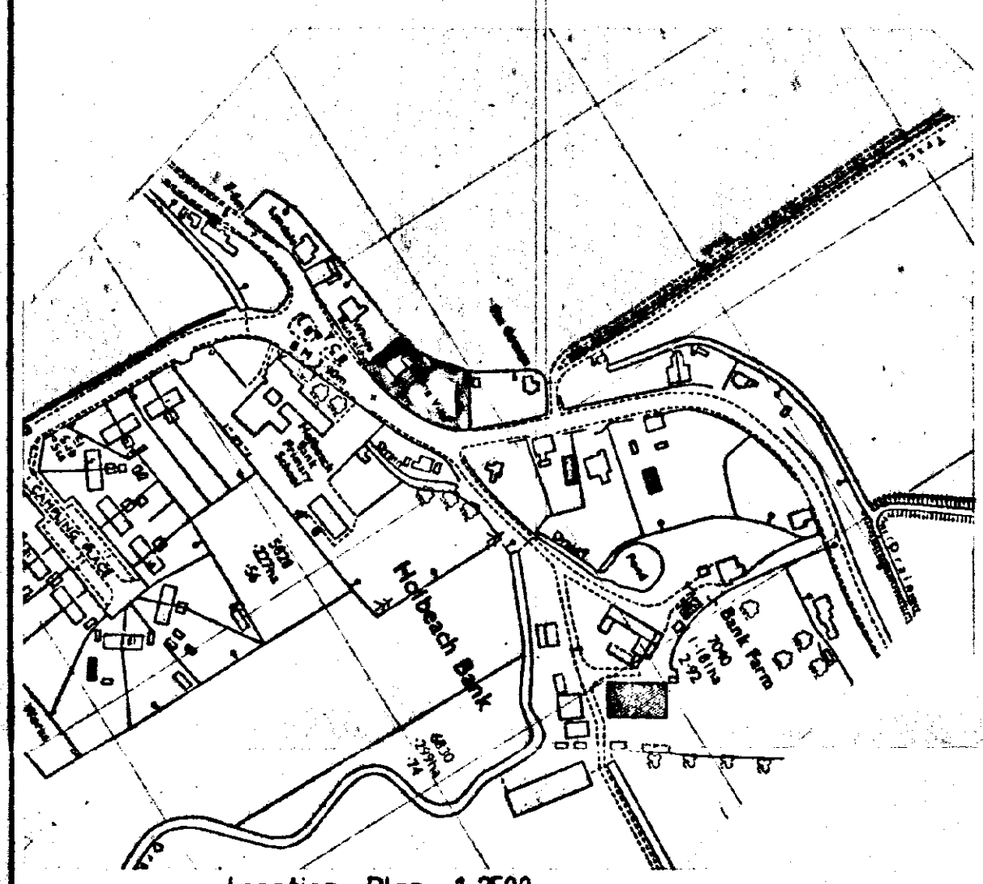


Location Plan. 1:2500




FRONT ELEVATION

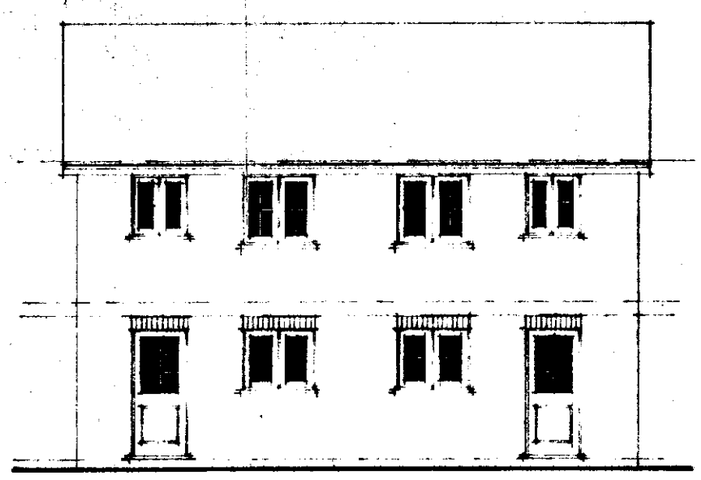

REAR ELEVATION

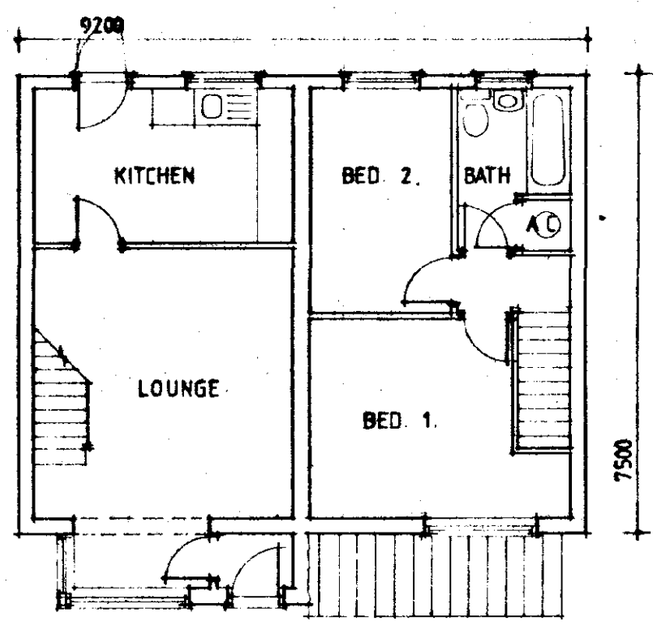

GROUND FLOOR FIRST FLOOR

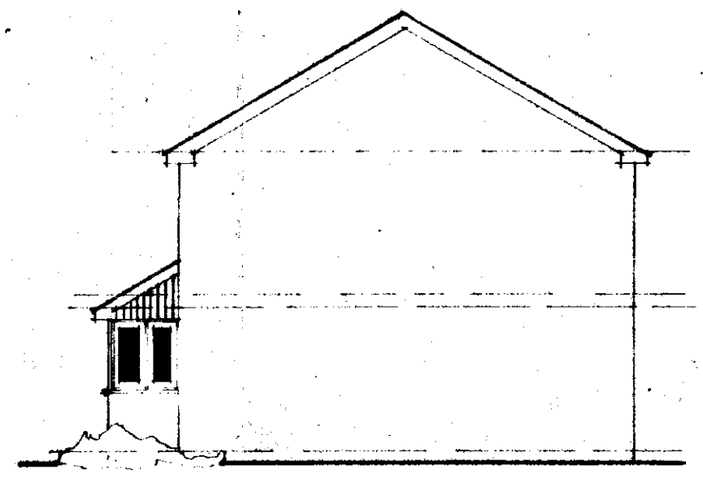

SIDE ELEVATION

DETERMINED PLAN

SOUTH HOLLAND DC
HOUSING & PLANNING
06 JUN 2000
Ref: S/20/00

revision	date	init.	revision details

HICKS WILLIAMS PARTNERSHIP
Architectural Design Consultants

36A Market Place, Long Sutton, Lincs. PE12 9JF
Tel. (0406) 362982
37A West Street, Boston, Lincs. PE21 8QN
Tel. (0205) 310216

client
MR H. A CARR

project
RESIDENTIAL DEVELOPMENT


ADJ. SPRING VILLA
ROMAN BANK
HOLBEACH BANK.

drawing
PLANS & INDICATIVE DETAILS.


scale	drawing no.
1:100	L.S 8896
contact office: LONG SUTTON.	
date: MARCH 89	drawn

CONTRACTOR TO CHECK
ALL DIMENSIONS ON SITE
BEFORE WORK COMMENCES

Notes & Schedules

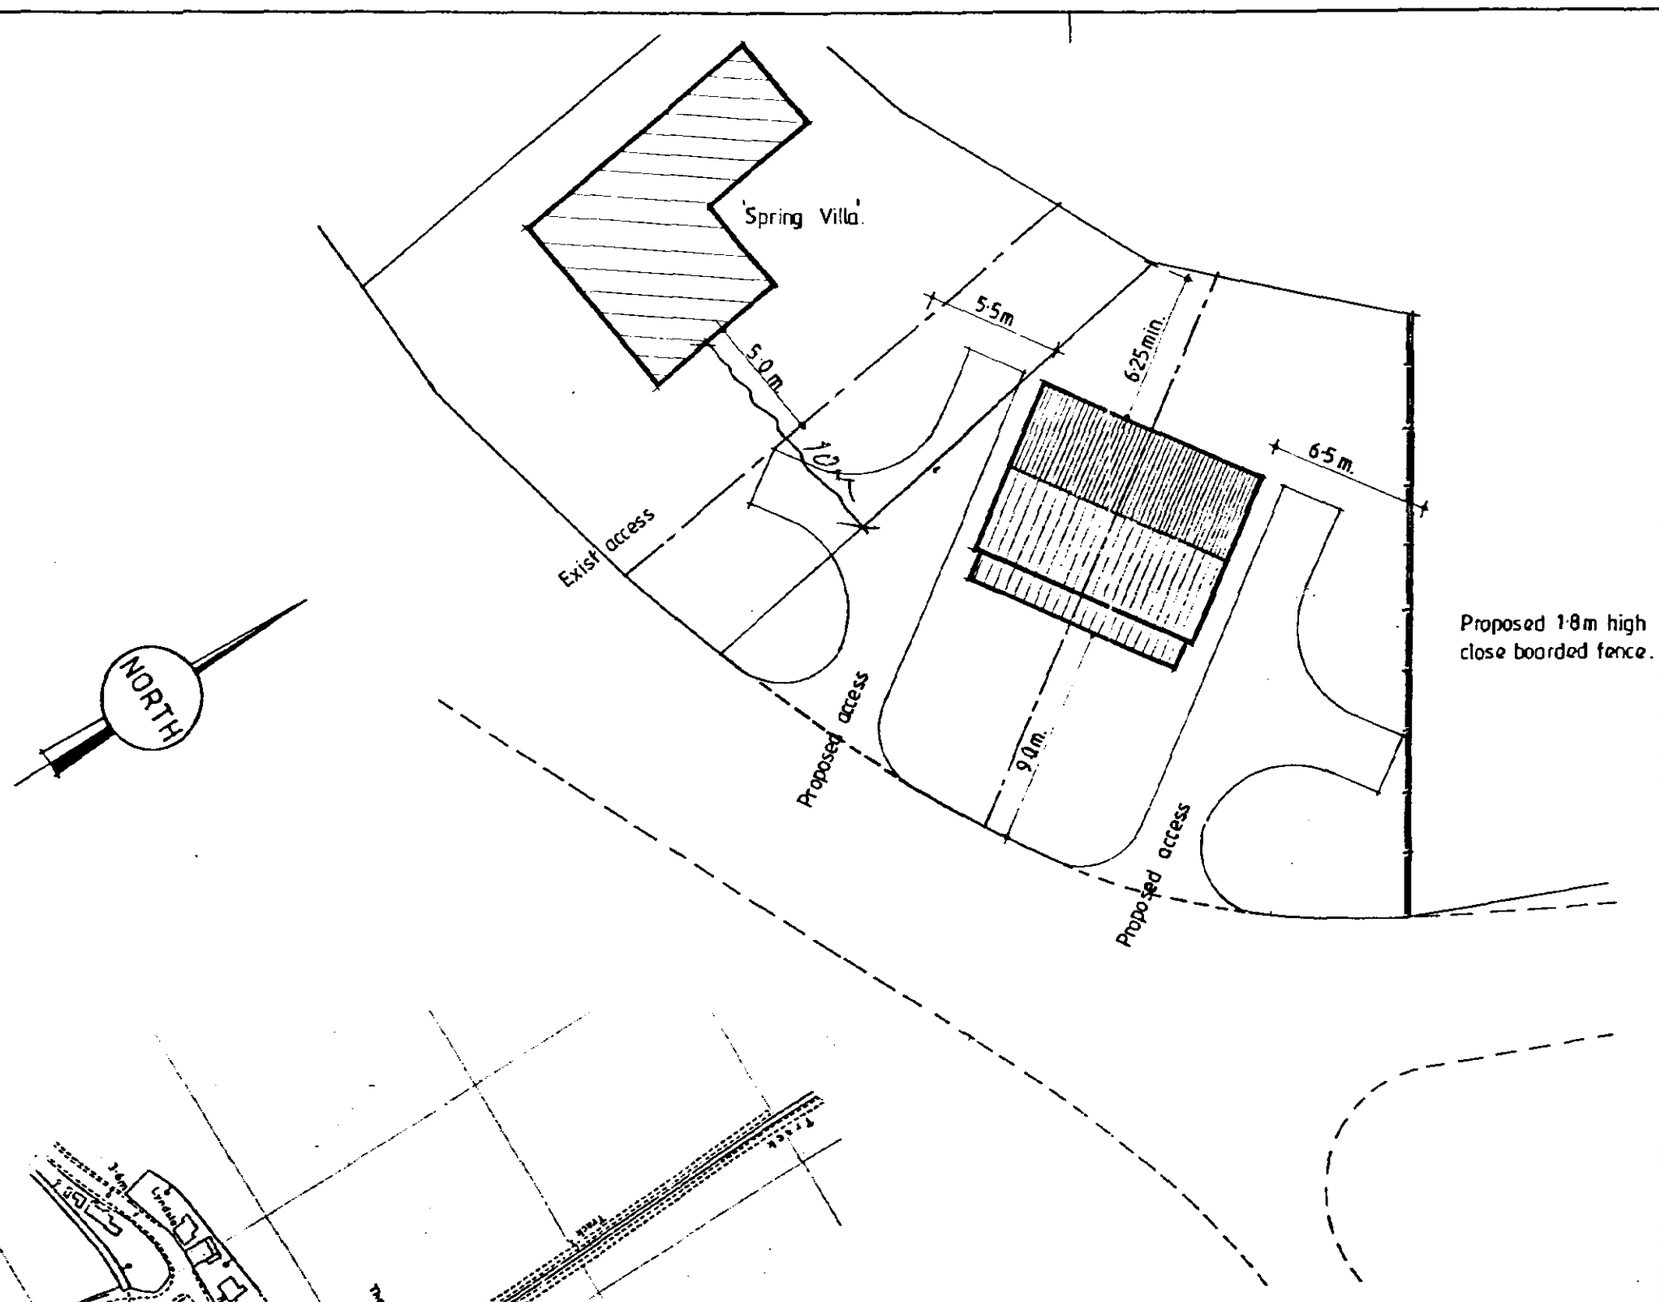

Block Plan 1:250

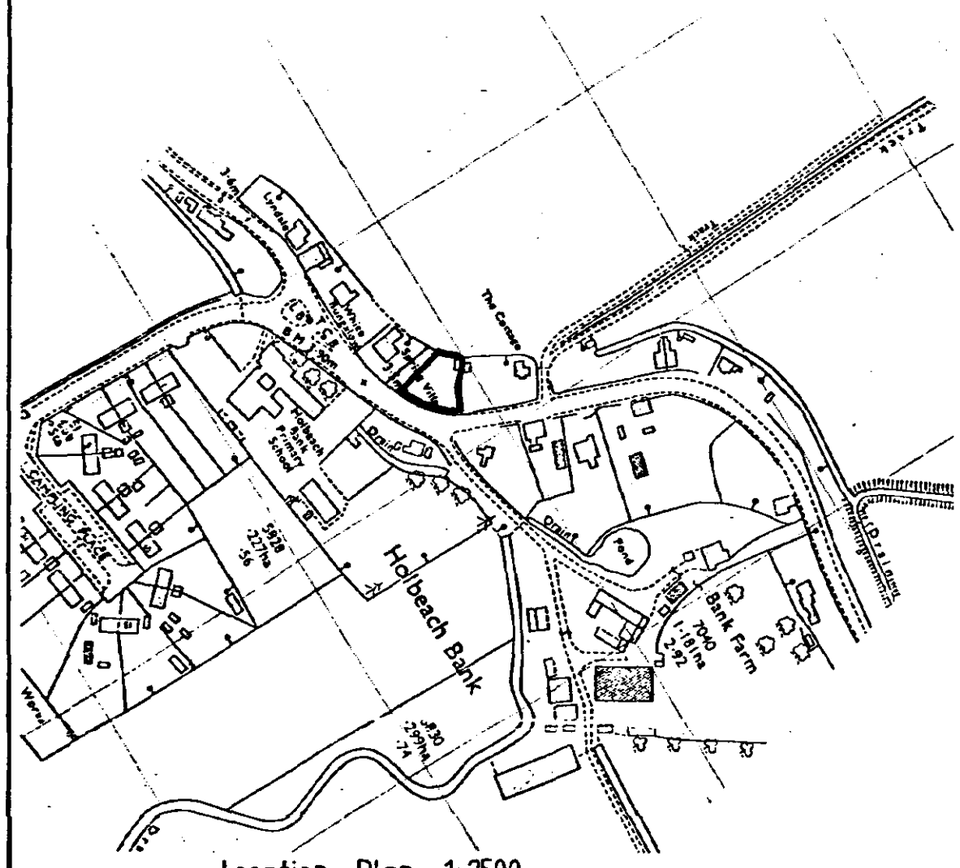
Holbeach Bank
Bank Farm
Holbeach Bank Primary School
The Causeway
Pond
Pond
Drain
Drain
Drain
Drain
Sluice
Sluice
Sluice