



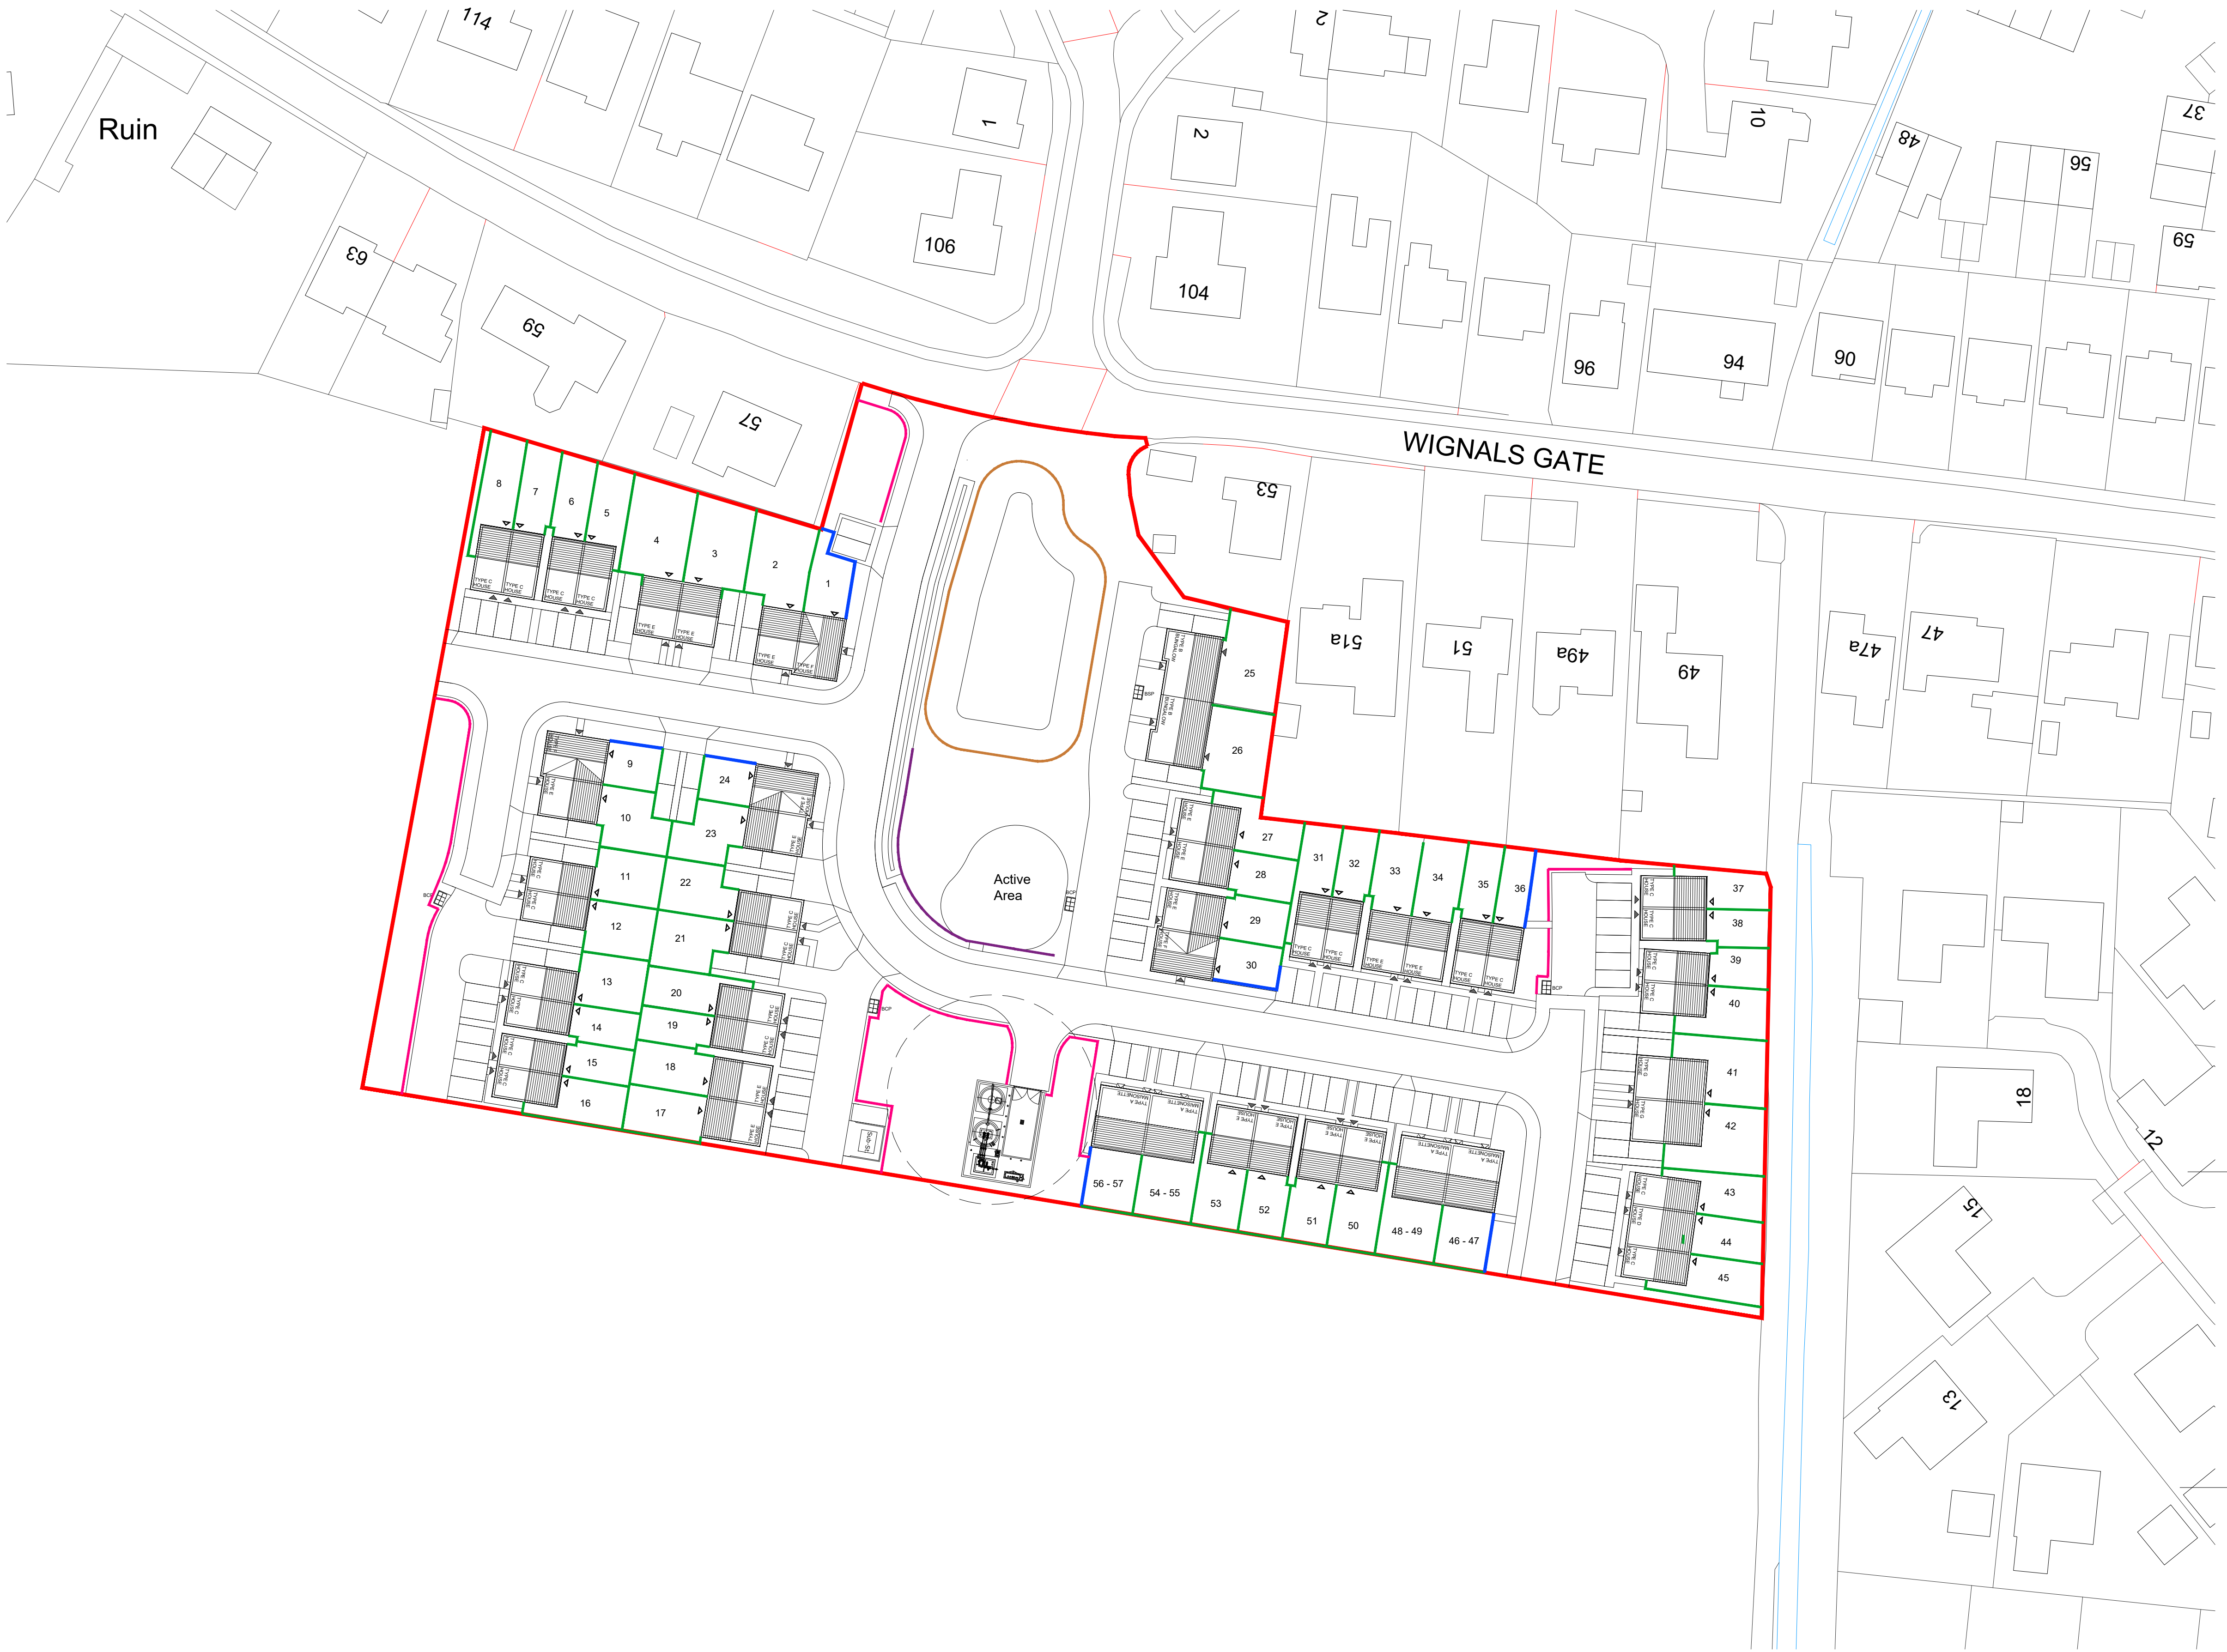

Boundary Treatment Legend:

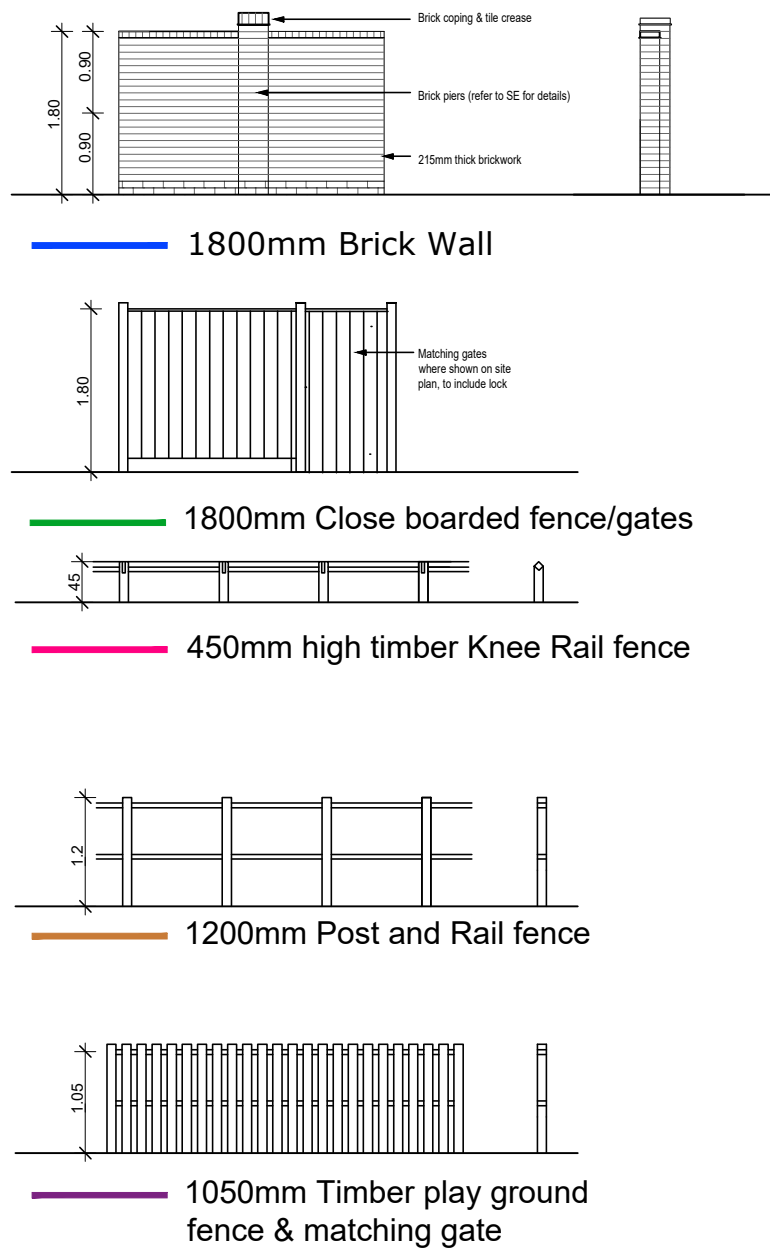

Project	Wignal's Gate, Holbeach
Status	Planning
Client	D Brown Building Contractors
Package	n/a
Sheet Title	Boundary Treatment Plan
Scale	1/500 @A1
Date	19_02_25
Drawn by	LEN
Checked by	DNW
Drawing reference	102-575 / 006
Revision	A

Notes:
All designs should be constructed in strict accordance with building regulations.
In addition any materials, components and fittings shown connected for a purpose should be non-combustible.
All dimensions to be checked on site. Do not scale off this drawing for construction purposes.
This drawing is the copyright of the Architect, and not to be reproduced without their permission.
Consent Survey must be obtained from the Architect before any reproduction of this drawing.
rgp Ltd. Trading as rgp