




Revision:	Date:	Drawn:	Check:
A	Updated to suit latest site layout.	03/07/2025	LEN / DNW
B	Updated to suit latest site layout.	10/12/2025	ADA / DNW
C	Updated to suit latest site layout, plots 36 and 40-47 updated to close boarded fence	16/12/2025	YNM / DNW

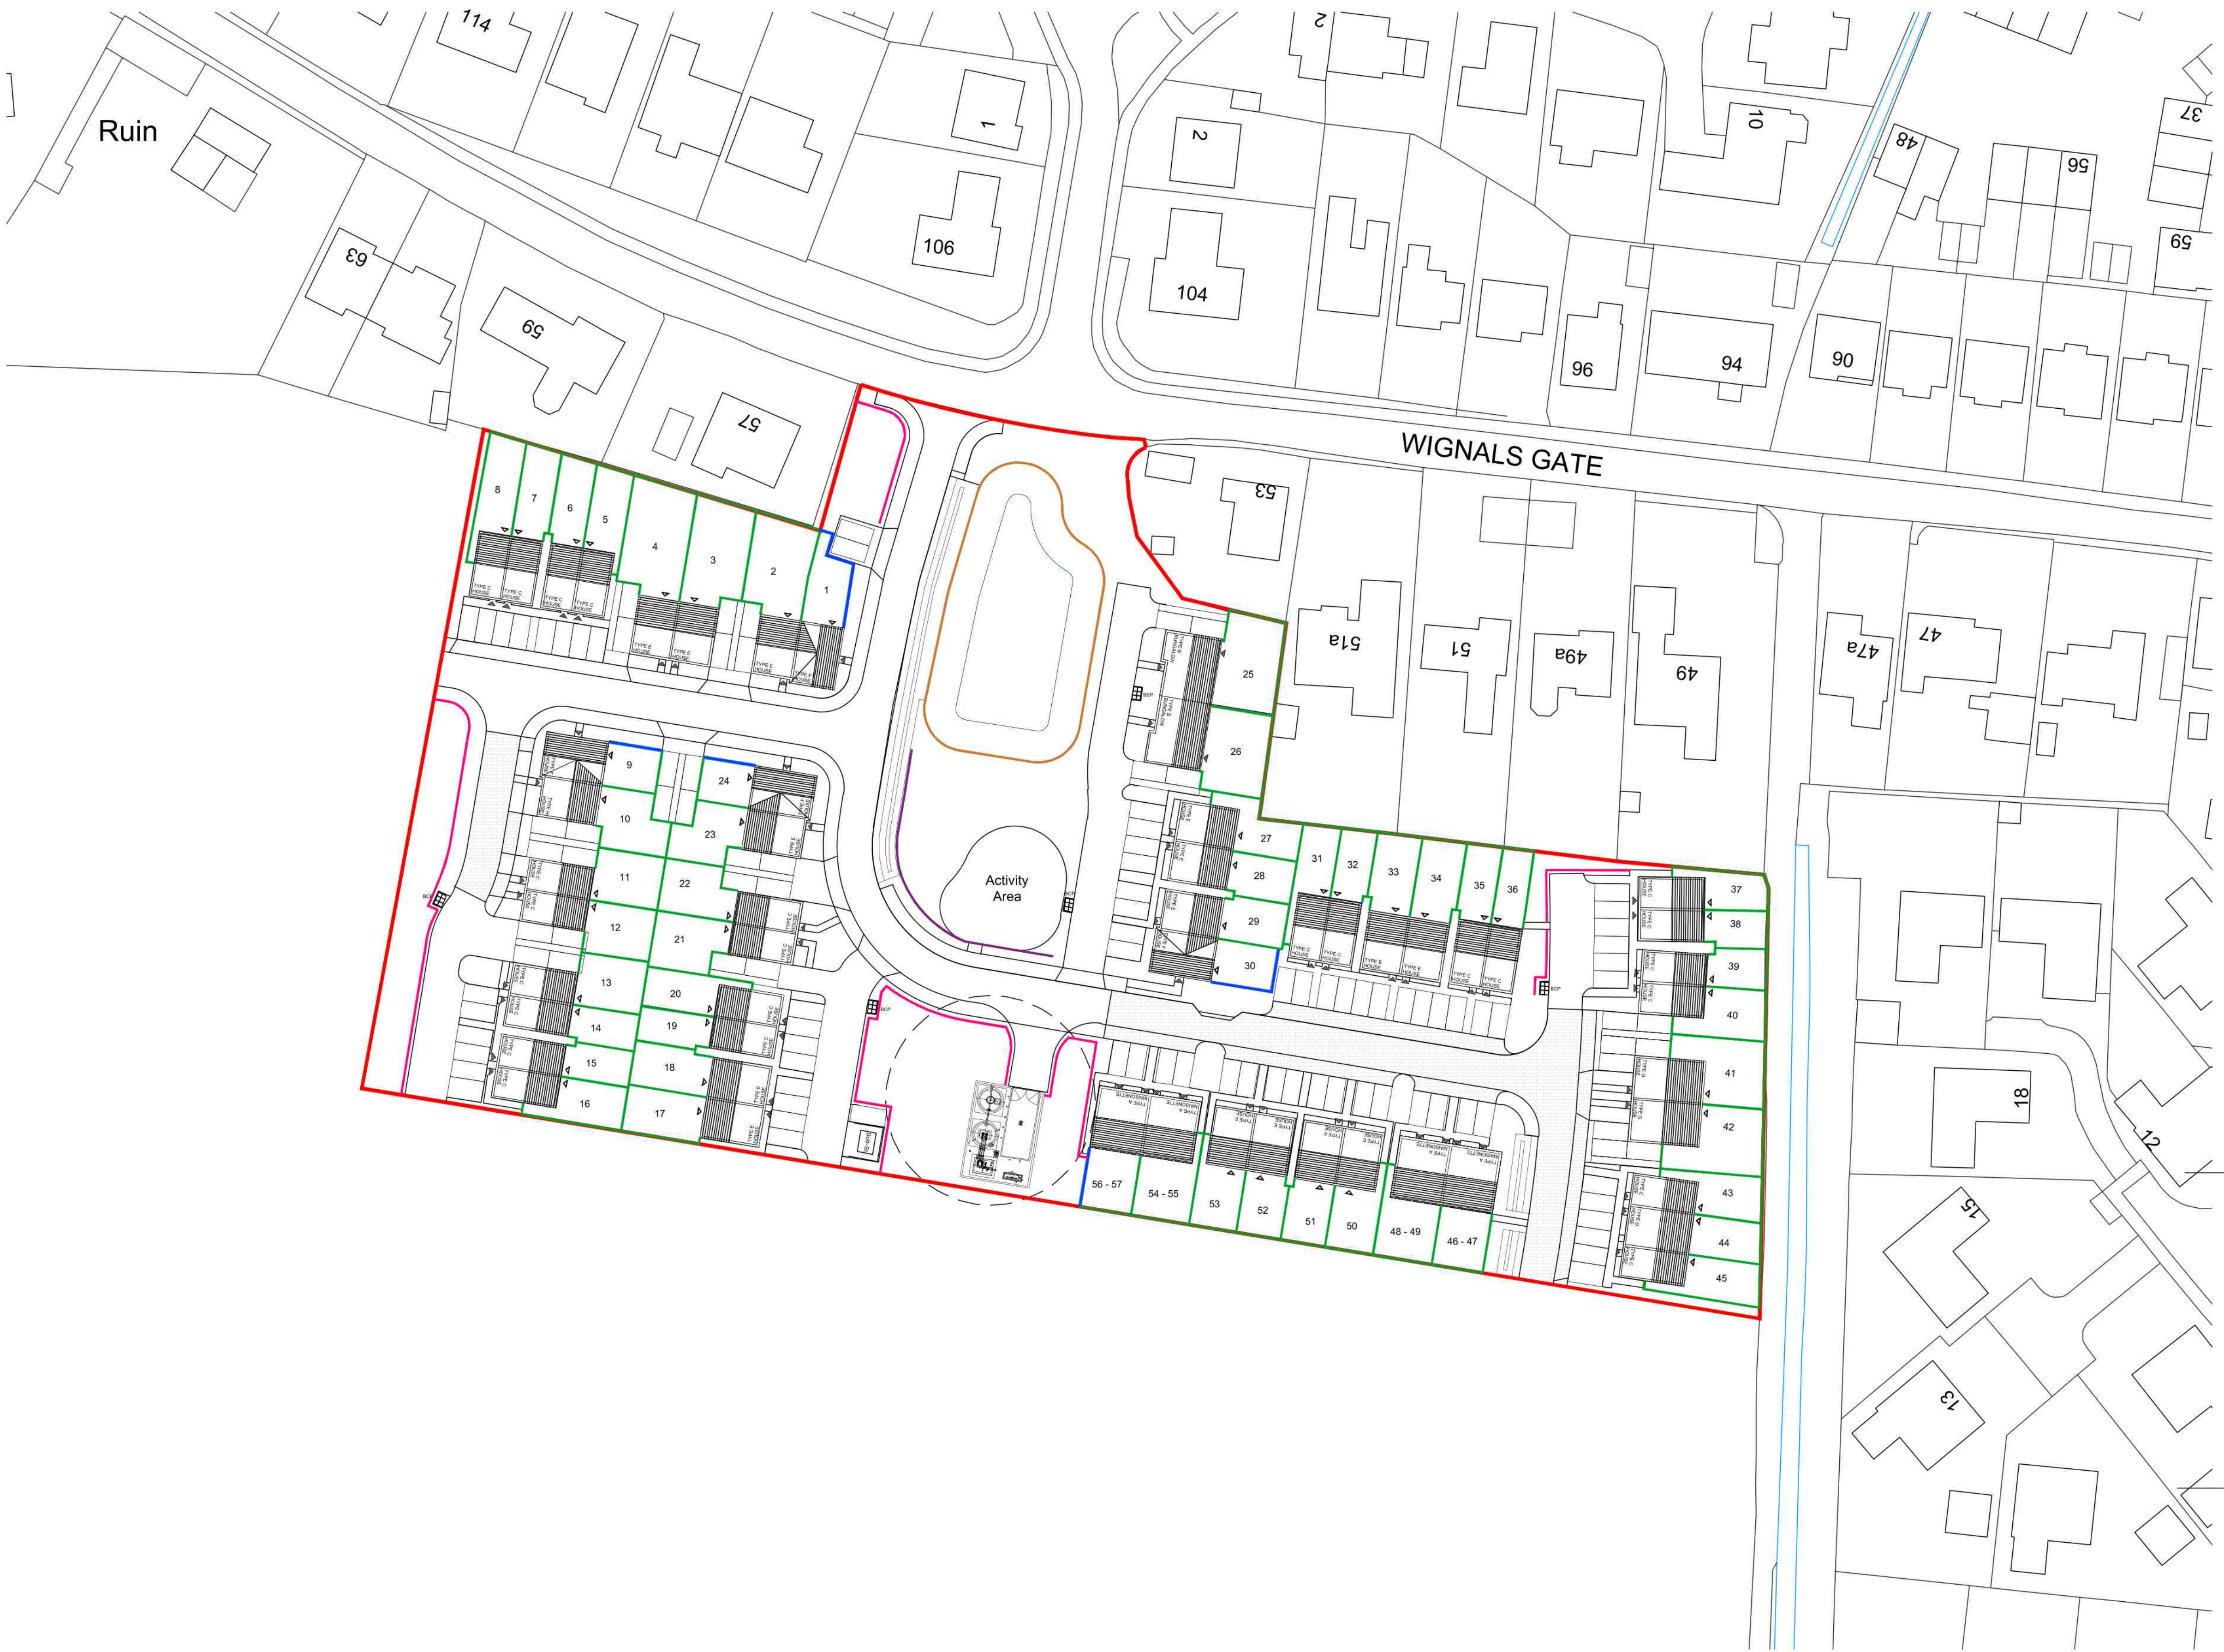


Boundary Treatment Legend:

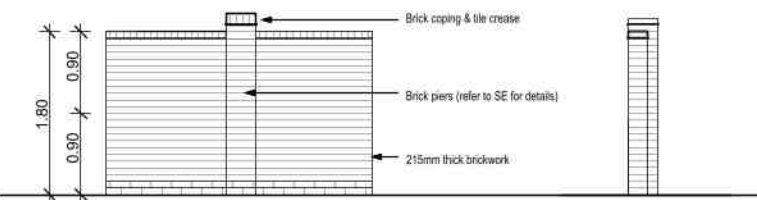


1800mm Brick Wall

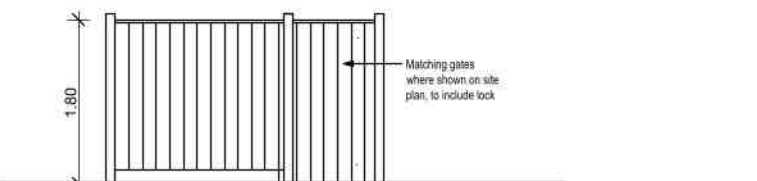


1800mm Close boarded fence/gates

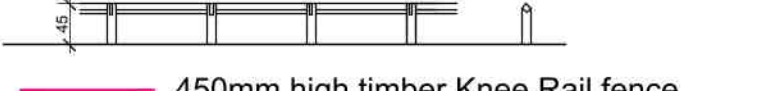

450mm high timber Knee Rail fence

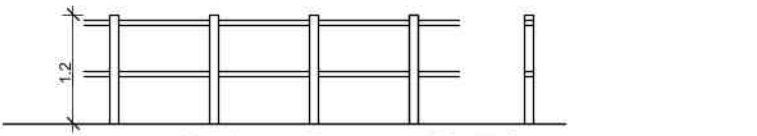

1200mm Post and Rail fence

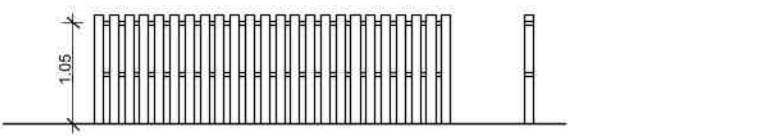

1050mm Timber play ground fence & matching gate



Project	Wignals Gate, Holbeach
Status	Planning
Client	D Brown Building Contractors
Package	n/a
Sheet Title	Boundary Treatment Plan
Scale	1/500 @A1
Date	19_02_25
Drawn by	LEN
Checked by	DNW
Drawing reference	102-575 / 006

London | Birmingham | Leicester
0203 327 0361 | 0121 309 0071 | 0116 204 5800
rg-p.co.uk - design@rg-p.co.uk

Notes:
All designs should be constructed in strict accordance with building regulations.
In addition any materials, components and fittings shown connected by a flange should be non-combustible if the top story of the building is above 11m.
All dimensions to be checked on site. Do not scale off this drawing for construction purposes.
This drawing is the copyright of the Architect, and not to be reproduced without their permission.
Quintance Group may information reproduced with permission of H&S/Crown Copyright reserved.
rg-p Ltd. Trading as rg-p