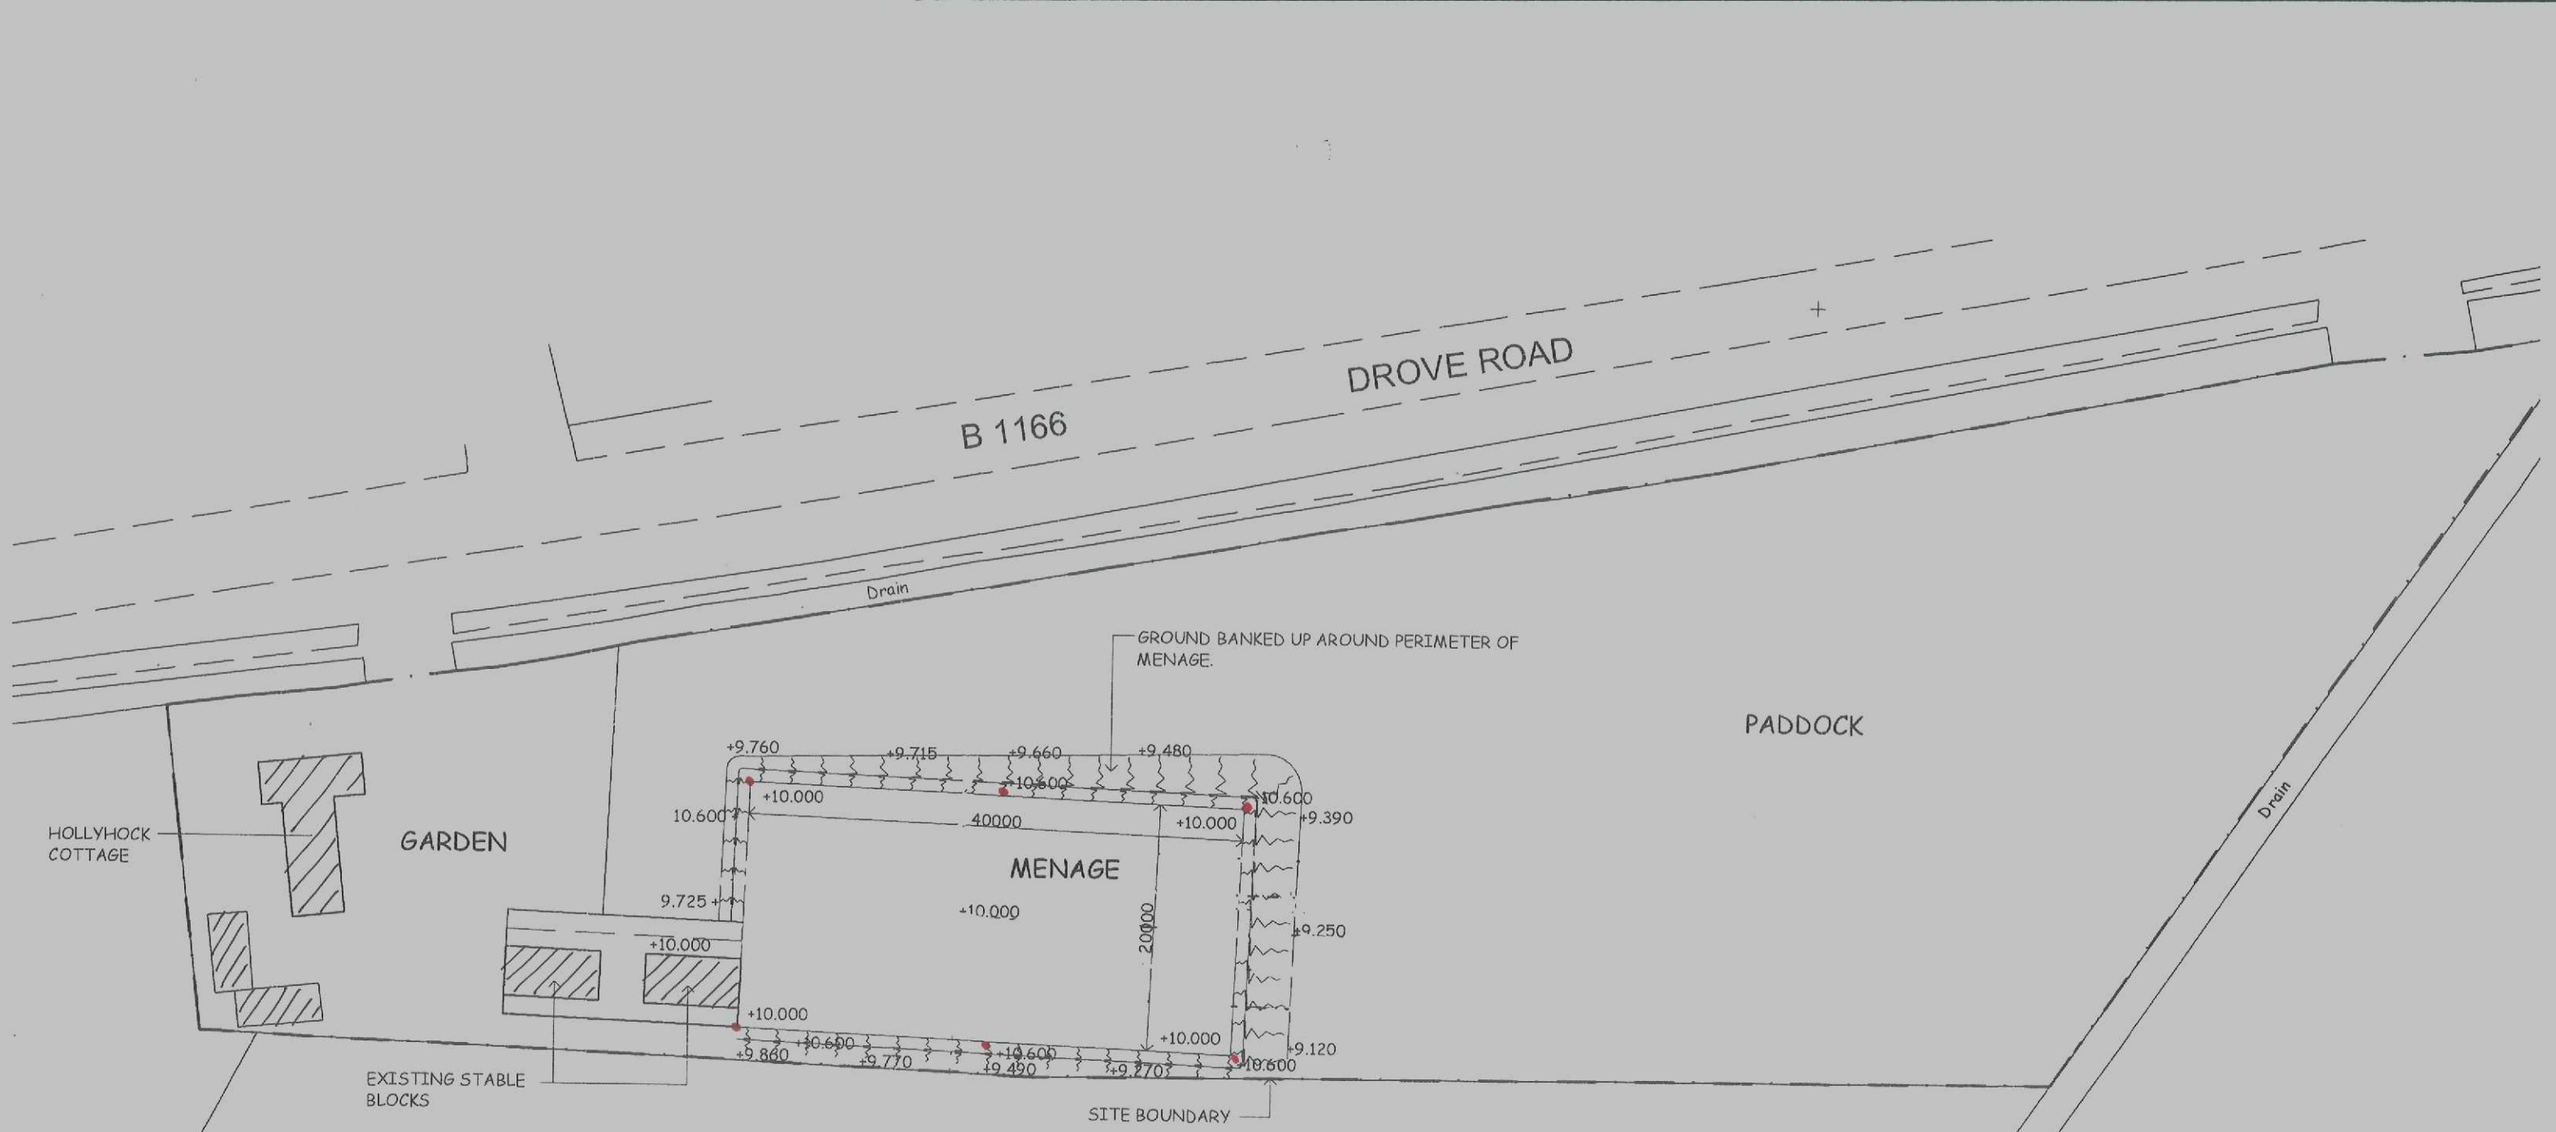



Block Plan 1:500

• denotes position of 6 no. 4.8 metre high timber lighting poles carrying a flood light fitted with 42 WATT low energy bulb (non photocell)


31/8/10

SHDC
Planning & Development
02 SEP 2010
Ref: 0727-10


Le Sage
ASSOCIATES
CHARTERED
ARCHITECTS

# ASYMMETRIC SMALL FLOODLIGHT - 26W-42W CFL LOW ENERGY

An energy efficient compact and versatile floodlight ideal for a wide range of applications. Supplied with an asymmetrical reflector for good photometric performance.

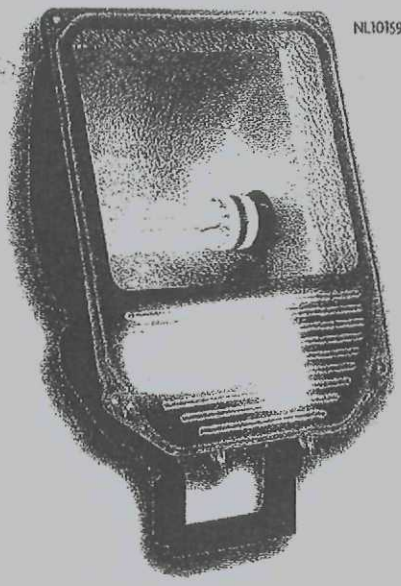

NL10159

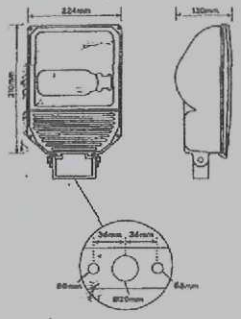

- 240V 50Hz.
- Thermo nylon body & bracket – black.
- Polycarbonate lens.
- Fitted photocell available.
- Hinged front cover.
- IP68 gland.
- Windage SCX=0.075M².
- Max weight 1.74kg.

| UNIT PERFORMANCE (Example of most popular) | | |
|---|---|---|
| Lamp: | 26W CFL | 42W CFL |
| Lamp Lumens: | 1,800 | 3,200 |
| Lamp equivalent output: | 100W T. H | 200 T. H |
| Total circuit power (with losses): | 27W | 44W |

2 YEAR GUARANTEE*
*Excluding lamps

IP65 | Class 1

BS EN 60598

CE


| ORDER CODE | MODEL NO. | LAMP TYPE | PHOTOCELL | PRICE - EA 1 off | PRICE - EA 10 off |
|---|---|---|---|---|---|
| 1052029298 | NL10157 | 26W CFL (TC-DE) | ✗ | £73.85 | £70.16 |
| 1052029299 | NL10158 | 32W CFL (TC-TE) | ✗ | £81.03 | £76.98 |
| 1052029300 | NL10159 | 42W CFL (TC-TE) | ✗ | £86.17 | £81.86 |
| 1052029301 | NL10160 | 42W CFL (TC-TE) | ✓ | £112.48 | £106.86 |

All prices subject to VAT at 17

Order online up to 8pm for next day delivery

CRDC
Planning & Development
02 SEP 2010
Ref: 0727-10

SHDC
Planning & Development
02 SEP 2010
Ref: 0727-10

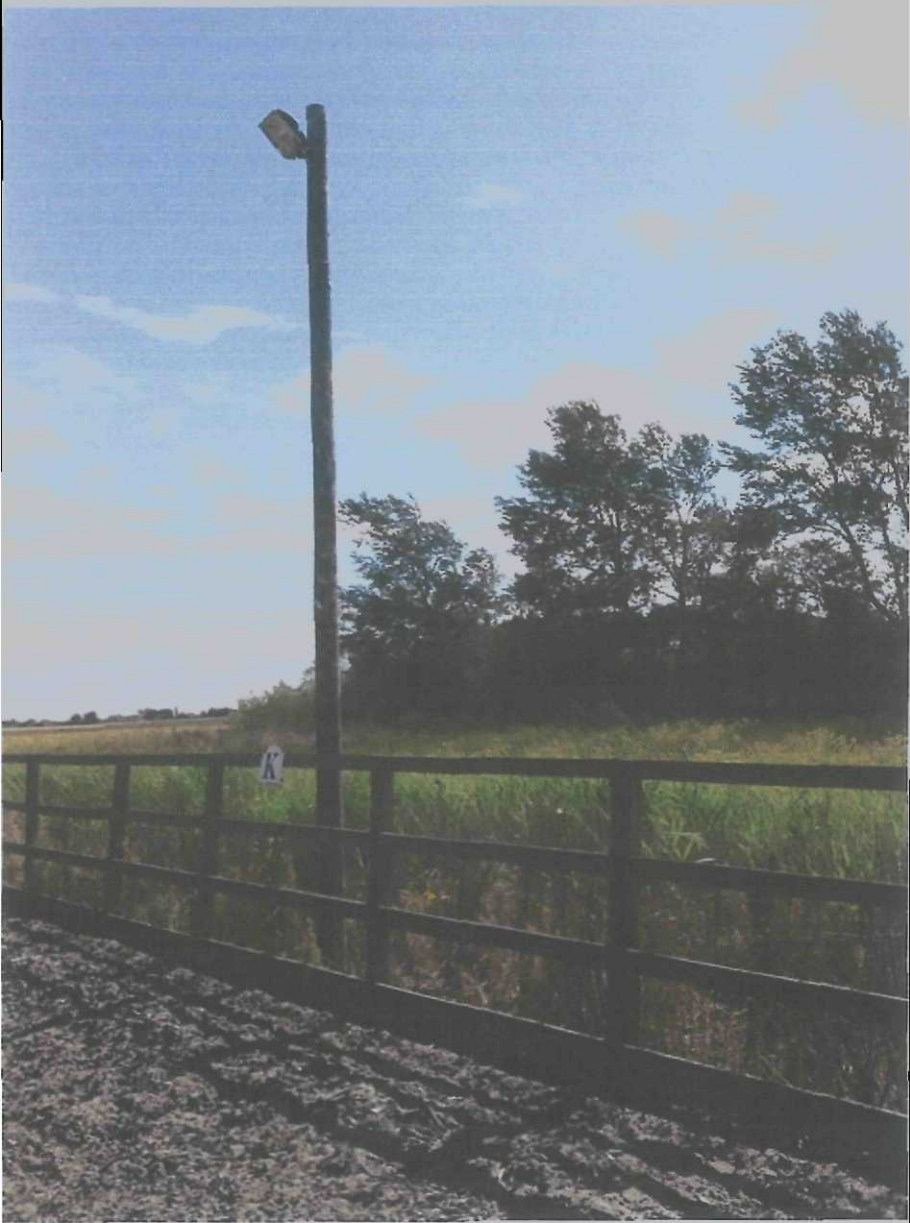

Example of Menage Lighting pole proposed at "Hollybrooke Cottage" Drove Rd., Hollycash Drove.