




GENERAL NOTES:
All proprietary materials and products are to be used strictly in accordance with the manufacturers recommendations.
This drawing must not be scaled.
All dimensions to be checked on site prior to construction.

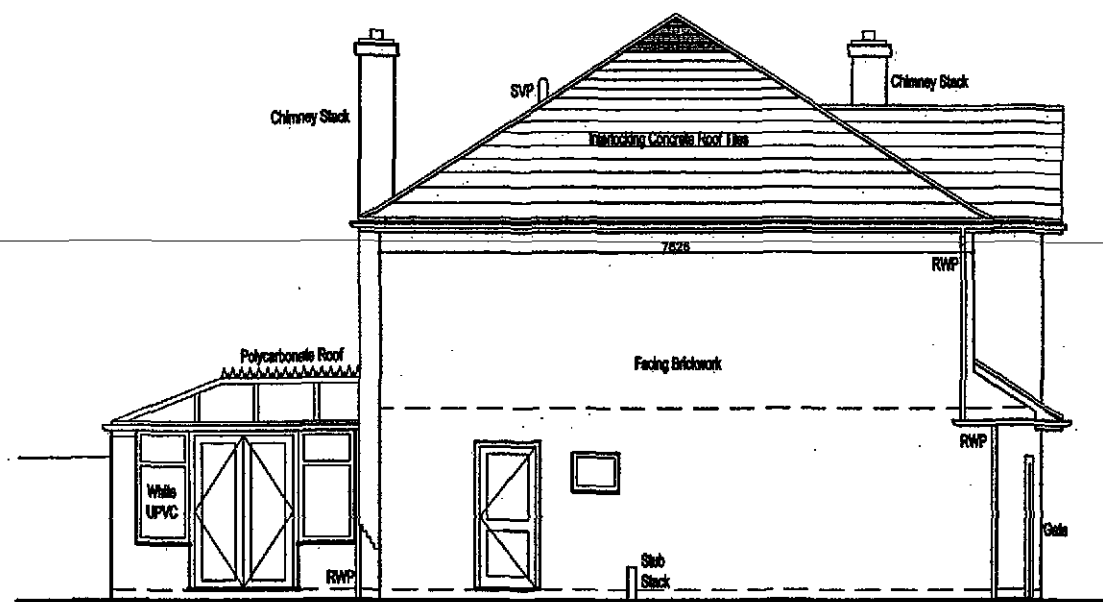


END ELEVATION (SOUTH EAST)

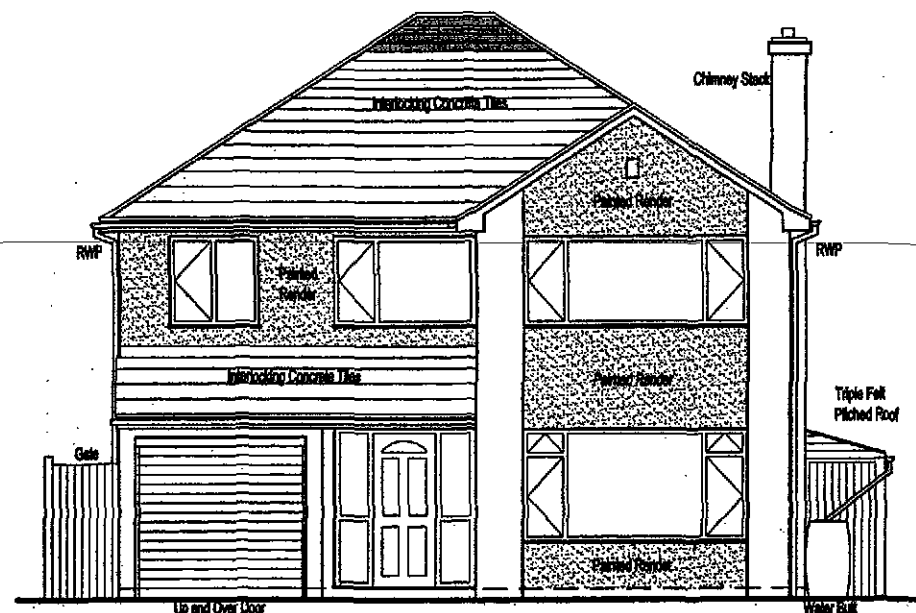

FRONT ELEVATION (NORTH EAST)

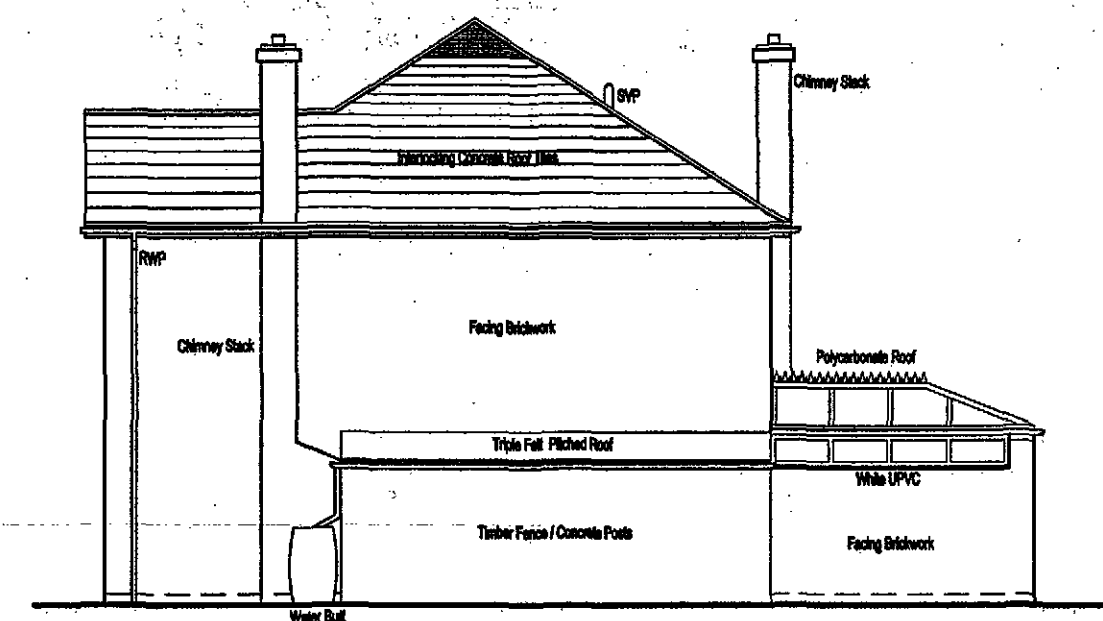

END ELEVATION (NORTH WEST)

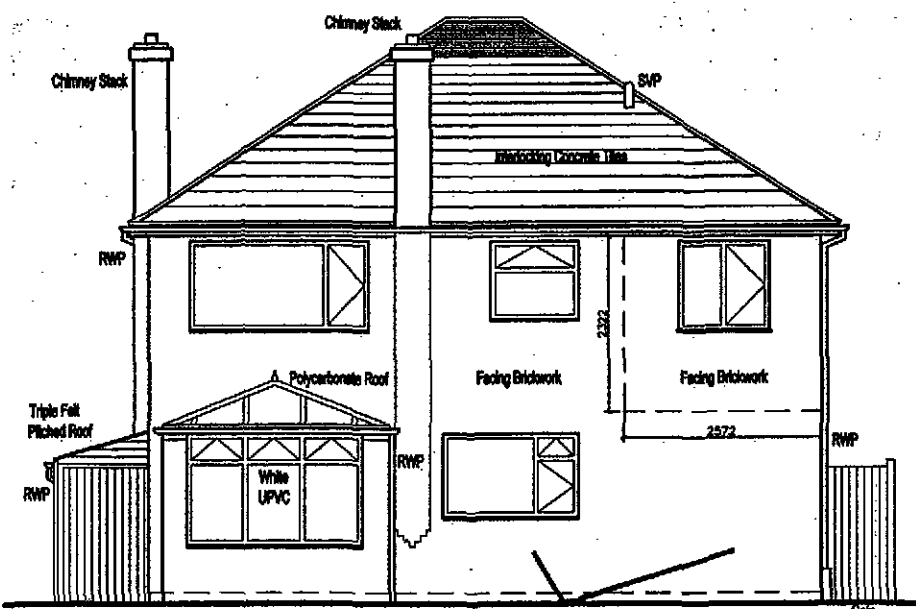

REAR ELEVATION (SOUTH WEST)


SHDC
Planning & Development
28 OCT 2009
Ref: 0731-09

AMENDED PLAN
Ref.


TWO STOREY EXTENSION 13 NORTONS LANE, HOLBEACH			
Client MR AND MRS HUBBARD			
Drawing Title PROPOSED ELEVATIONS			
Drawn DC	Scale 1/100	Sheet A3	Date 03.09.09
DRAWING STATUS			
Issued Only ☒	Planning ☒	Building Regs ☐	Approved ☐
Job No. 09-004	Draw No. 2P01	Revision 00	

1 0 1 2 3 4 5
Metres


GENERAL NOTES:
All proprietary materials and products are to be used strictly in accordance with the manufacturers recommendations.
This drawing must not be scaled.
All dimensions to be checked on site prior to construction.

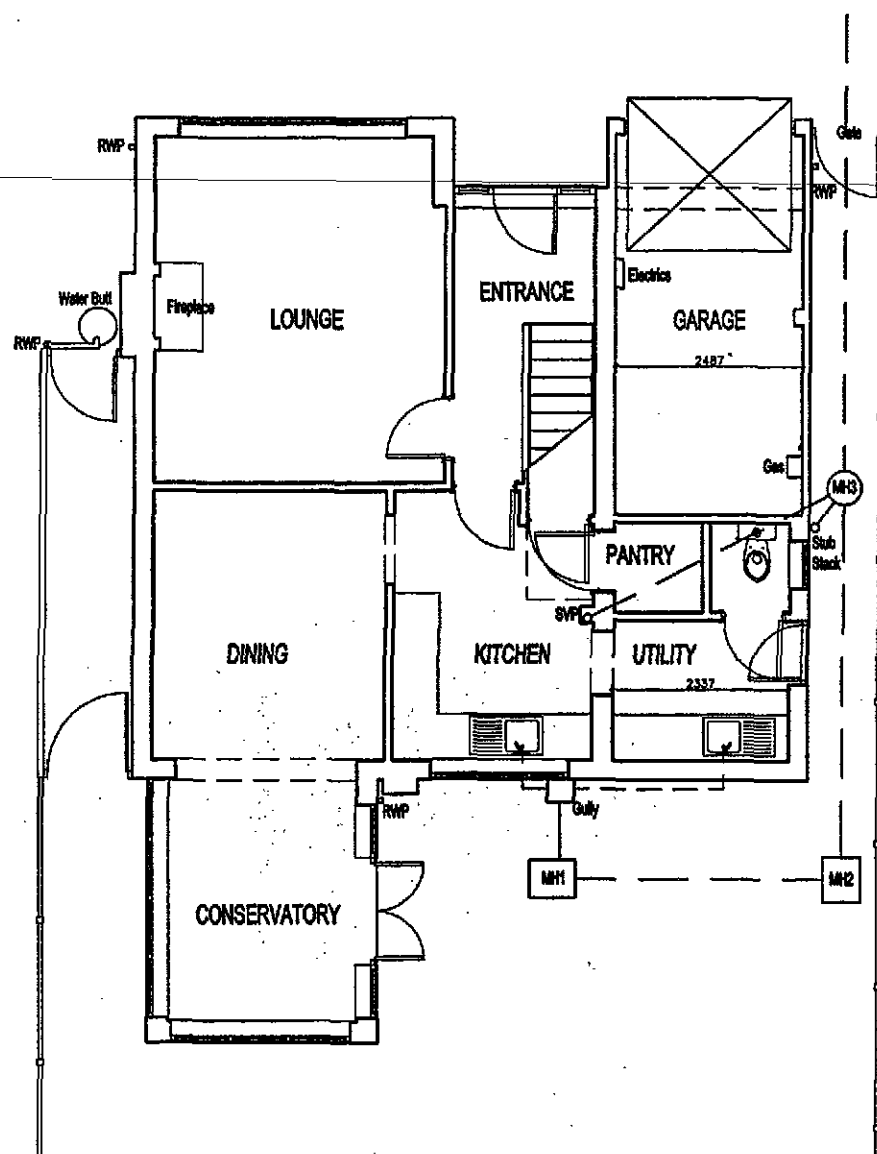

GROUND FLOOR PLAN

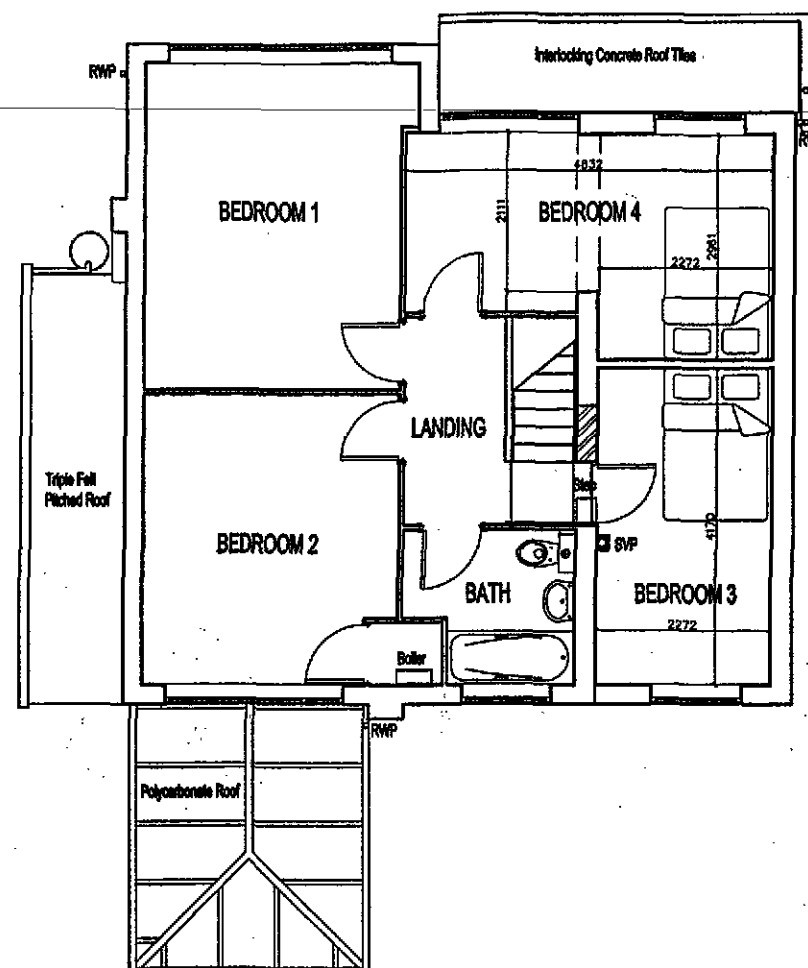

FIRST FLOOR PLAN

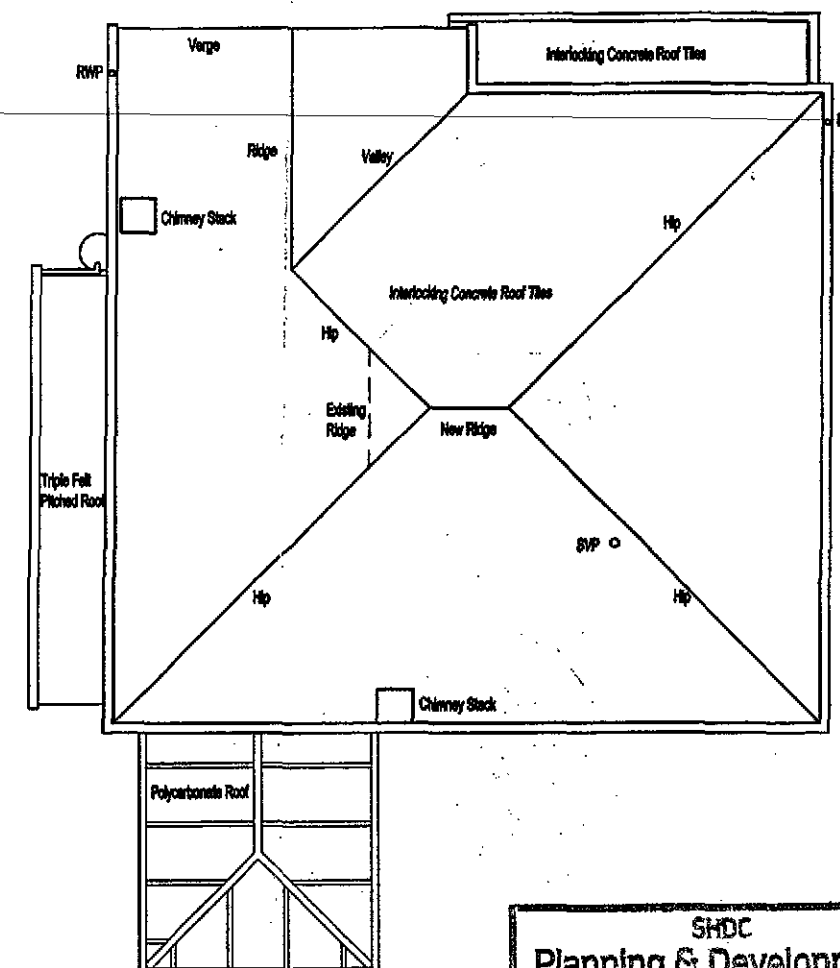

ROOF PLAN

SHDC
Planning & Development
28 OCT 2009
Ref: 0731-09

AMENDED PLAN

Ref.

TWO STOREY EXTENSION
13 NORTONS LANE,
HOLBEACH

Client
MR AND MRS HUBBARD

Drawing Title
PROPOSED PLANS

Drawn	DC	Scale	1/100 @ A3	Date	03.08.09
Drawn/Checked	DC	Planning	☒	Permit	☐
Submitted	☒	Building Regs	☐	Approved	☐

Job No. 09-004 / 1P01 00

1 0 1 2 3 4 5
Metres