


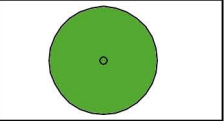


Site Layout 1:500

KEY

 Existing tree to be retained

 Proposed Tree

 Proposed shrub planting

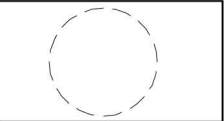 Existing tree to be removed

 1.8m close board fence

 1.8m panel fence between plots

 1.8m garden wall

Housetype Schedule

3 Bedroom House		
Huntingdon	Plots 1, 2, 3, 4, 5, 6, 7, 8, 9, 10, 11, 12, 13, 14, 15, 16, 17, 18, 19	19
		19
	Total	19

Site Area: 0.48 Hectares (1.19 Acres)



Location Plan 1:1250