


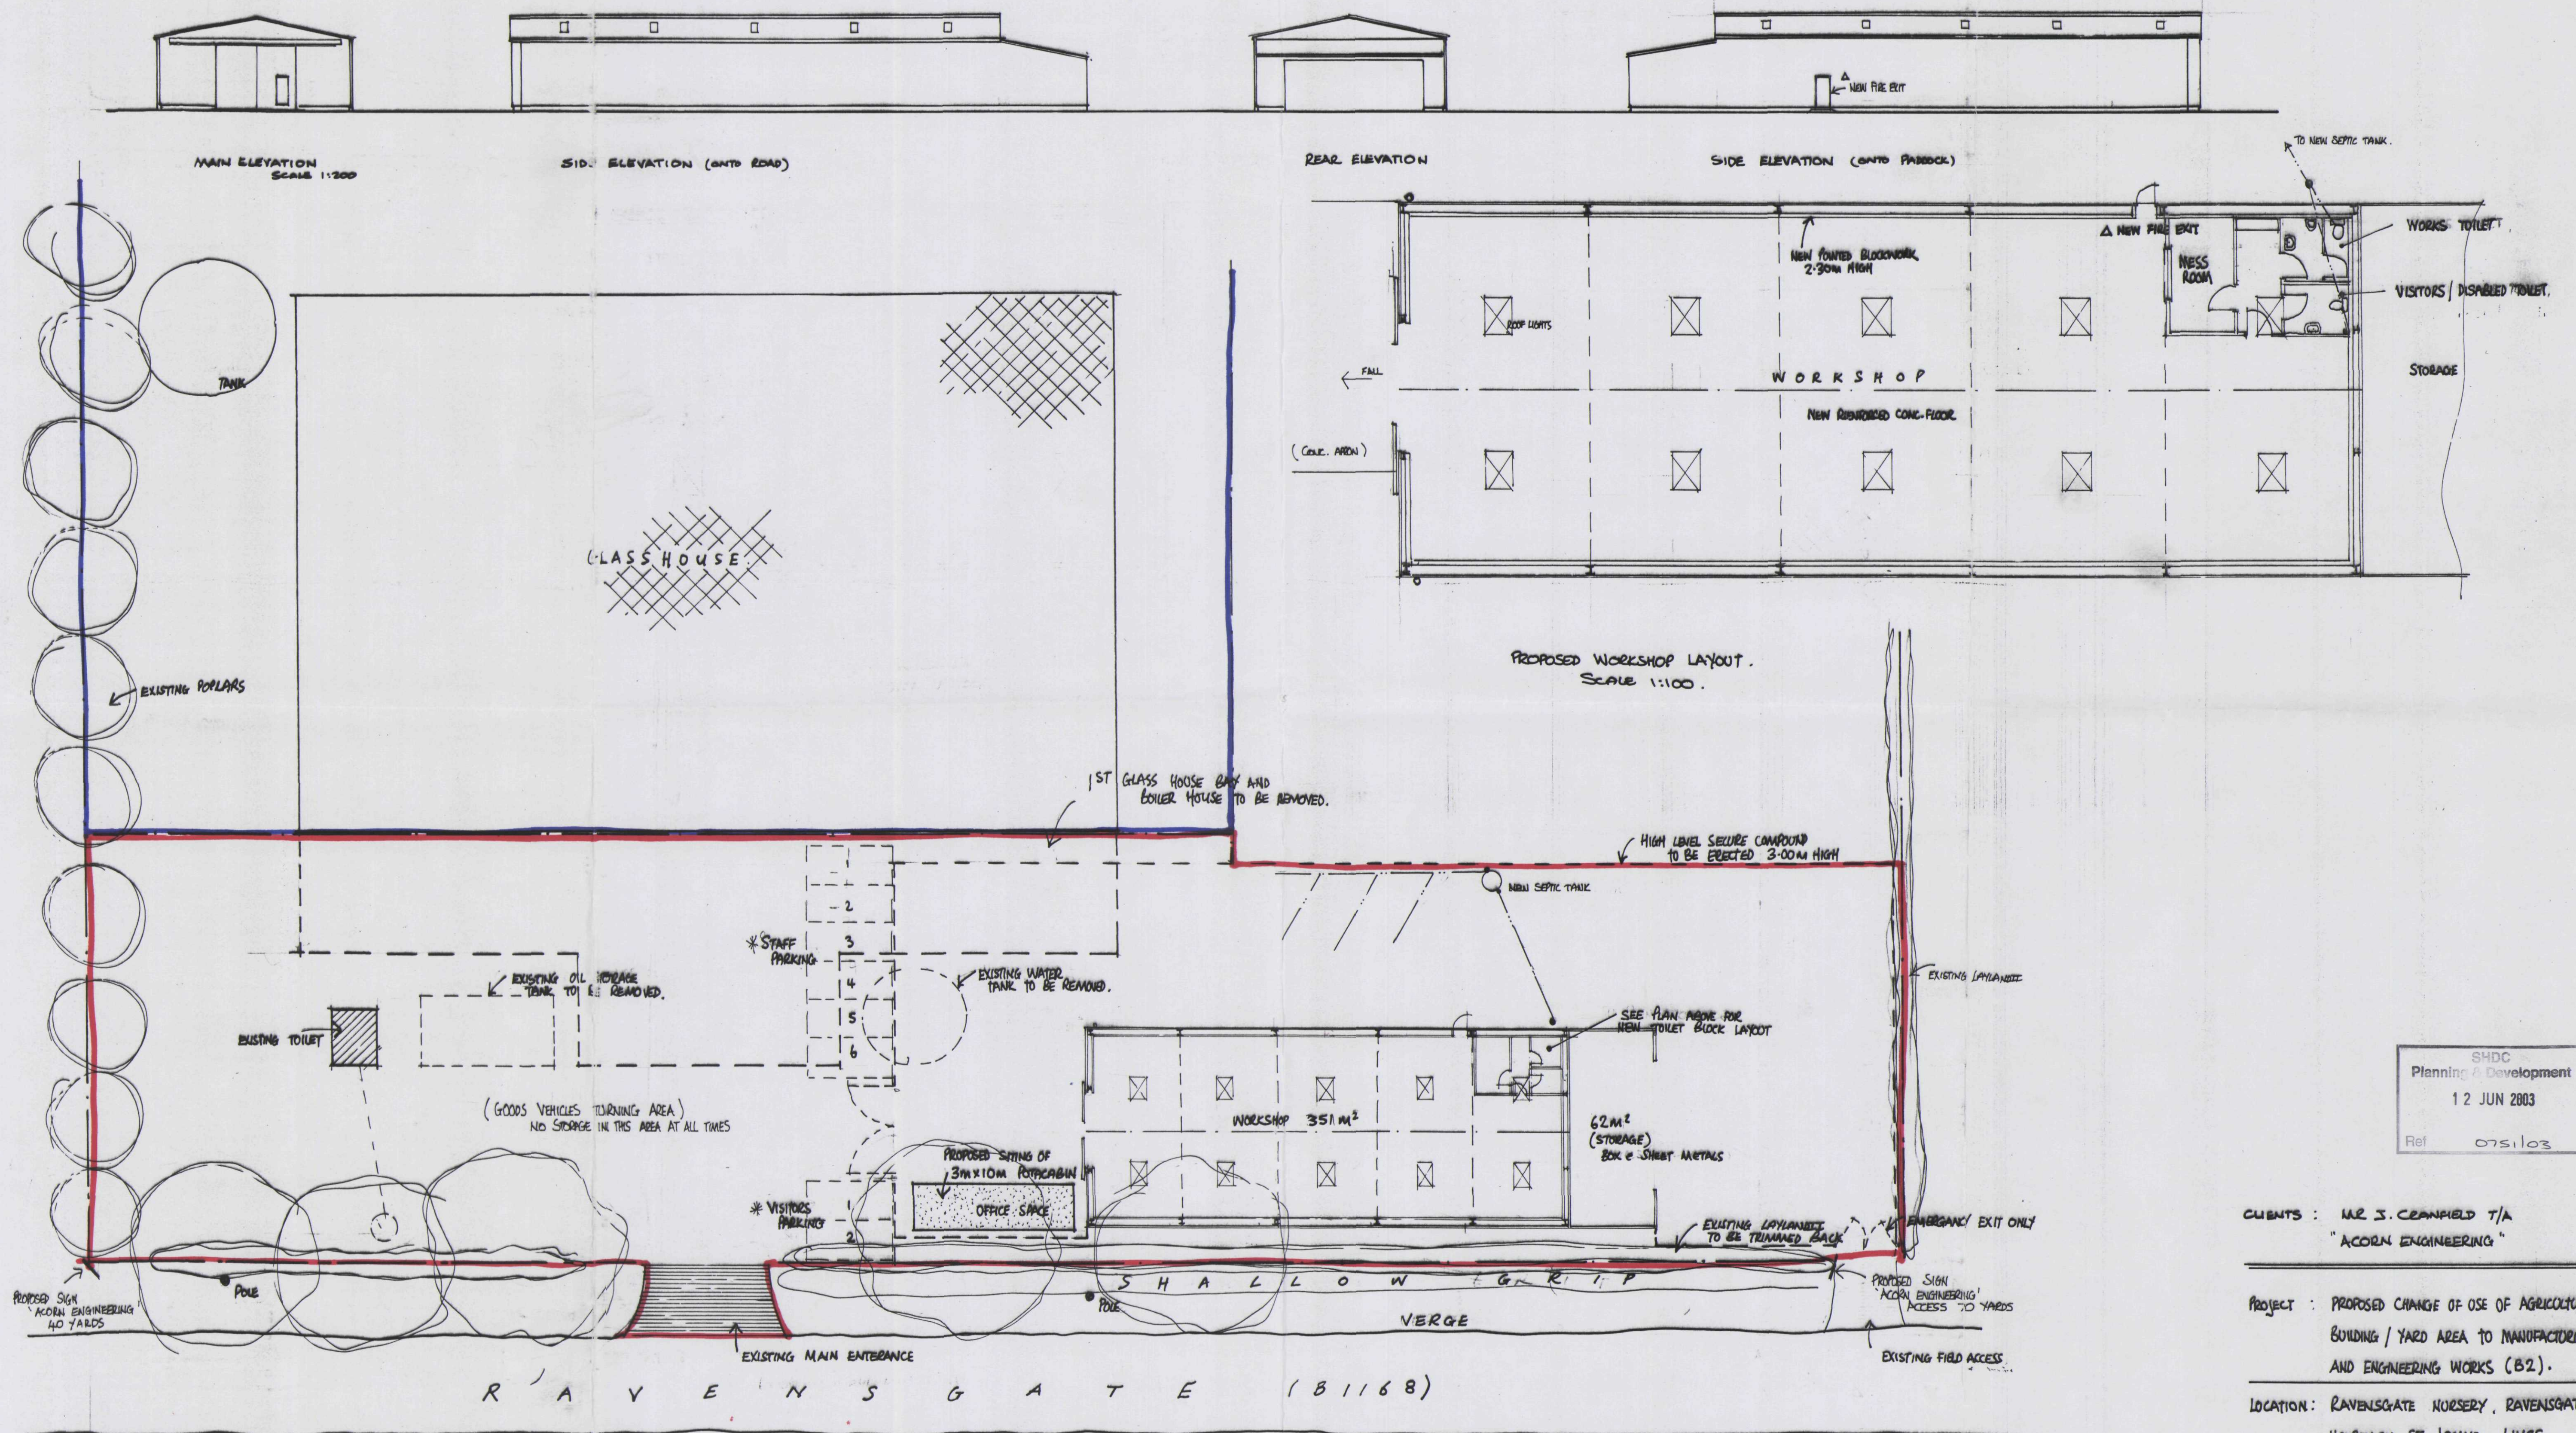

SHDC
Planning & Development
12 JUN 2003
Ref 075103

CLIENTS : MR S. CERNFIELD T/A
"ACORN ENGINEERING"

PROJECT : PROPOSED CHANGE OF USE OF AGRICULTURAL
BUILDING / YARD AREA TO MANUFACTURING
AND ENGINEERING WORKS (B2).

LOCATION : RAVENSGATE NURSERY, RAVENSGATE,
HOLBEACH ST. JOHNS, Lincs.

SCALES : AS SHOWN DATE: JUNE .03.