




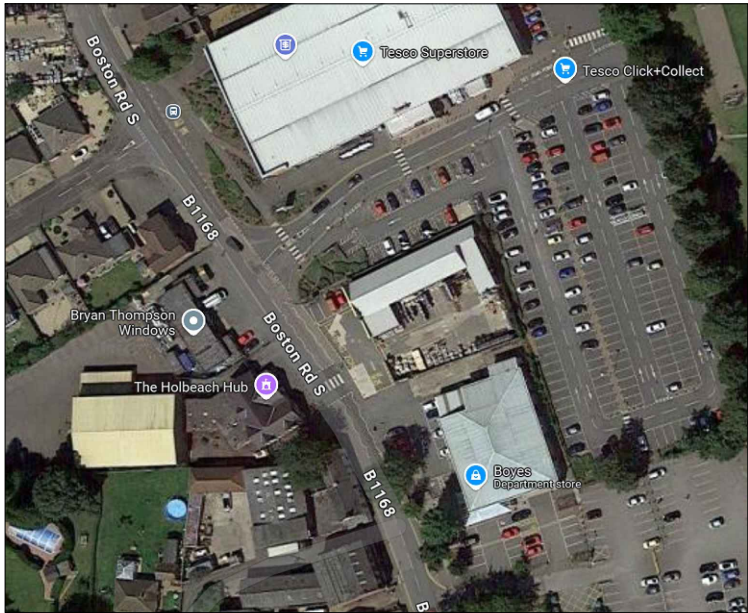


NORTH SOUTH AERIAL VIEW (NTS)

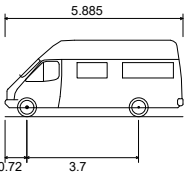


4.6t Light Van
Overall Length 5.885m
Overall Width 2.000m
Overall Body Height 2.526m
Min Body Ground Clearance 0.299m
Track Width 1.765m
Lock to lock time 4.00s
Kerb to Kerb Turning Radius 6.000m

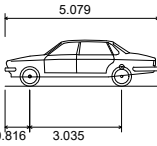


Large Car (2006)
Overall Length 5.079m
Overall Width 1.872m
Overall Body Height 1.525m
Min Body Ground Clearance 0.310m
Max Track Width 1.831m
Lock to lock time 4.00s
Kerb to Kerb Turning Radius 5.900m

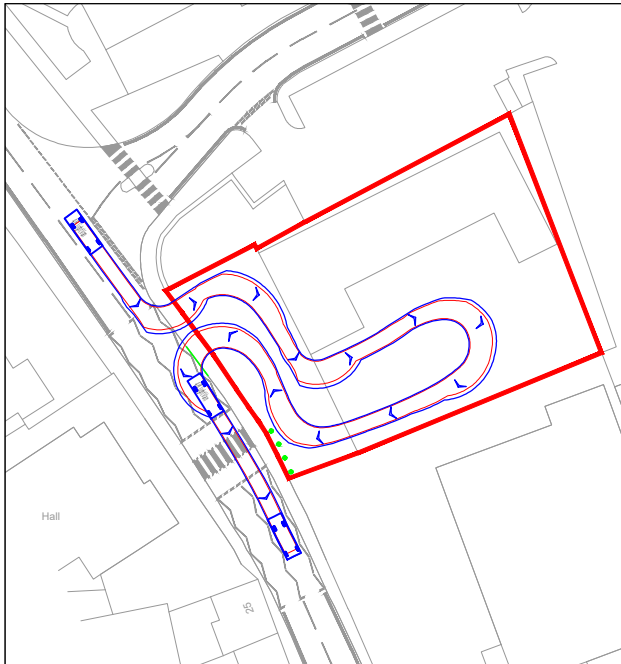


6.4t LIGHT VAN TRACKING (1:1000)

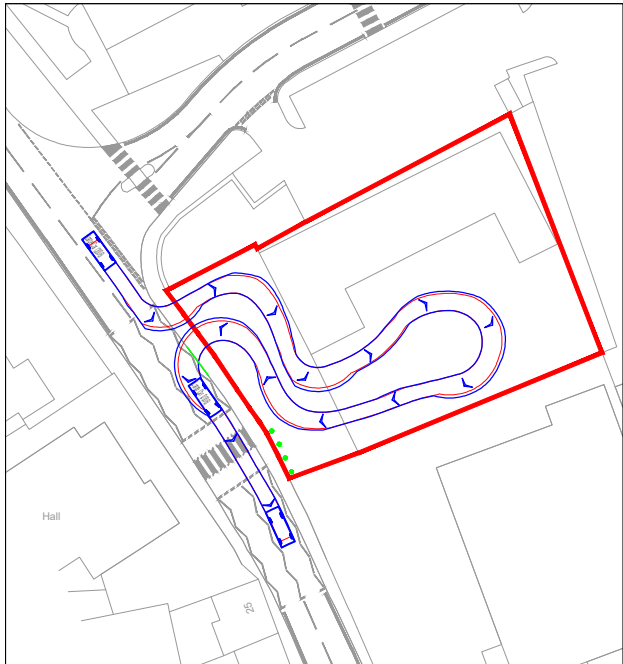

LARGE CAR TRACKING (1:1000)

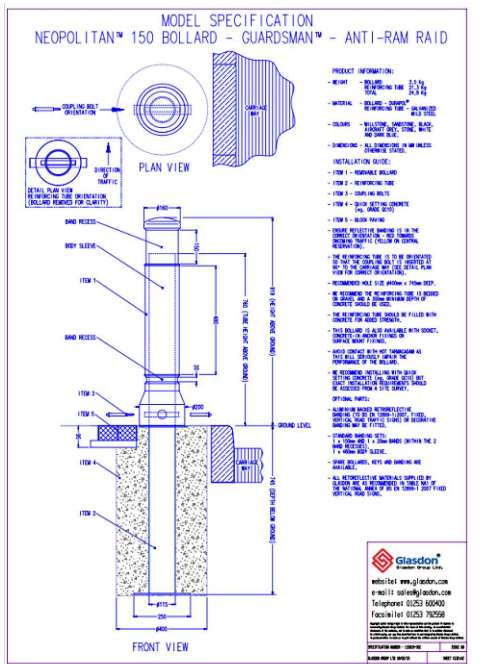

BOLLARD SPECIFICATION

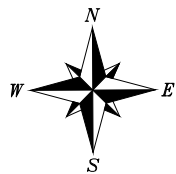


NOTES

THIS IS NOT A CONSTRUCTION DRAWING AND IS FOR INDICATIVE PURPOSES ONLY.
THE DRAWING WILL BE SUBJECT TO CHANGE FOLLOWING LOCAL AUTHORITY REVIEW AND CONFIRMATION OF PUBLIC HIGHWAY AND THIRD PARTY LAND BOUNDARIES.

- INDICATIVE SITE BOUNDARY
- DENOTES NEW KERBS

LOCAL AUTHORITY: SOUTH HOLLAND
TOTAL AREA OF SITE: 0.15 HECTARES

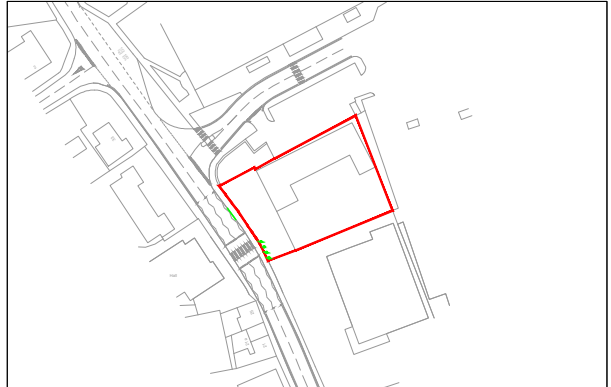

SITE LAYOUT (NTS)

A	AMENDED AS PER CONDITION 3	LB	MR	FEB 25
REV	DETAILS	DRAWN	CHECKED	DATE

CLIENT:
-

PROJECT:
**BOSTON ROAD SOUTH,
HOLBEACH**

DRAWING TITLE:
PROPOSED SITE ACCESS

SCALES:
1:500 @ A3

DRAWN: SL	CHECKED: MR	DATE: DEC 2024
-----------	-------------	----------------

Eddisons
340 Deansgate
Manchester
M3 4LY
Email: info@crofts.co.uk
Tel: 0161 837 7380
Web: www.eddisons.com/services/transport-planning

DRAWING NUMBER: 4665-F01	REVISION: A
------------------------------------	-----------------------

Eddisons