

RS Mansfield
Partridge Grove
Dog Drive
Holbeck Drive
Spaulding


Landscaping

Species of trees:-

- 1 Silver birch
- 2 Ash
- 3 maple

(Planting height - Standard)

6826

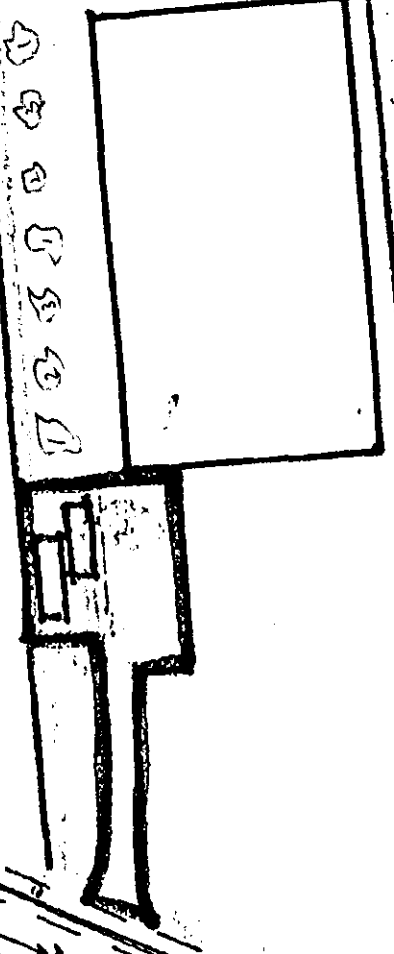

Drain

Drain

6011

Tinsley's Drain

BARR'S LANE

Drain

Drain

Ref: 0761/00

1:1000

DETERMINED
PLAN