



G R MERCHANT <grmerchant.arch.cons@gmail.com>

Advice/Comments

Geoff <geoff.beel@tiscali.co.uk>

20 July 2018 at 15:45

To: G R MERCHANT <gr.merchant@btconnect.com>

Hannah


Please see latest Flood Maps from the SELincs SFRA noe being used by SHDC.

The site is in Low Hazard so meets the Sequential Test and if FFL.s are raised 300mm above Little Common Lane carriageway should also meet the Exception Test.

Geoff

[Quoted text hidden]

 **img20180720_15405905.pdf**
381K

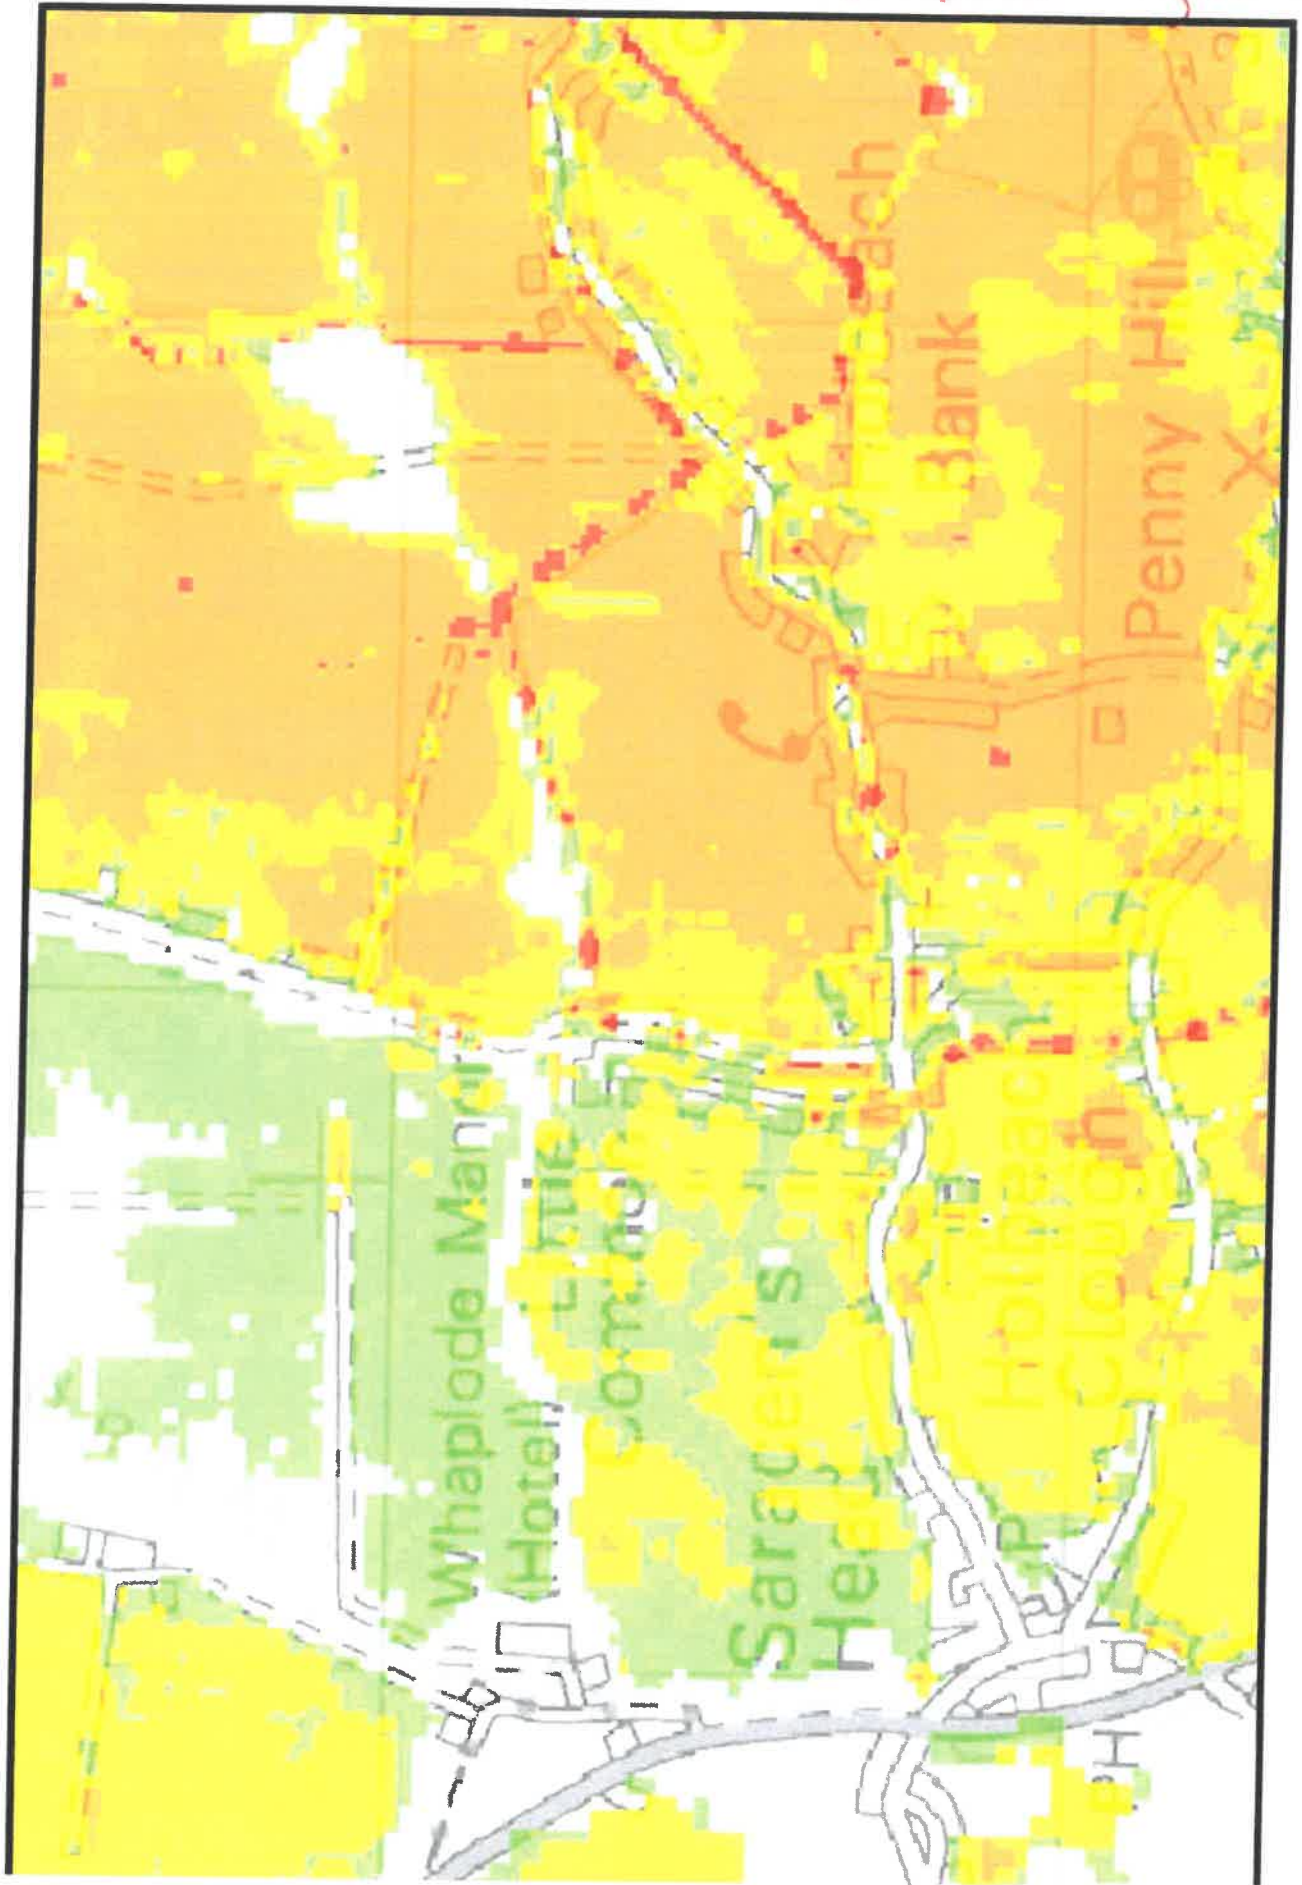

Residual Depth 2115

