






KEY

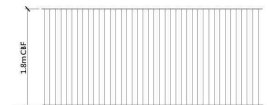

BOUNDARY TYPE - CBF
1.8m Close Boarded Fence

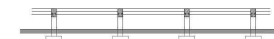

BOUNDARY TYPE - KR
Knee Rail

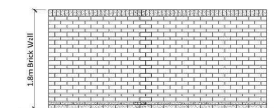

BOUNDARY TYPE - W
1.8m Brick Wall

C	24.09.2021	POS AREA ENLARGED
B	17.09.2021	PRIVATE PATHS & GATES ADDED
A	15.07.2021	AFFORDABLE MIX AMENDED
REV	DATE	DESCRIPTION

ASHWOOD HOMES
1 Goodison Road, Lincs Gateway Business Park,
Spalding, Lincs. PE12 6FY T: 01406 490090

PROJECT:
PROPOSED RESIDENTIAL DEVELOPMENT AT
FEN ROAD, PHASE 2
HOLBEACH

DRAWING TITLE:
BOUNDARY TREATMENT

SCALE: 1:500 @ A1 DATE: 17.09.2021

DRAWN: AR REV: C

DRAWING No:
127 - BT - 01