


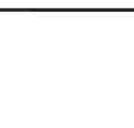

LEGEND	
	PRIVATE PATHS: BUFF RIVER PAVING SLABS
	METER BOXES: RECESSED WHITE GRP
	RAINWATER GOODS: HALF ROUND GUTTERS 68MM DIA. DOWN PIPES BLACK UPVC
	EXTRACT GRILLE: BLACK UPVC
	WALL FLUE TERMINAL: BLACK UPVC
	ROOF FLUE TERMINALS: BLACK UPVC
	BRICK TYPE A: ANGLIAN CREAM HANDMADE
	BRICK TYPE B: ANGLIAN RED STOCK
	BRICK TYPE C: BACCARA HANDMADE
	BRICK TYPE D: ANGLIAN CREAM STOCK
	ROOF TILE E: IMERYS ALPHA 10 SLATE
	ROOF TILE E: IMERYS DOUBLE PANNE S NATURAL RED

E	20.10.2021	PLOT 32 & 33 AMENDED
D	19.10.2021	PLOT 32/33 DRIVE SHORTENED
C	24.09.2021	POS AREA ENLARGED
B	17.09.2021	UPDATED TO NEW LAYOUT
A	15.07.2021	UPDATED TO NEW LAYOUT
REV	DATE	DESCRIPTION



ASHWOOD
HOMES

1 Goodison Road, Lincs Gateway Business Park,
Spalding, Lincs, PE12 6FY T: 01406 490590

PROJECT:
PROPOSED RESIDENTIAL DEVELOPMENT AT
FEN ROAD, PHASE 2
HOLBEACH

DRAWING TITLE:
MATERIALS SCHEDULE LAYOUT

SCALE: 1:500 @ A1	DATE: 22.10.2021
DRAWN: AR	REV: E
DRAWING No: 127 - MSL - 01	