


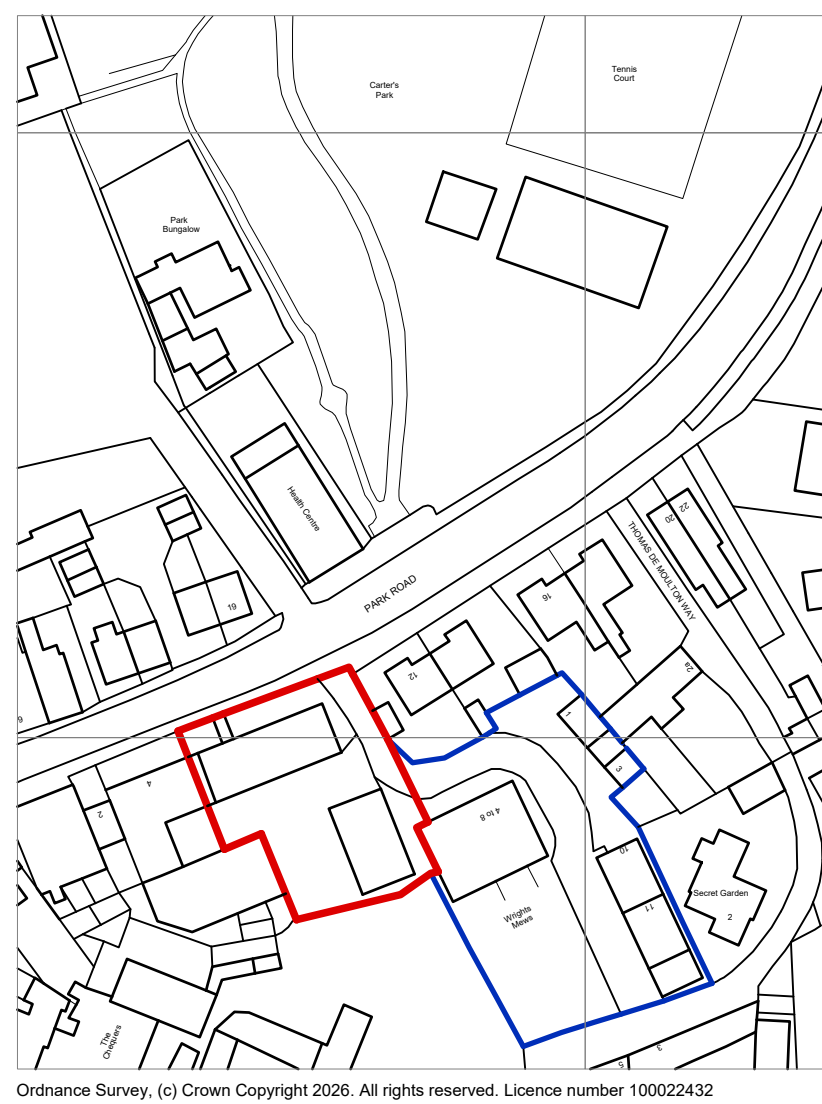

LANDSCAPING, FENCING & TREE PLANTING SCHEME

- A - 1.2m High Iron Railings With Pedestrian Gates - Coloured Black
- B - SILVER BIRCH - Feathered
- C - WHITEBEAM - Feathered
- D - Grass
- E - 1.2m High Wooden Close Boarded Fence
- F - 1.6m High Wooden Close Boarded Fence
- G - Permeable Paving Block Driveway
- H - Mixed Shrubs
 - 1) SPINULE - 'CANADALE GOLD' - Eucunymus Fortunei
 - 2) MEXICAN ORANGE BLOSSOM - Chorsua Ternata
 - 3) ZEPHRA PINK - Calceola Zebrina
 - 4) FOXTAIL FERN - 'MIRABILIS' - Asparagus Donnell-Smithii
- I - FLOWERING CHERRY - Prunus 'Accolade'
- K - Tamworth Roadway To Match Existing Yard

All planting to be in accordance with BS 4428:1989 and amendment No. 1 (1991)
All trees to be planted with minimum 0.6m plastic mulch mat and to be staked, tied and
tubed.
1/3 to 1/2 bag of peat free tree and shrub planting compost to be incorporated into
backfill for each tree hole.

E	PLANNING APPLICATION SUBMISSION	AUG 2026
D	CLIENT AMENDMENTS	MAR 2026
C	CLIENT AMENDMENTS	JAN 2026
B	CLIENT AMENDMENTS	JAN 2026
A	CLIENT AMENDMENTS	JAN 2026
ref:	revision	date

G. R. MERCHANT LTD.

ARCHITECTURAL CONSULTANTS



**4 Wrights Mews
12A Park Road, Holbeach,
Spalding, Lincs. PE12 7EE
Tel: 01406 490800
E-Mail: office@grmerchantltd.co.uk
Website: www.grmerchantltd.co.uk**

Project

RESIDENTIAL DEVELOPMENT
6 - 10 PARK HALL, PARK ROAD
HOLBEACH
SPALDING, Lincs. PE12 7EE

Client

WRIGHTS PROPERTIES LIMITED

Drawing

SITE PLAN - EXISTING
SITE PLAN - PROPOSED
LOCATION PLAN

Job Ref. 4446-25	Drawing No. OIE
---------------------	--------------------

Date DECEMBER 2025.	Drawn SLB
------------------------	--------------

Scales
1:50 & 1:100 (Unless Otherwise Stated)

[illegible]