




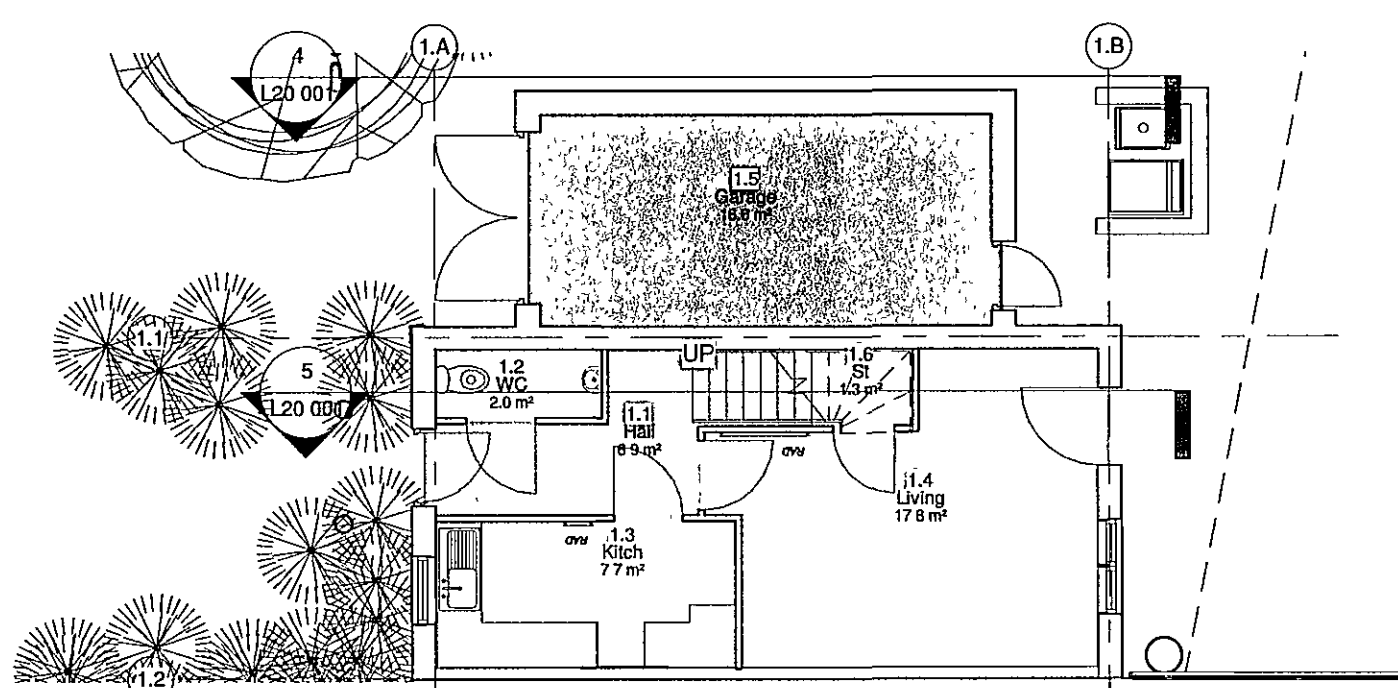


Type 1 6p House Level 1
1 : 100

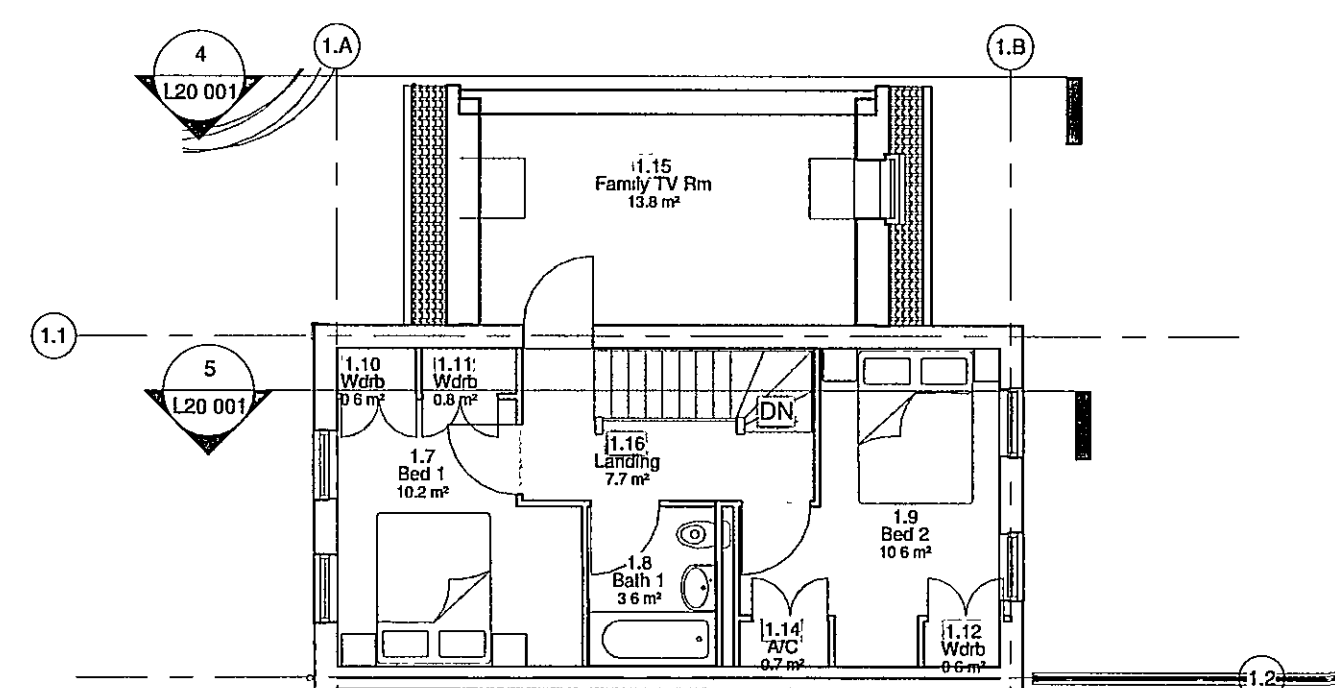


Type 1 6p House Level 2
1 : 100

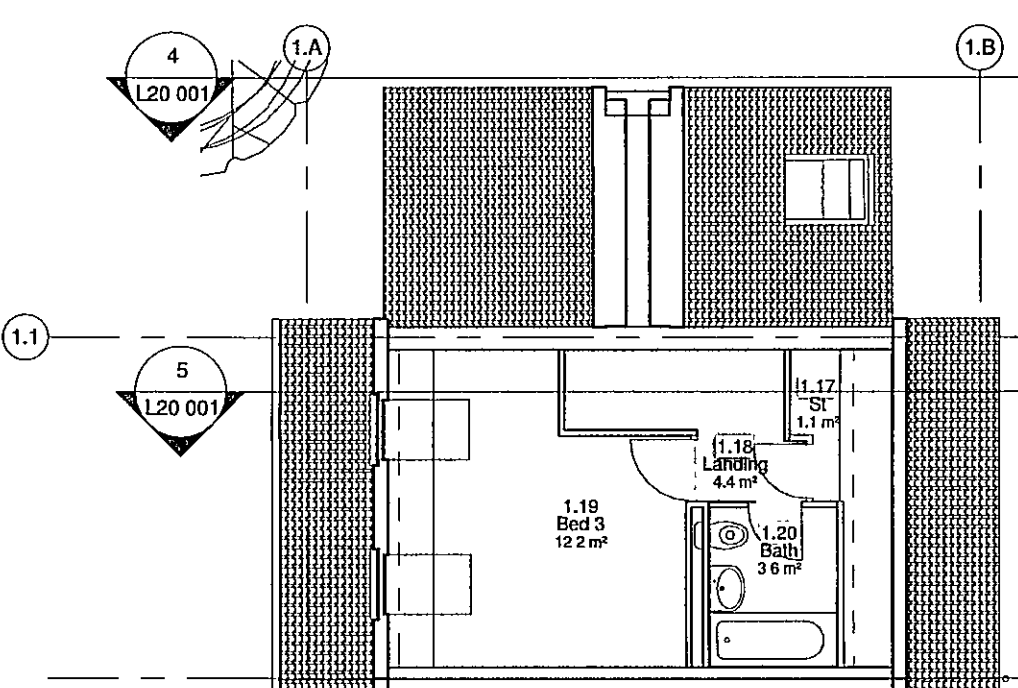


Type 1 6p house Level 3
1 : 100

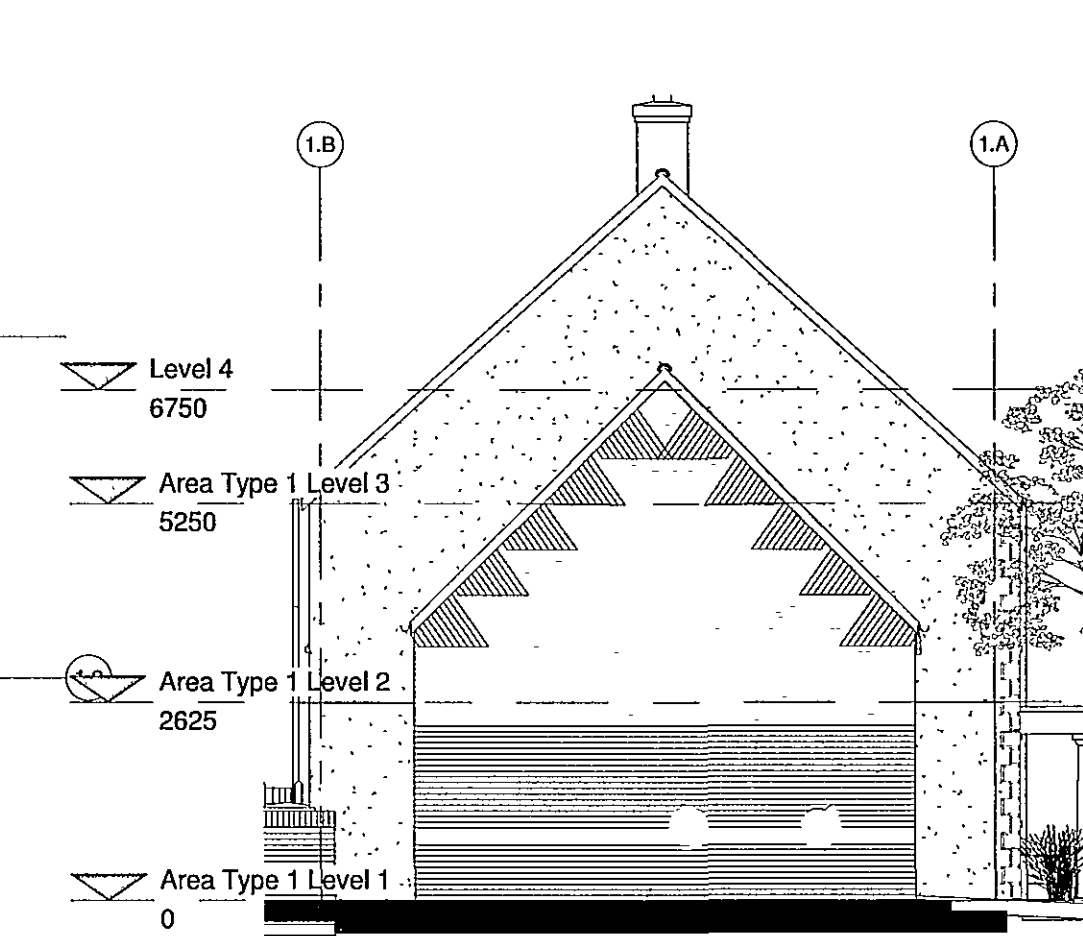


Section 1.A
1 : 100

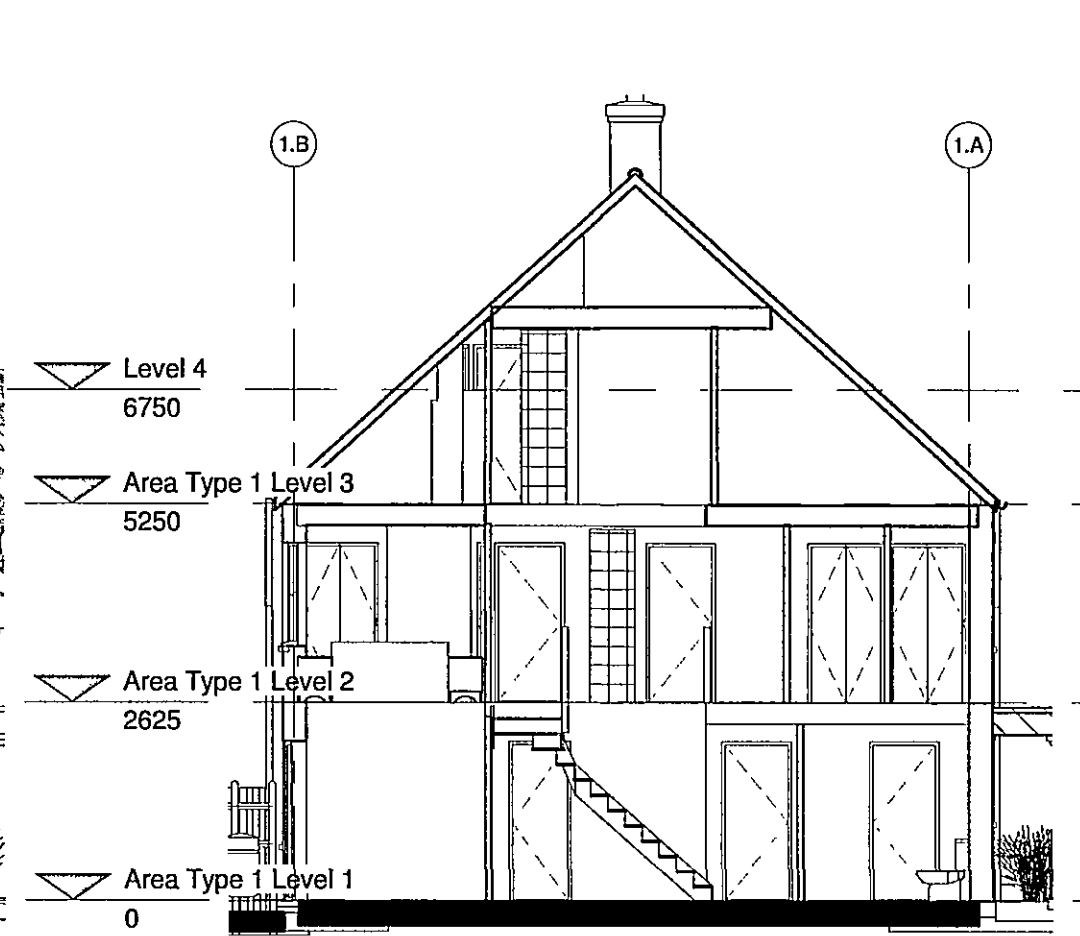


Section 1.B
1 : 100

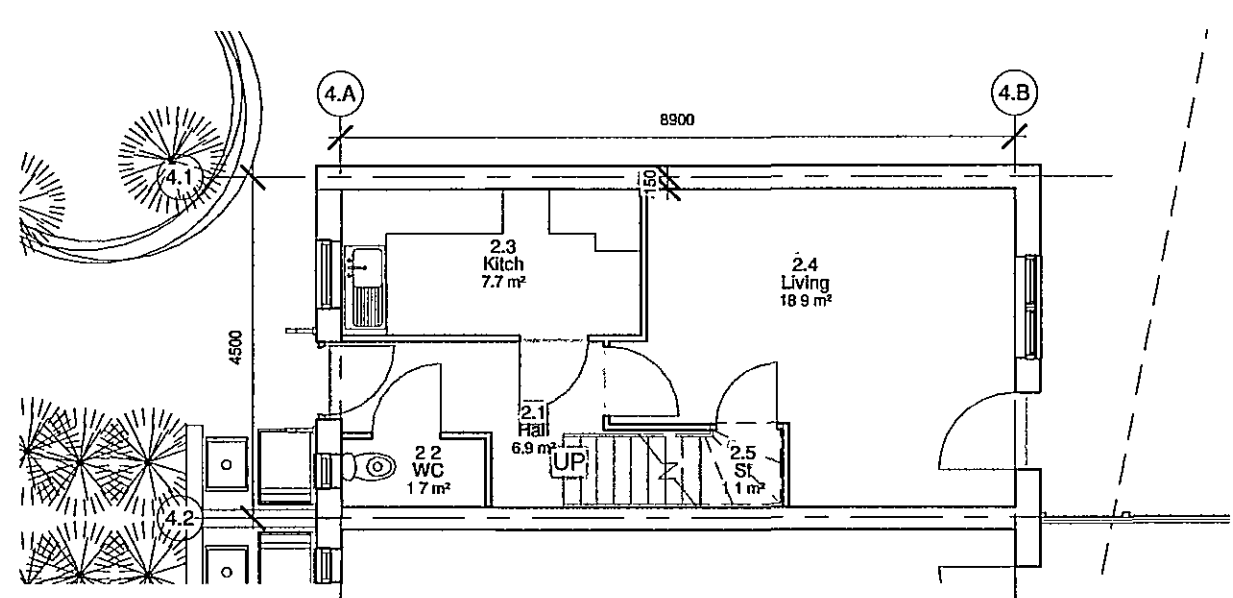


Type 2 4p House Level 1
1 : 100

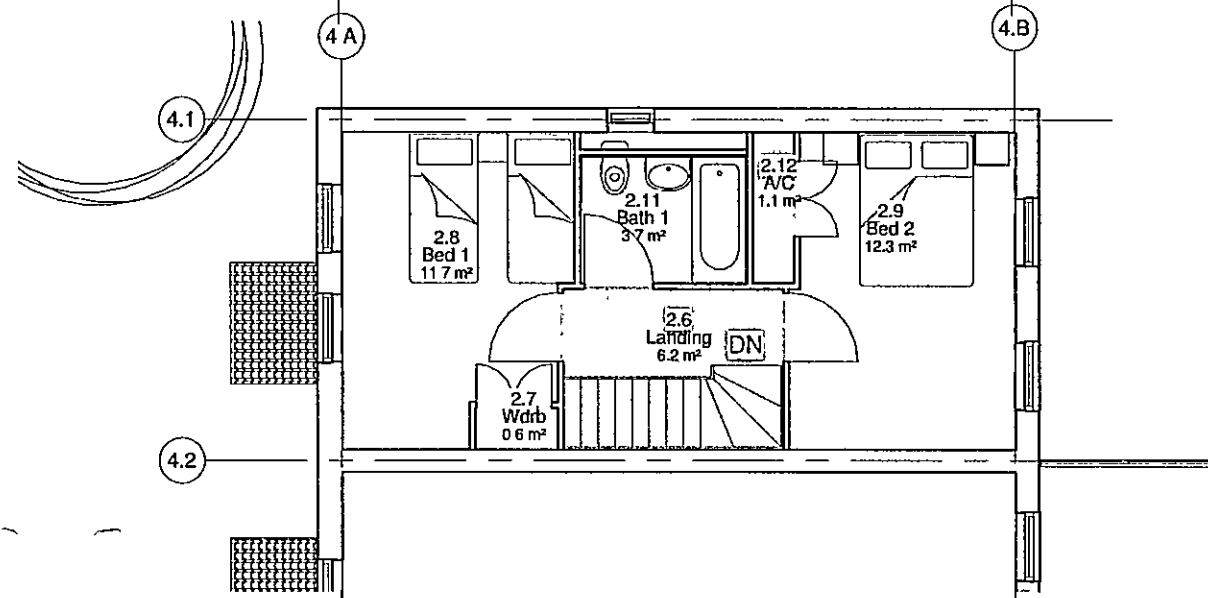


Type 2 4p House Level 2
1 : 100

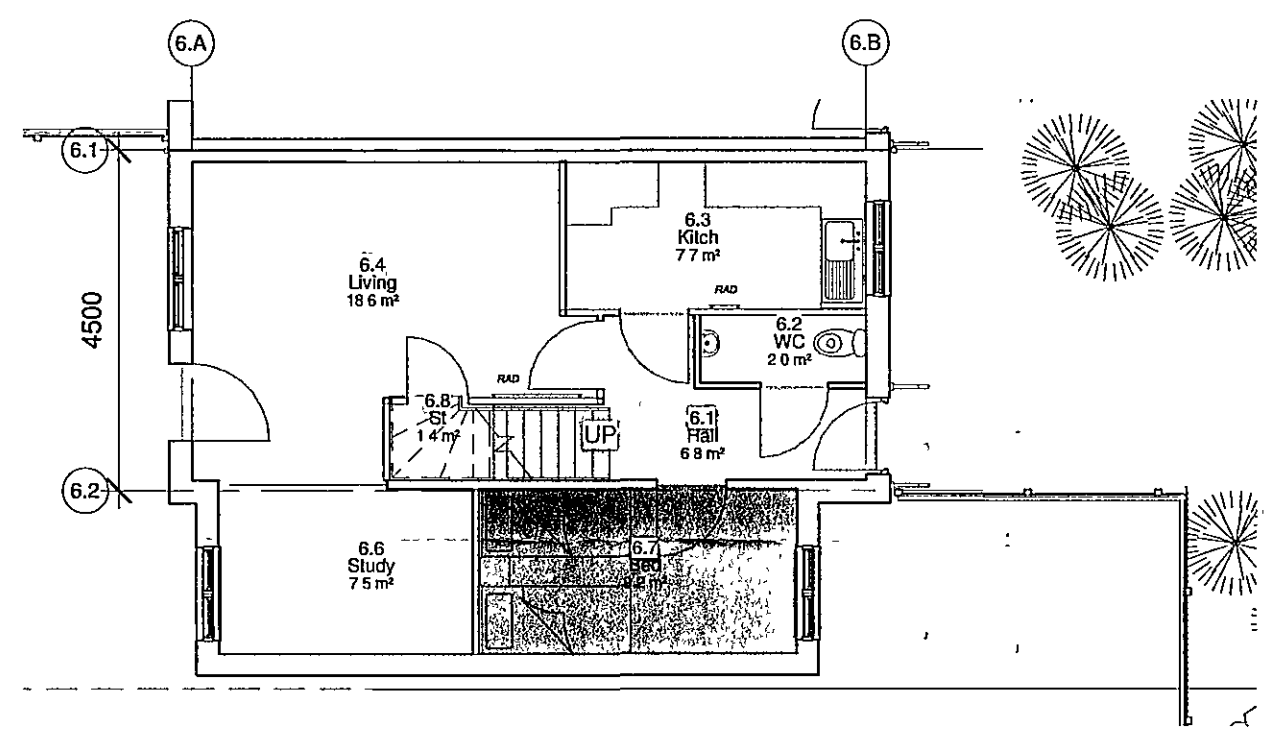


Type 6 8p 4b Rent Level 1
1 : 100

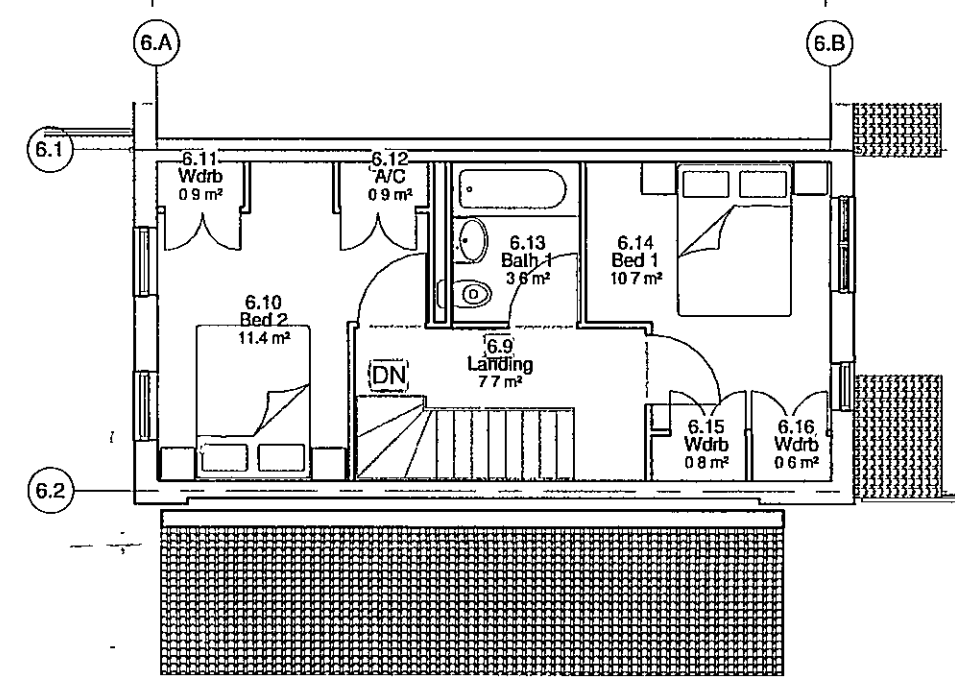


Type 6 8p 4p Rent Level 2
1 : 100

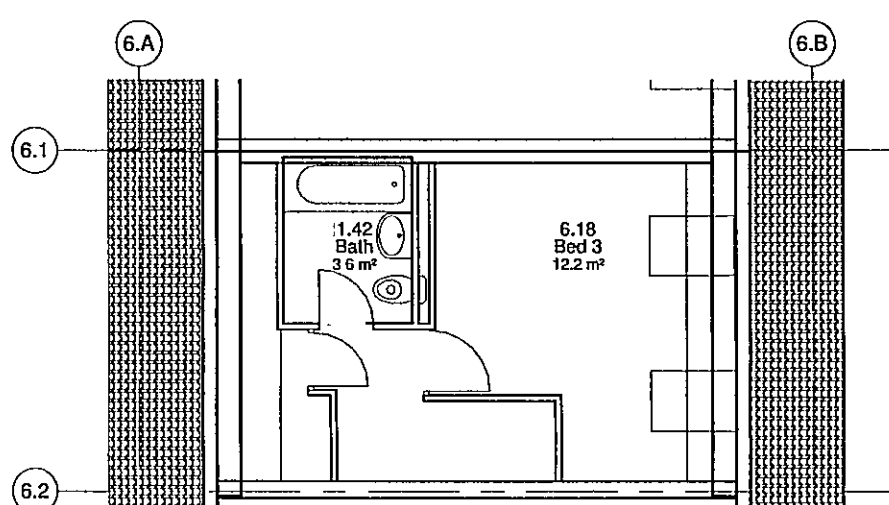


Type 6 8p 4b Rent Level 3
1 : 100

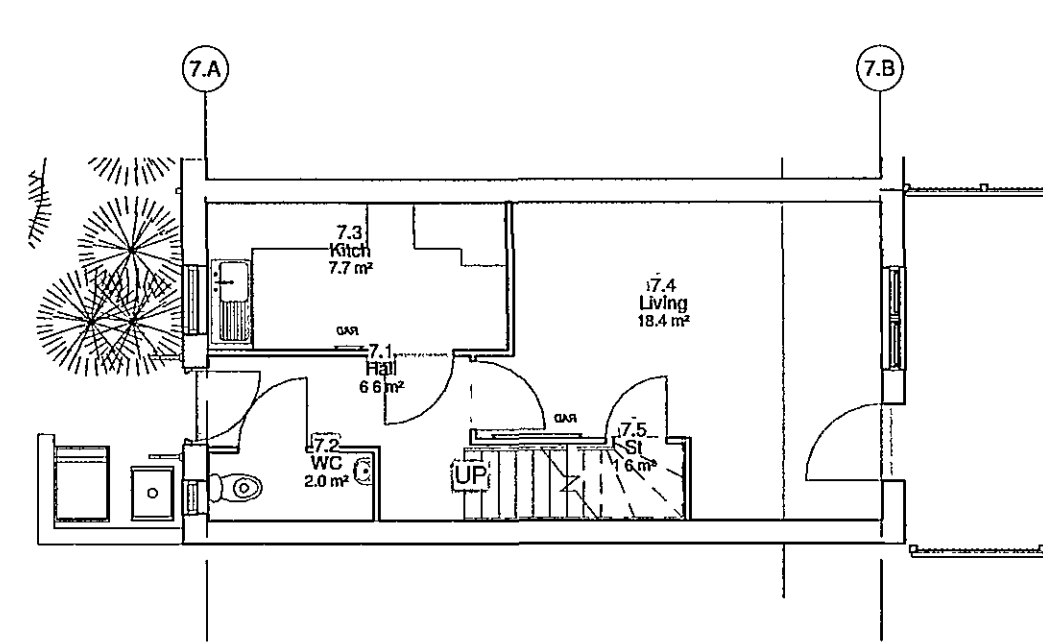


Type 7 Level 1
1 : 100

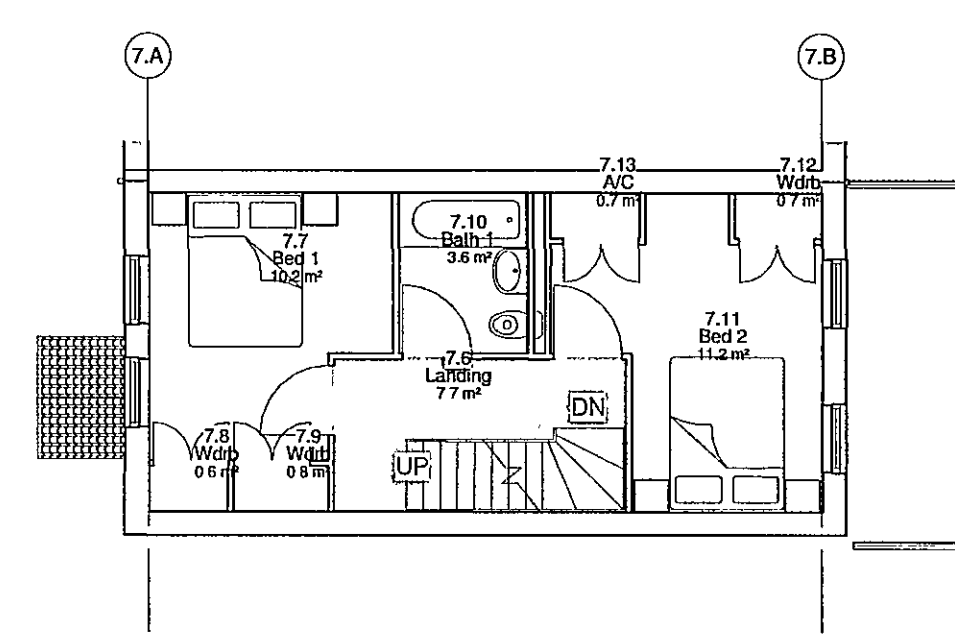


Type 7 Level 2
1 : 100

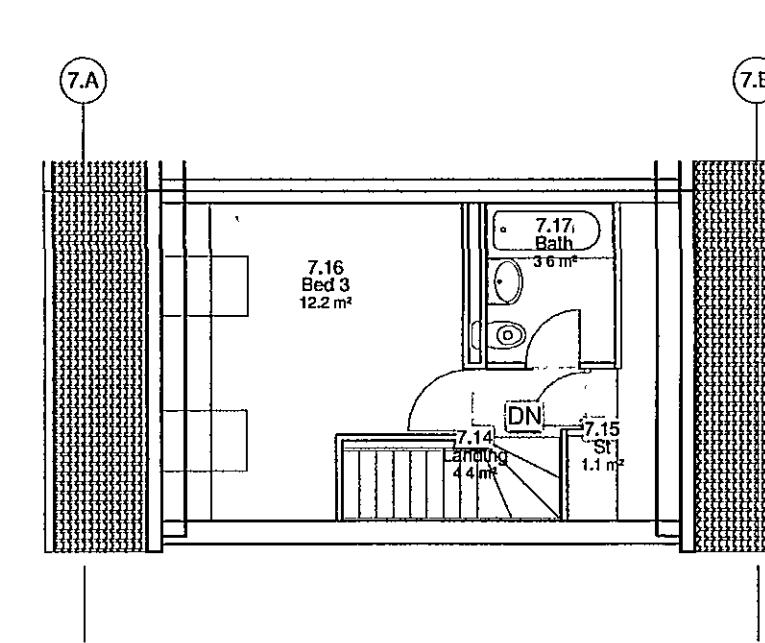


Type 7 Level 3
1 : 100

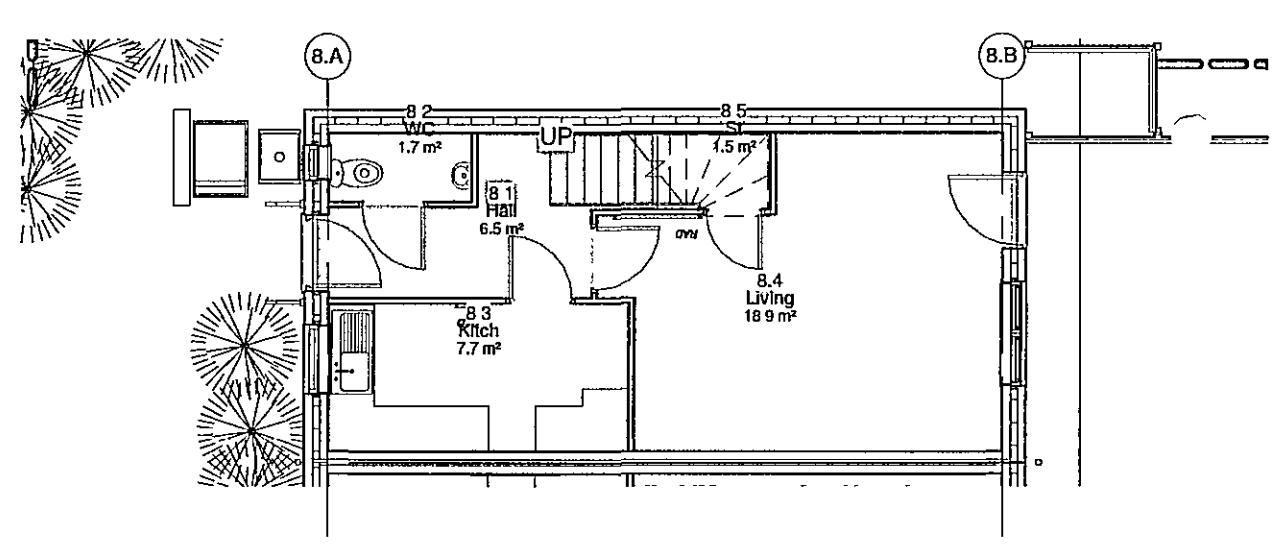

Type 8 Level 1
1 : 100

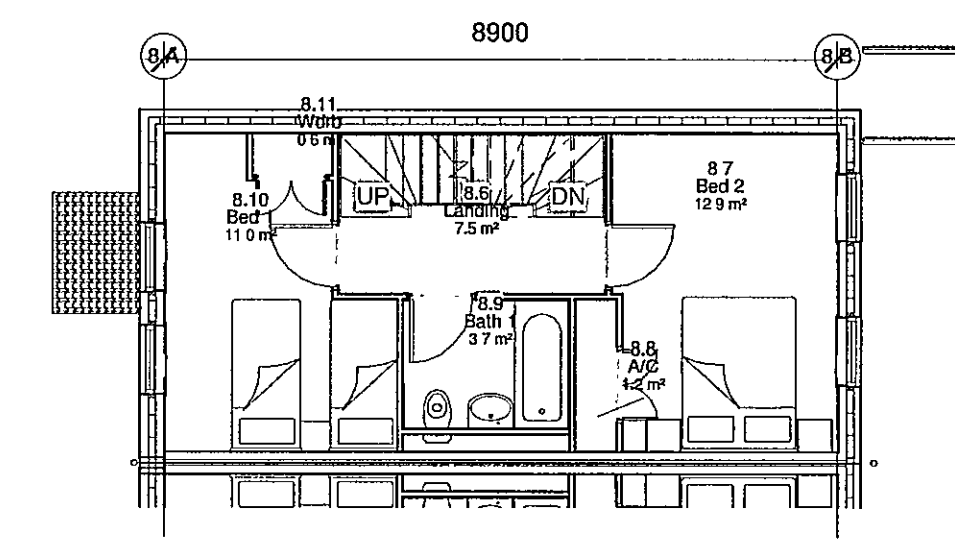

Type 8 Level 2
1 : 100

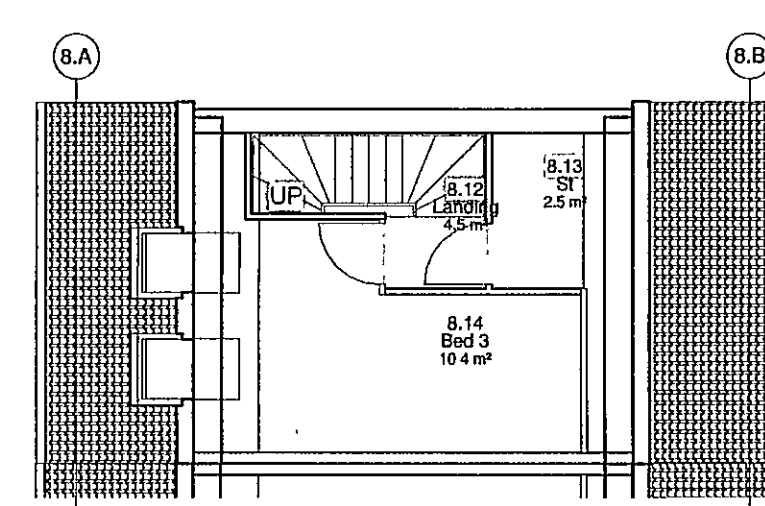

Type 8 Level 3
1 : 100

PRELIMINARY

Revisions		
No.	Description	Date
1	Drawing Set Renumbered Plans added to L20 001	16.03.07

SHDC
Planning & Development
20 MAR 2007
Ref:

Owen Consultancy LLP

Ivydene
Shilton
Burford
Oxfordshire
OX18 4AB
T. 01993 842038
F. 01993 841345
e. rowen@owenconsultancy.com

Barrington Gate

Client Name PJK

Sheet Name
Types 1, 2, 6, 7, 8.

1150 L20 001 Rev. 1

Scale 1 : 100
12/12/06 RO