




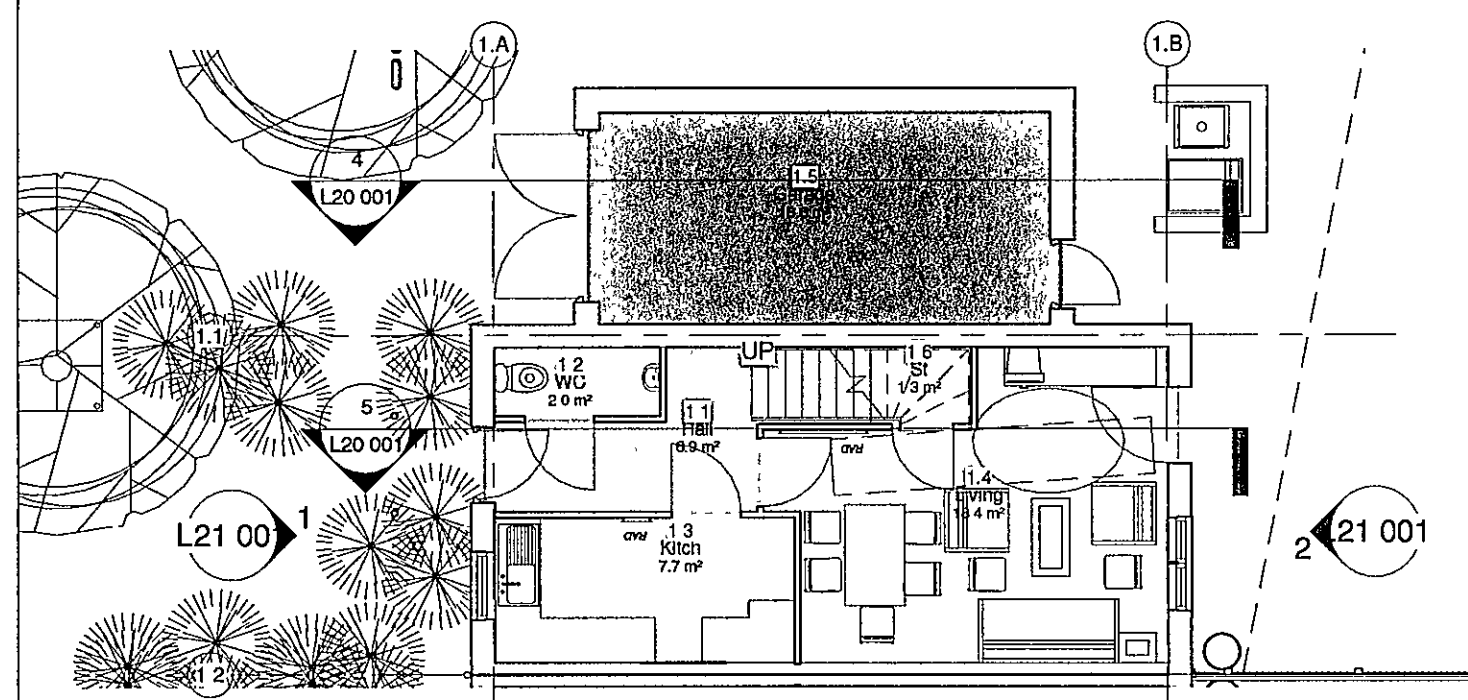


Type 1 6p House Level 1
1 : 100

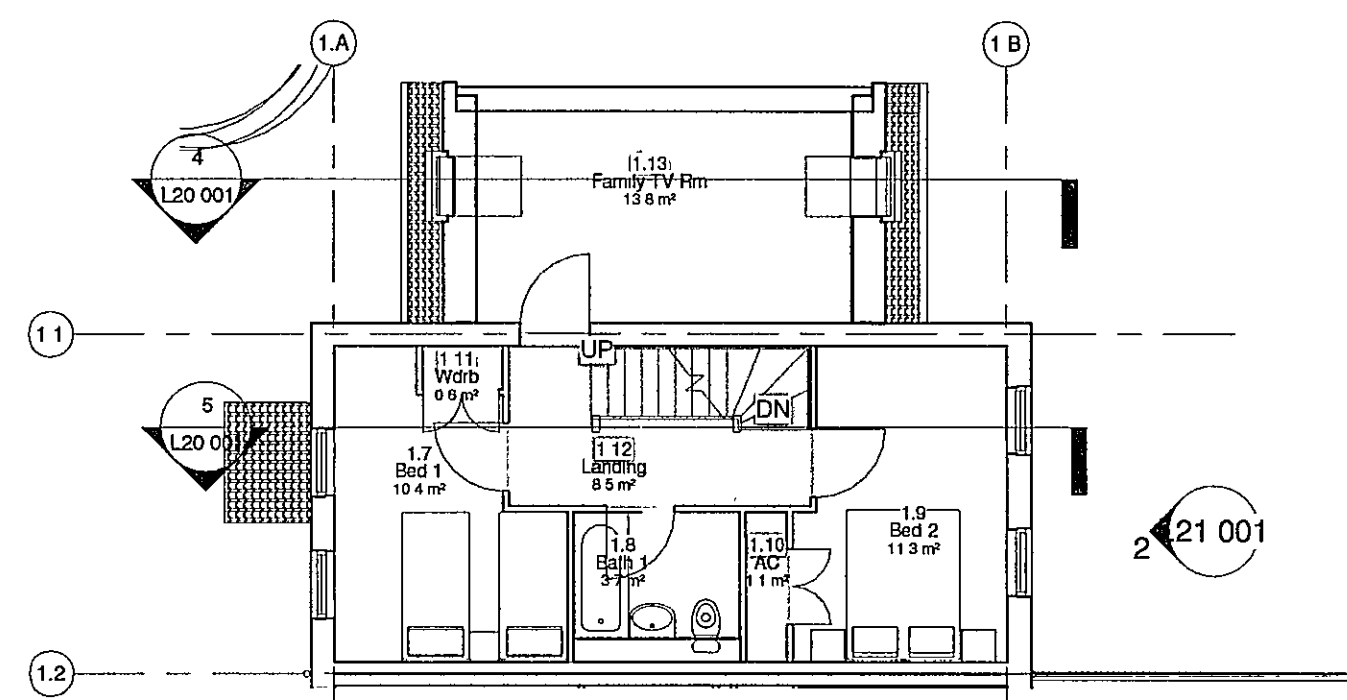


Type 1 6p House Level 2
1 : 100

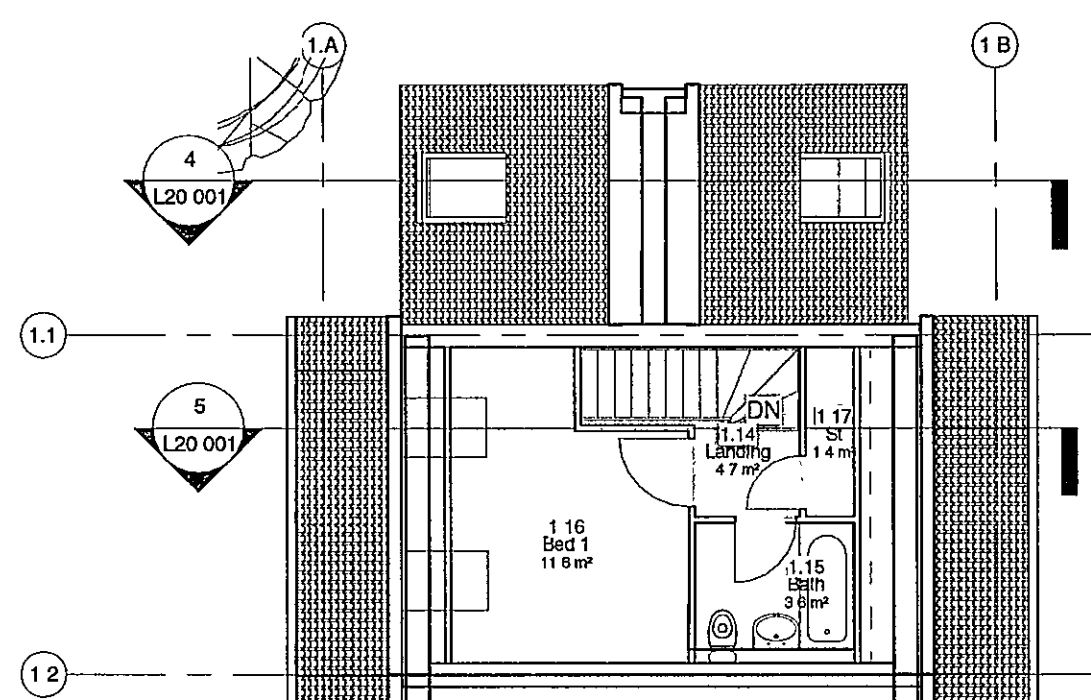


Type 1 6p house Level 3
1 : 100

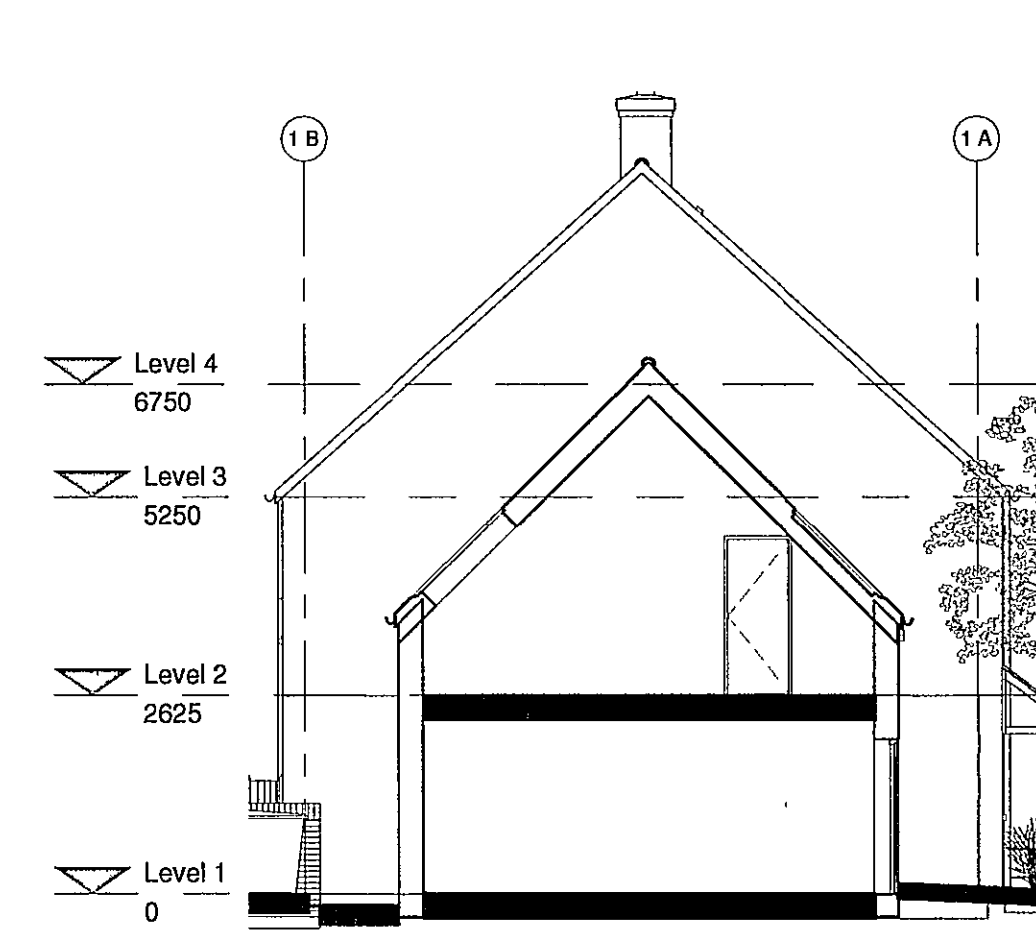


Section 1.A
1 : 100

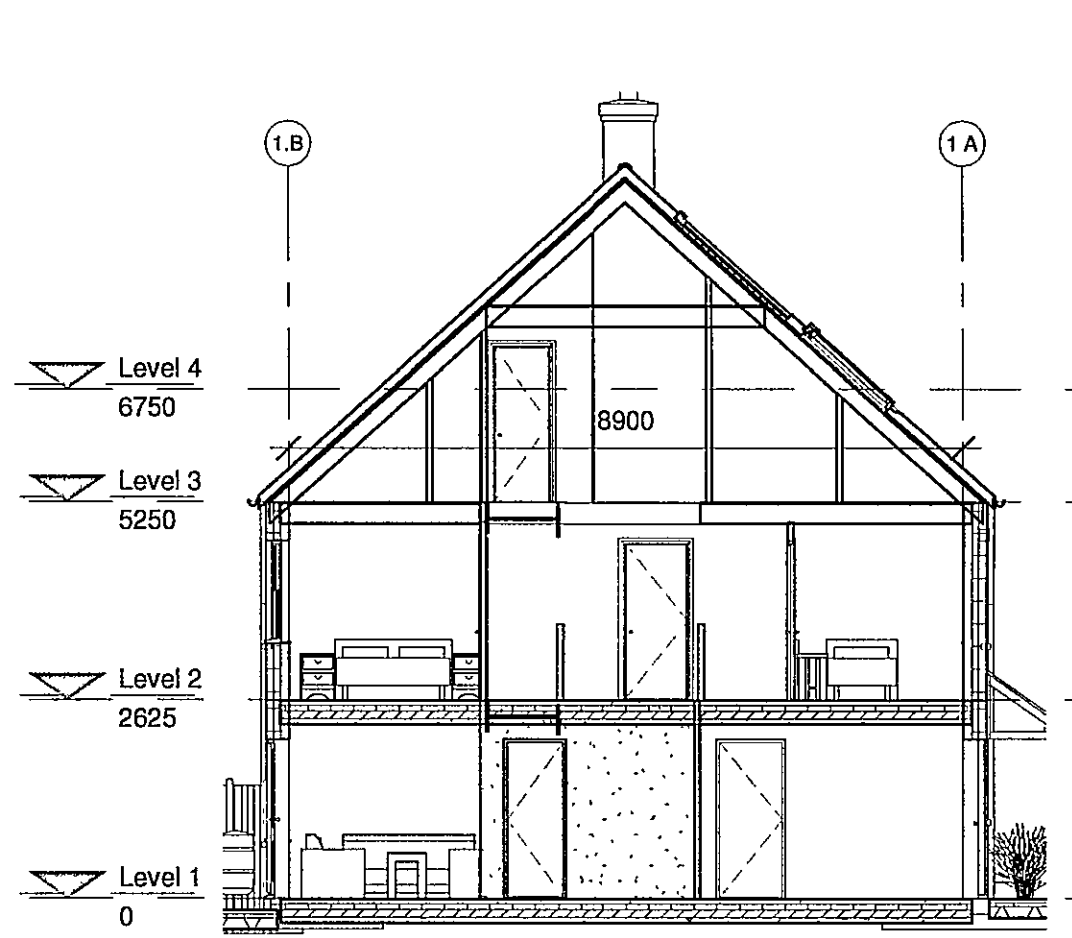


Section 1.B
1 : 100

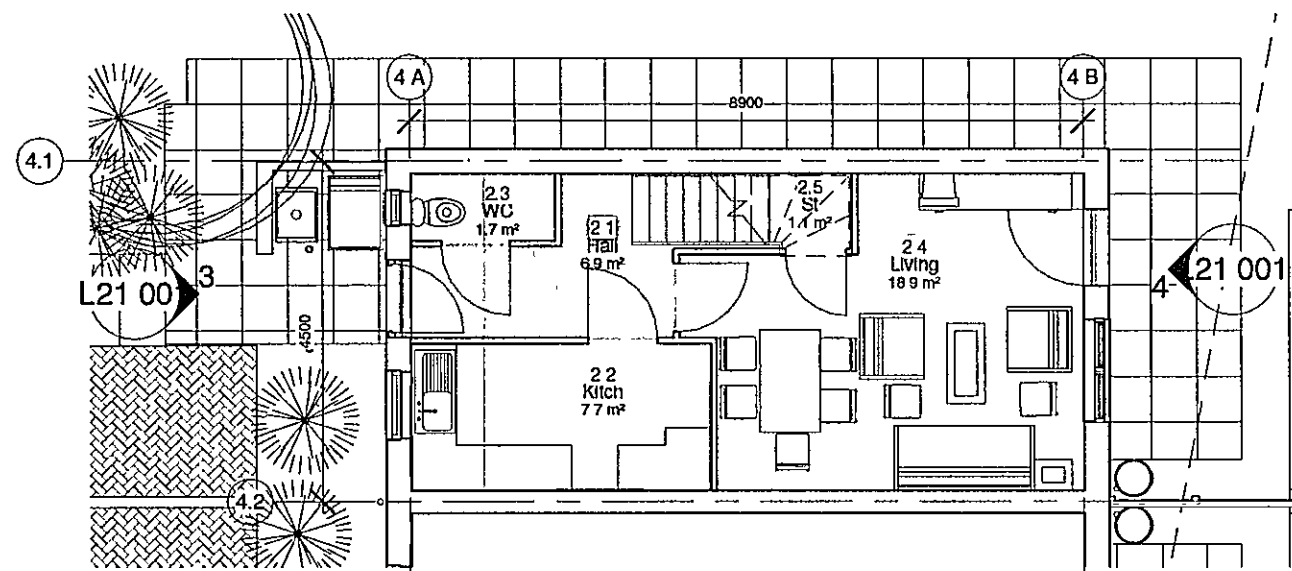


Type 2 4p House Level 1
1 : 100

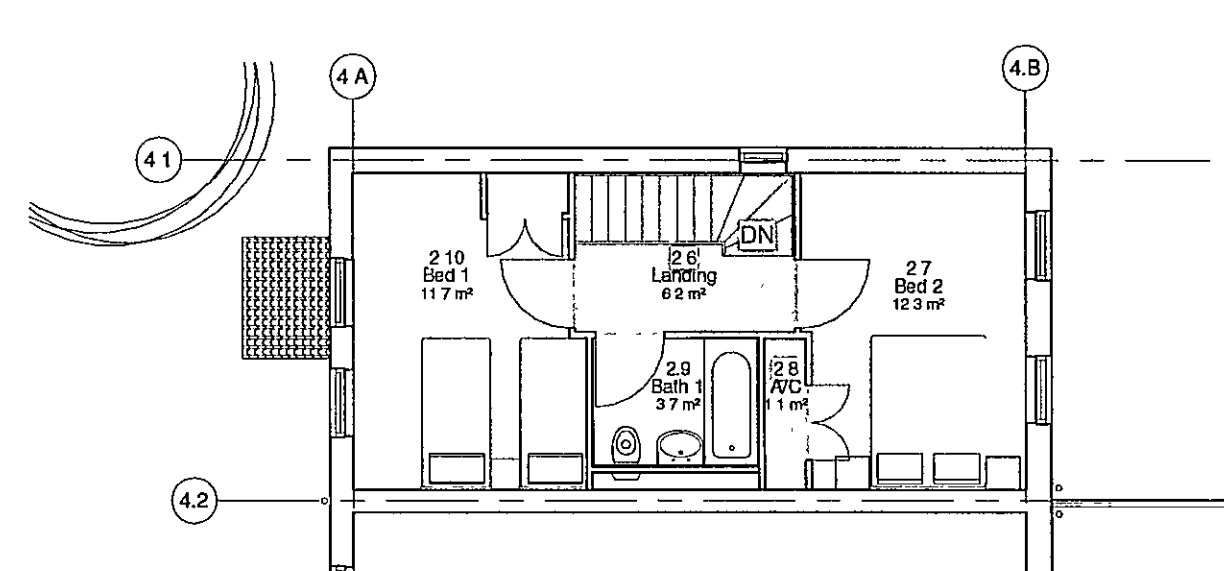


Type 2 4p House Level 2
1 : 100

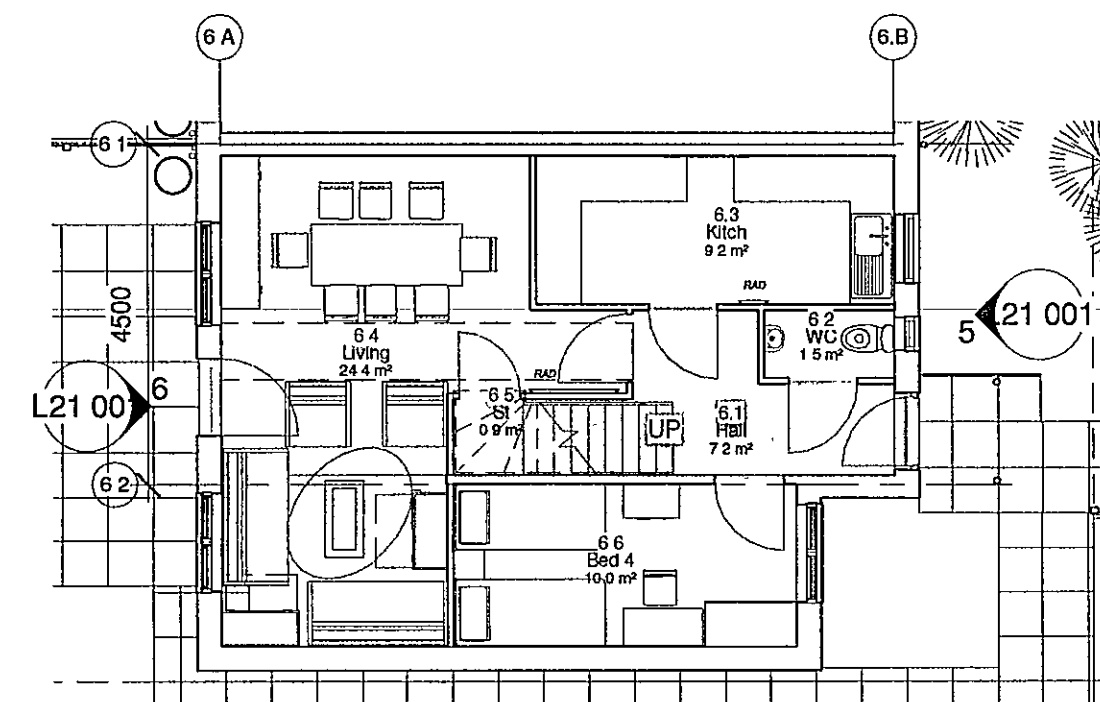


Type 6 8p 4b Rent Level 1
1 : 100

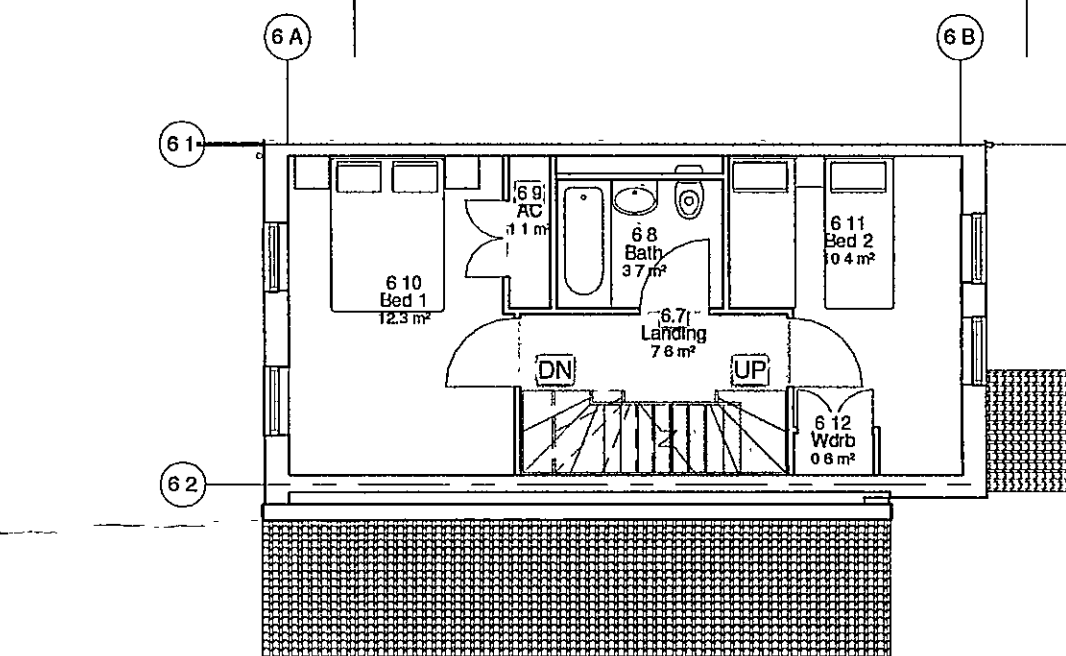


Type 6 8p 4b Rent Level 2
1 : 100

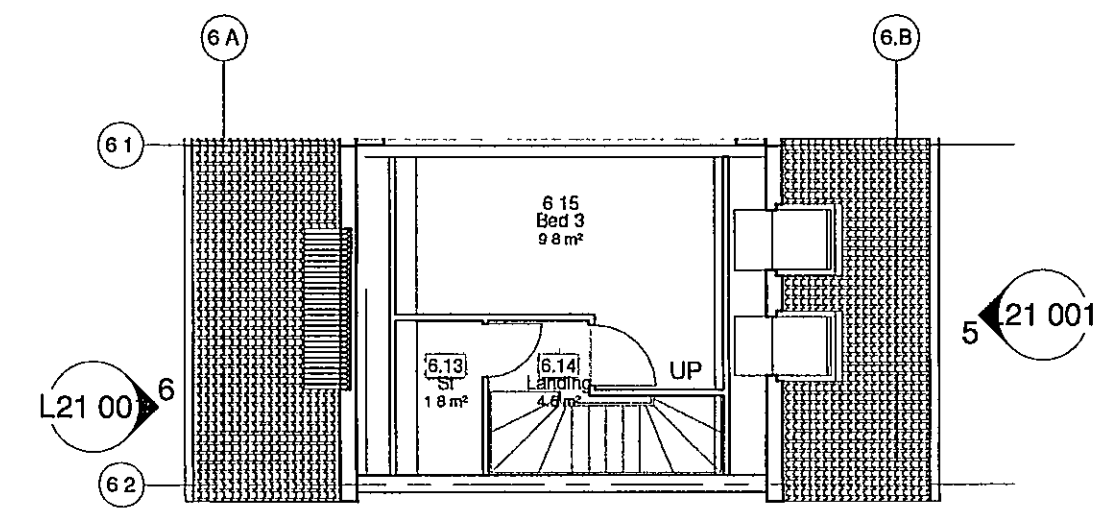


Type 6 8p 4b Rent Level 3
1 : 100

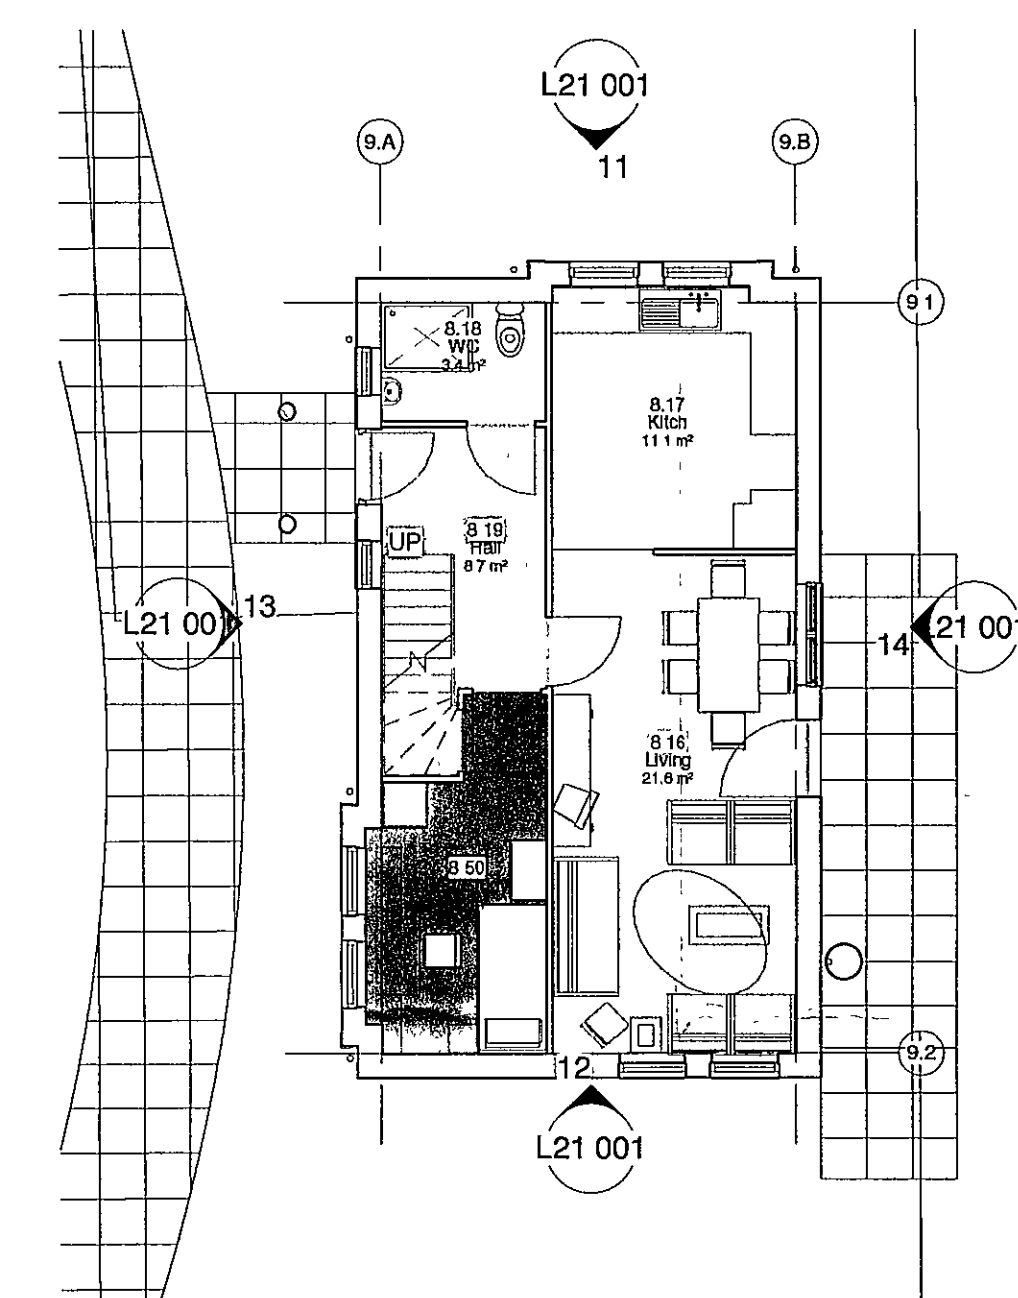


Type 9 Level 1
1 : 100

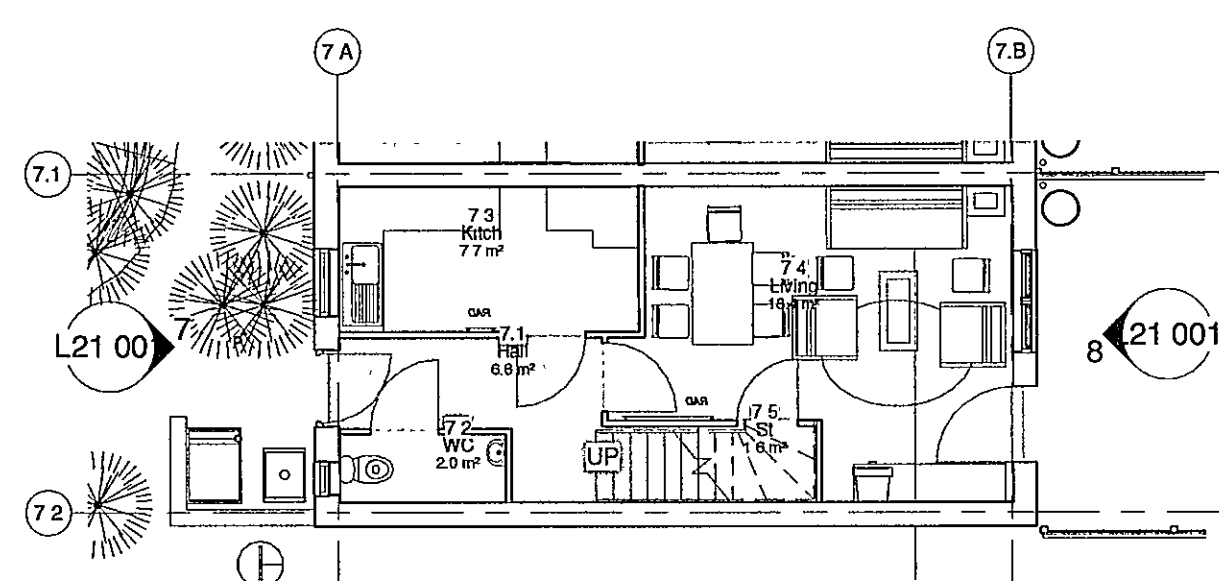


Type 7 Level 1
1 : 100

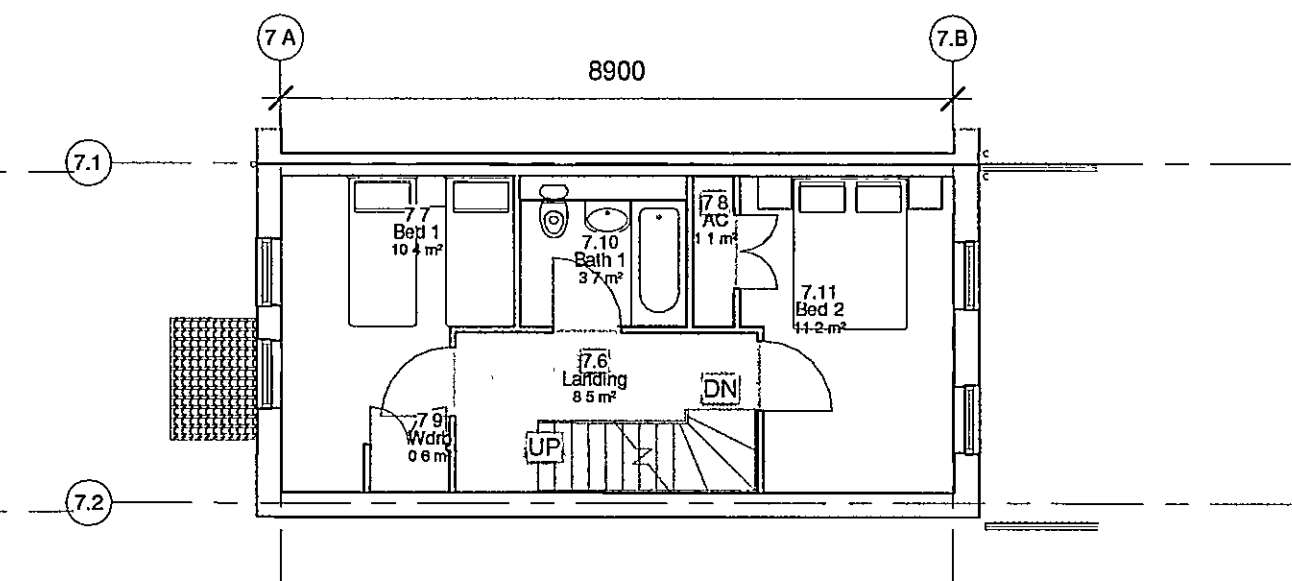


Type 7 Level 2
1 : 100

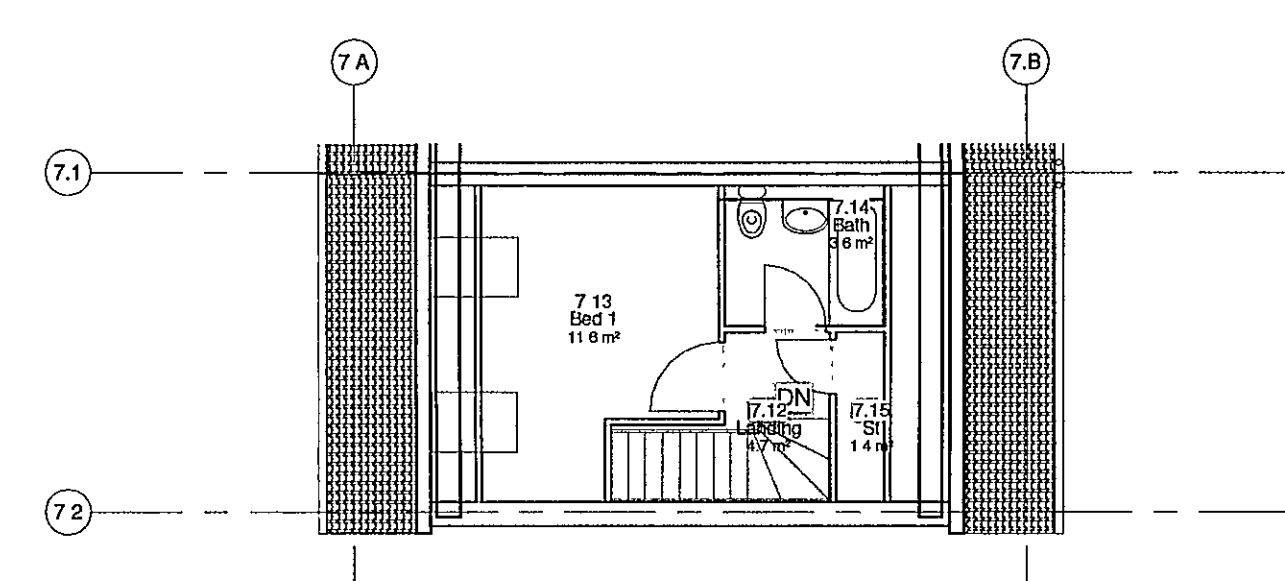


Type 7 Level 3
1 : 100

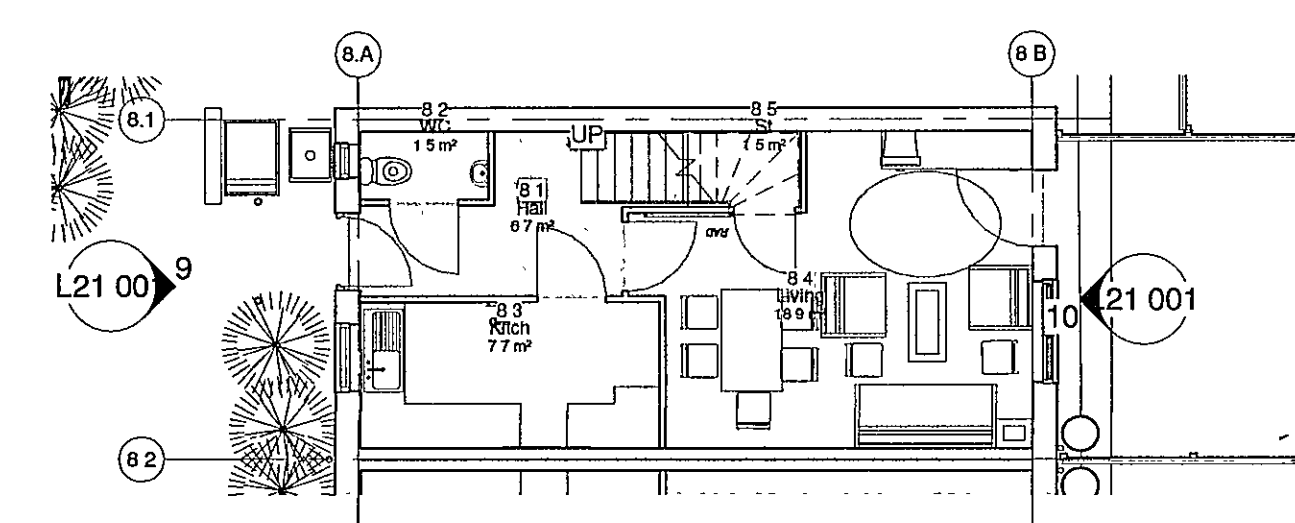


Type 8 Level 1
1 : 100

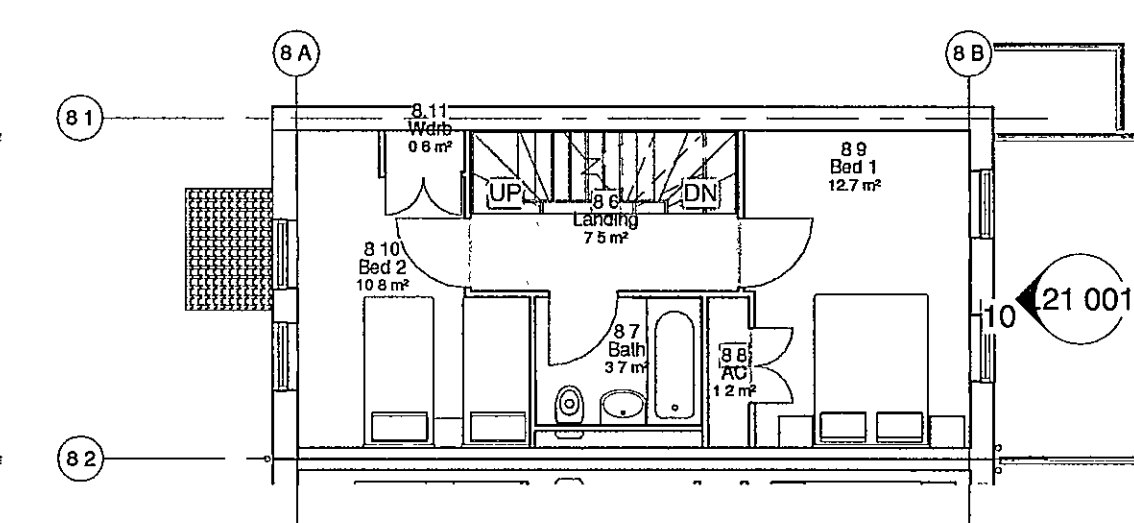

Type 8 Level 2
1 : 100

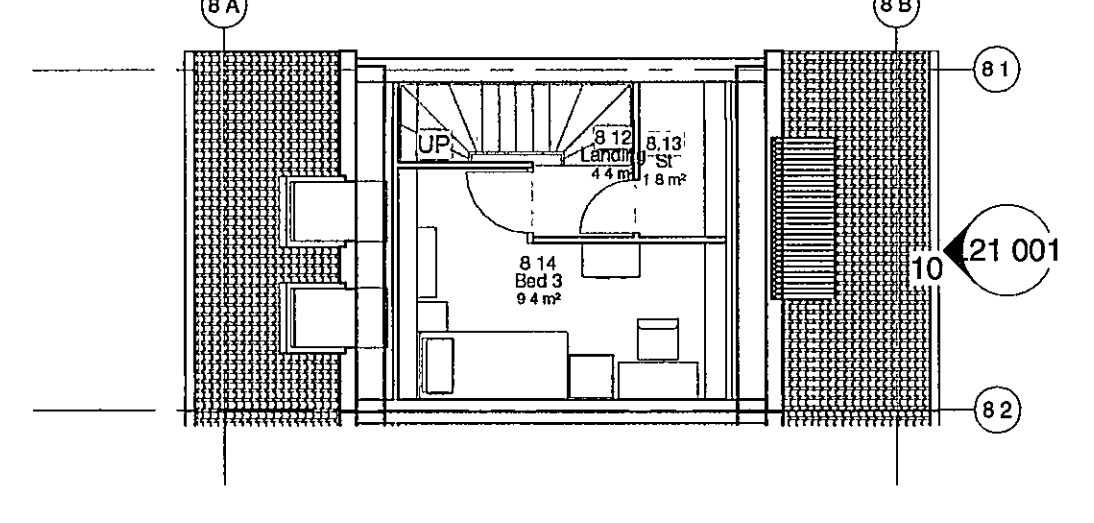

Type 8 Level 3
1 : 100

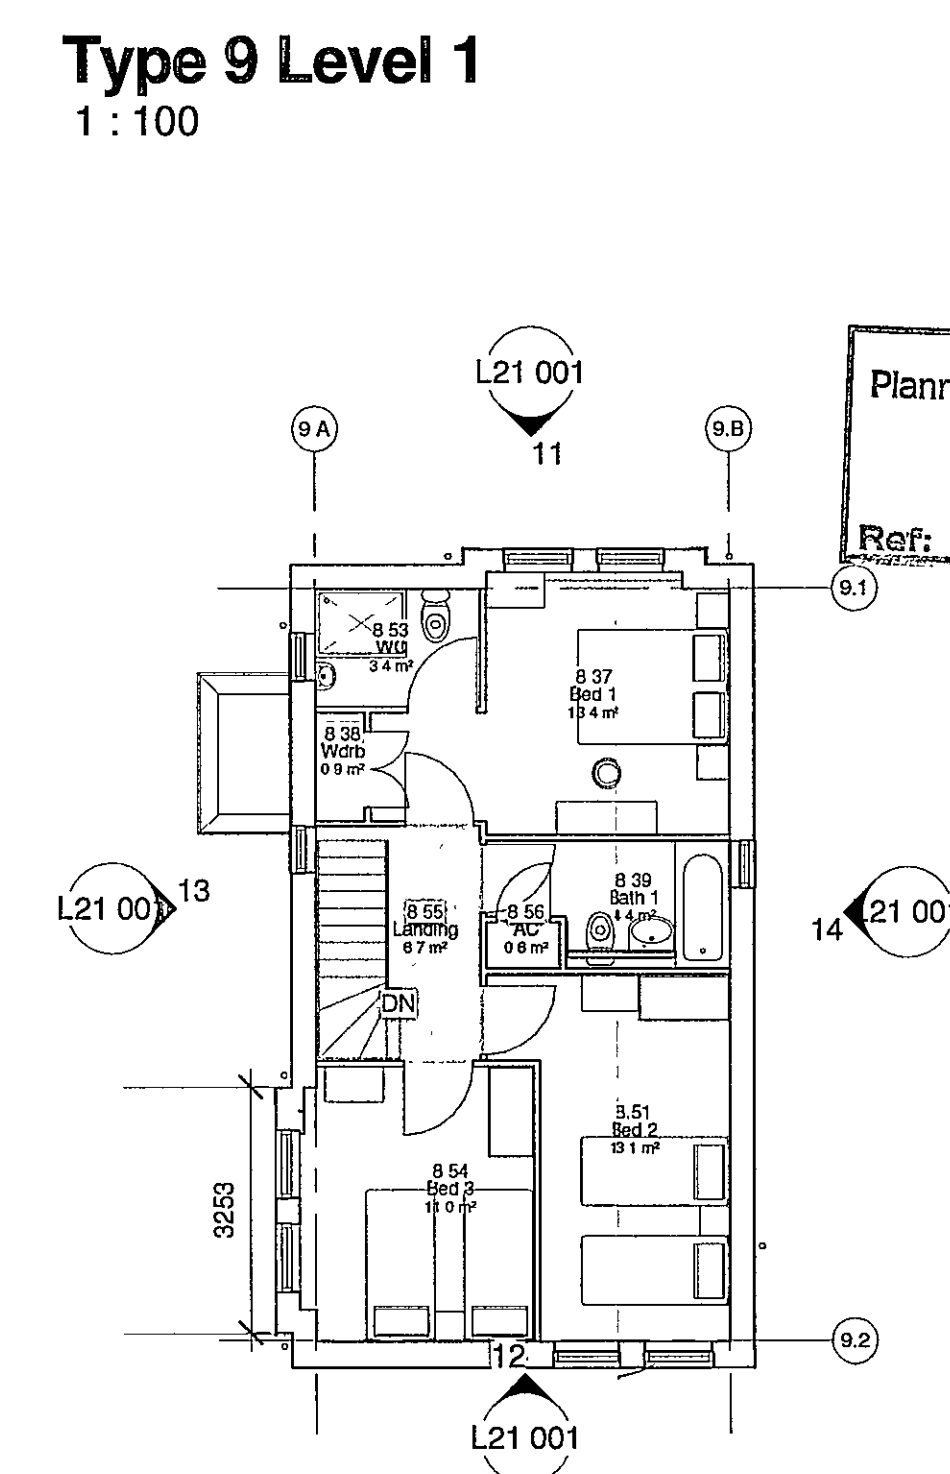

Type 9 Level 2
1 : 100

No.	Description	Date
1	Drawing Set Renumbered Plans added to	16 03 07
2	Layout Revised	30 03 07
3	Revised to Planners Comment	30 04 07
4	PLANNING APPLICATION	30 06 07

SHDC
Planning & Development
11 JUN 2007
Ref: 0787/07

Owen Consultancy LLP

Indyana
Shilton
Buckford
Oxfordshire
OX16 4AB
T: 01593 842036
F: 01593 841345
e: rowen@owenconsultancy.com

Barrington Gate

Client Name PJK

Sheet Name
Types 1, 2, 6, 7, 8.

1150 L20 001 Rev 4

Scale 1 : 100

12/12/06

**DETERMINED
PLAN**