



- No. Notes.
1. All dimensions to be verified on site by GENERAL CONTRACTOR and any discrepancies to be brought to the attention of the Architect prior to commencing work or setting out or preparing shop drawings.
 2. Drawings not to be scaled.
Work to figured dimensions only
 3. © copyright SAUNDERS BOSTON LIMITED. All rights reserved. This drawing remains the property of SAUNDERS BOSTON LIMITED at all times and may not be reproduced or copied in whole or in part without their prior written consent.
 4. This drawing and related specifications are for use only in the stated location.
 5. This drawing is to be read in conjunction with all other Consultants drawings and specifications.
 6. Drainage has not been surveyed and all pipe locations and and below ground drainage runs are indicative

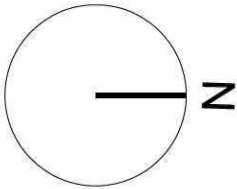

Football Pitch Layouts



- Football Pitch Layouts:
- 1 x Mini Football U7-U8 (27m x 45m)
 - 2 x Mini Football U9 - U10 (37m x 65m)
 - 2 x Mini Football U9 - U10 (36m x 55m)
 - 2 x Senior Football (50m x 90m)

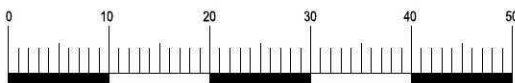

scale 1:750 (metres)

P1	Issued for Planning	22/09/11	EVH	-
No.	Revision	Date	Drawn	Checked

PLANNING



Chartered
Architects

119 Newmarket Road
Cambridge CB5 8HA
Tel: (01223) 367733
E-mail:
office@saundersboston.co.uk

Client
Ashley King Developments

Job
Penny Hill Road, Holbeach
Sports Pavilion and 34 Housing Units

Drawing
Football Pitch Layout

Scales
1:750 @ A1

Date
01/07/11

Number
1186-P-L-010

Drawn
AKH

Checked
P1