
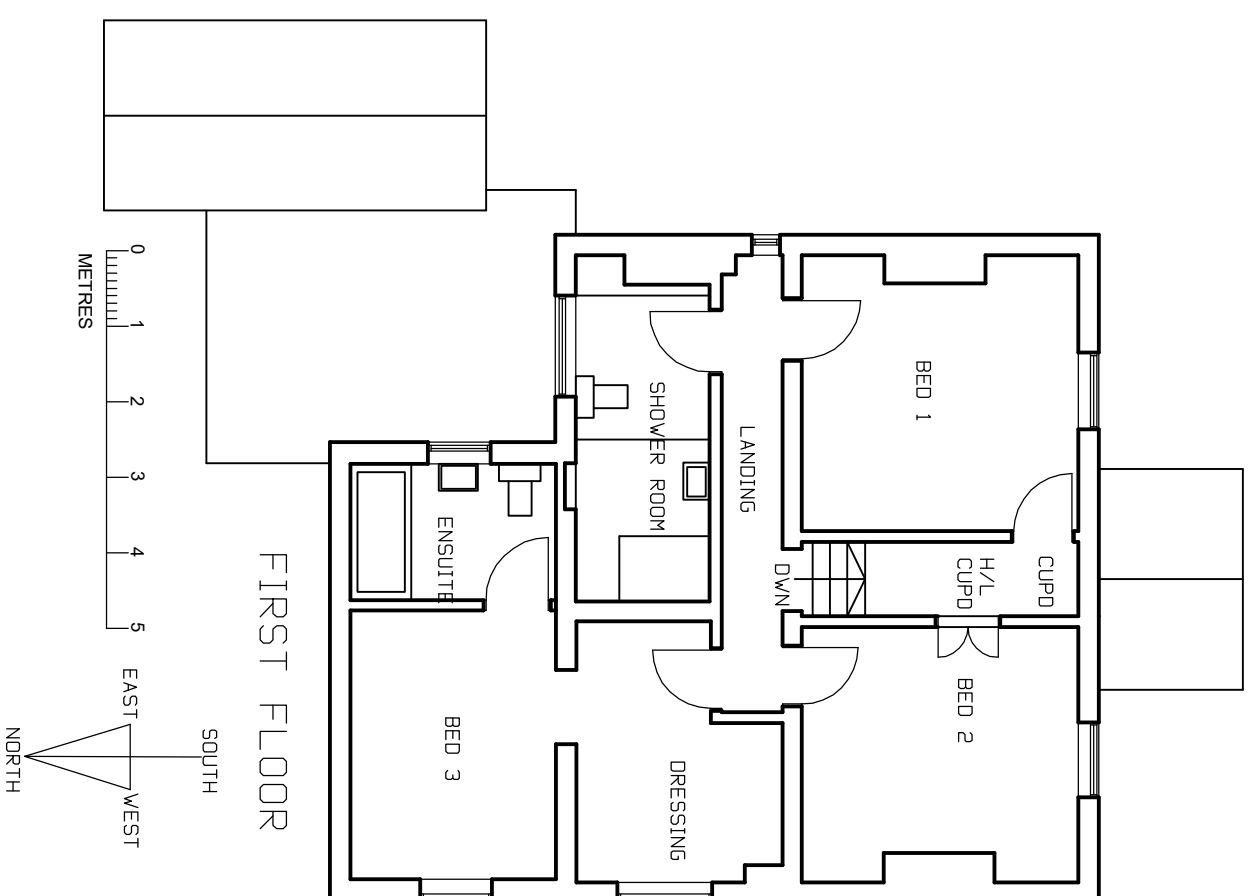


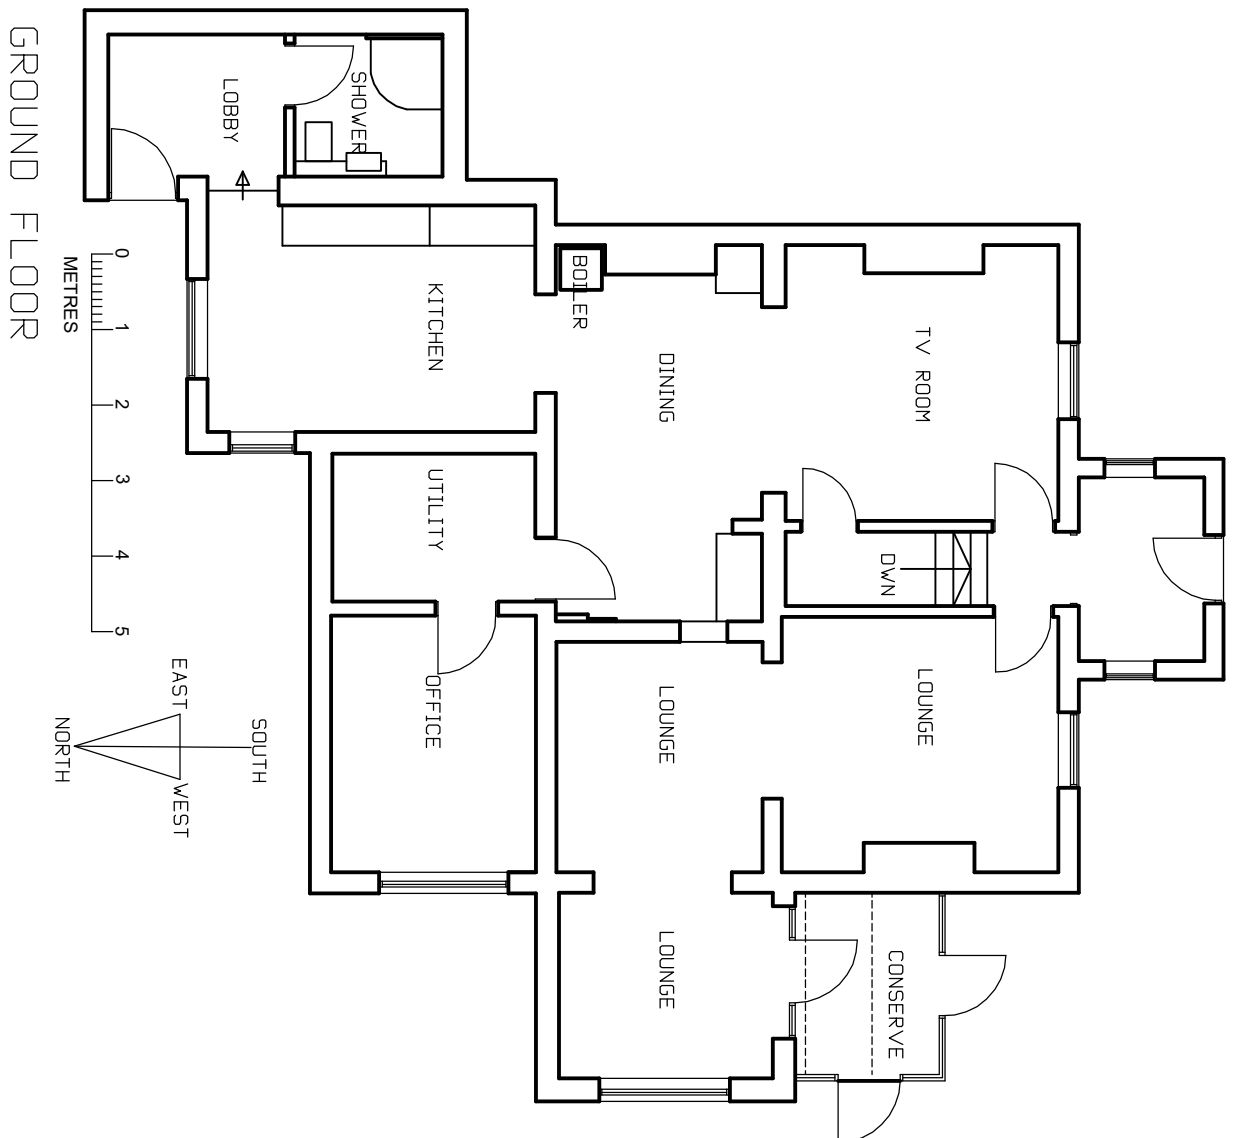

	Rev	Date	Detail
	-	-	-

	INTERIOR DESIGN ARCHITECTURE PROJECT MANAGEMENT	
	8 Sutcliffe Road, Wittering, Peterborough, PE6 6AN Tel: 07888 441751 info@i-hid.co.uk www.i-hid.co.uk	
Client: MRS D FISHER	Job Title:	
LADY SMITH GRANMORE LANE HOLBEACH Lincs	Scale: 1" = 100ft @ A3	Drawing Title EXISTING FLOOR PLANS
Drawing No. 710SD001-1	Date: 04/06/26	Revision -
ALL DRAWINGS ARE THE COPYRIGHT OF I-HID DESIGN		