
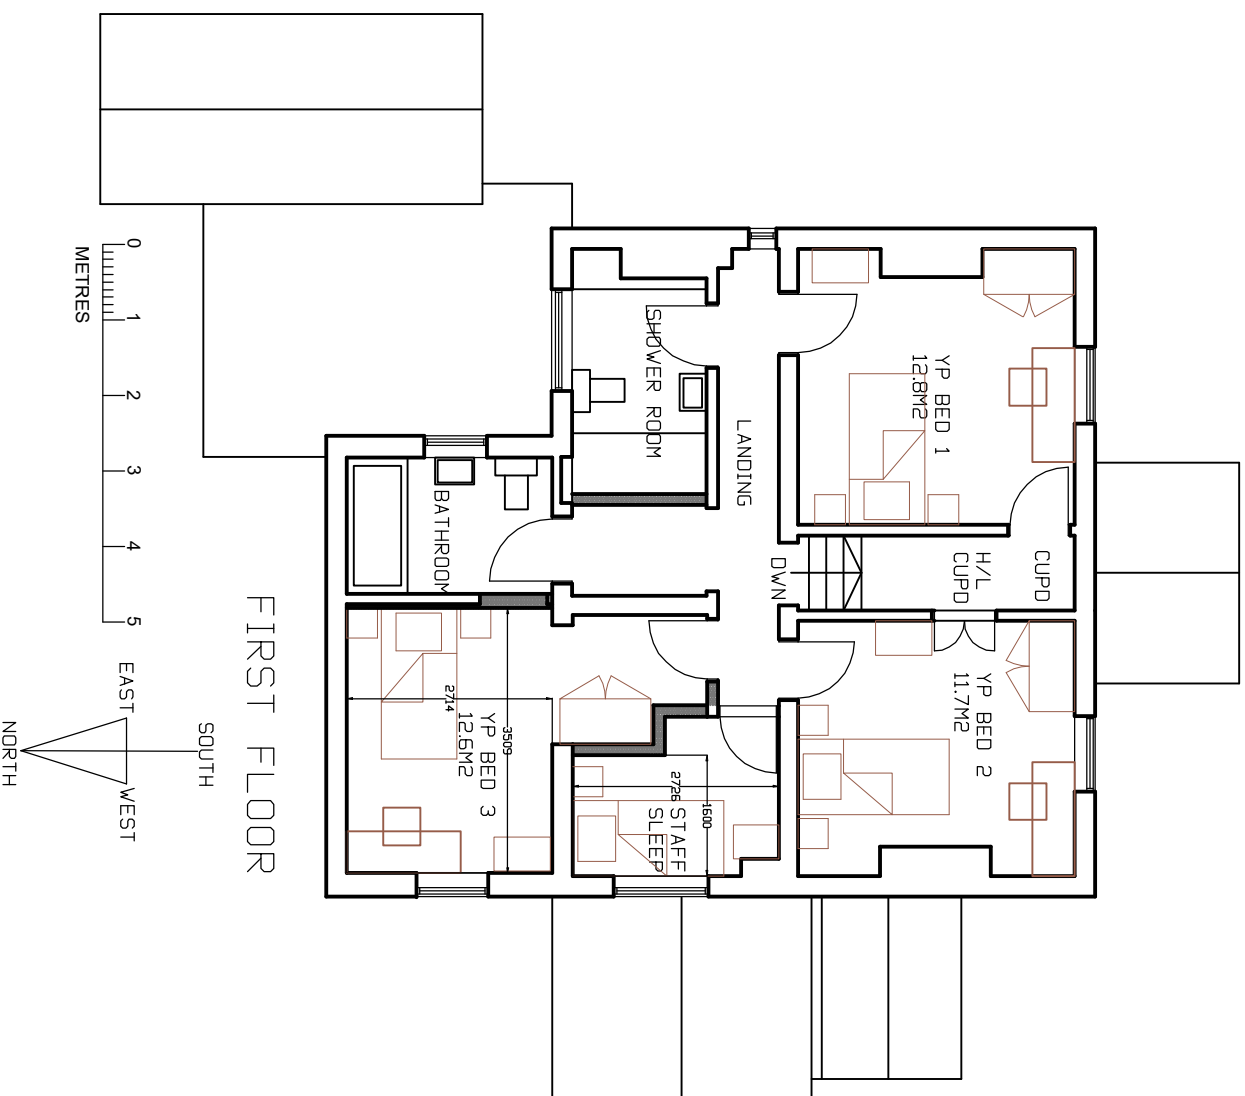


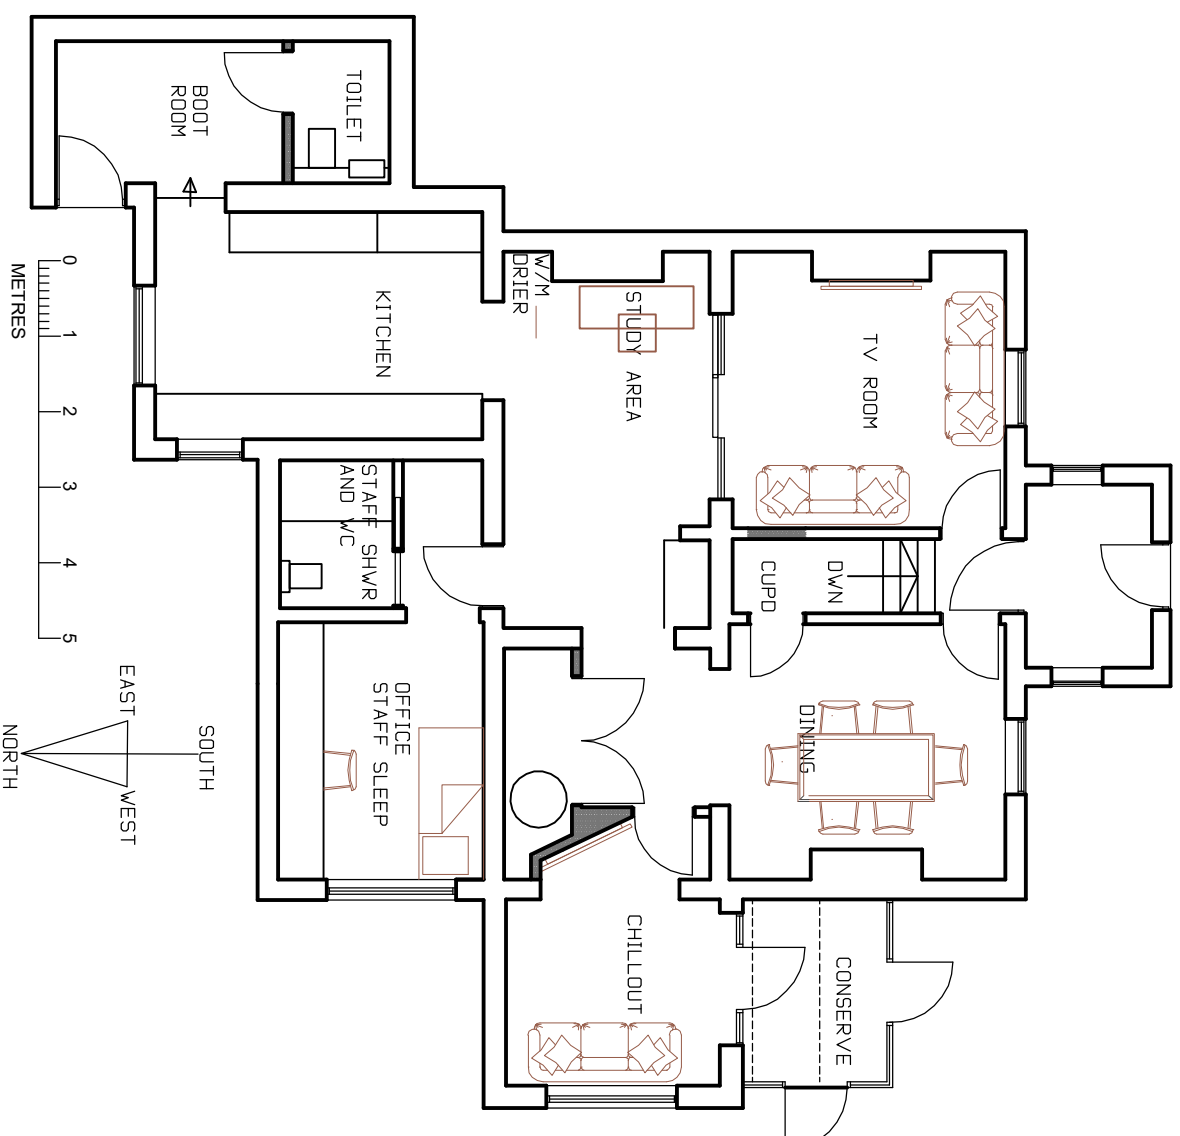

A	11/06/26	DETAILS AMENDED
Rev	Date	Detail

[illegible]