


APPENDIX A

APPENDIX B

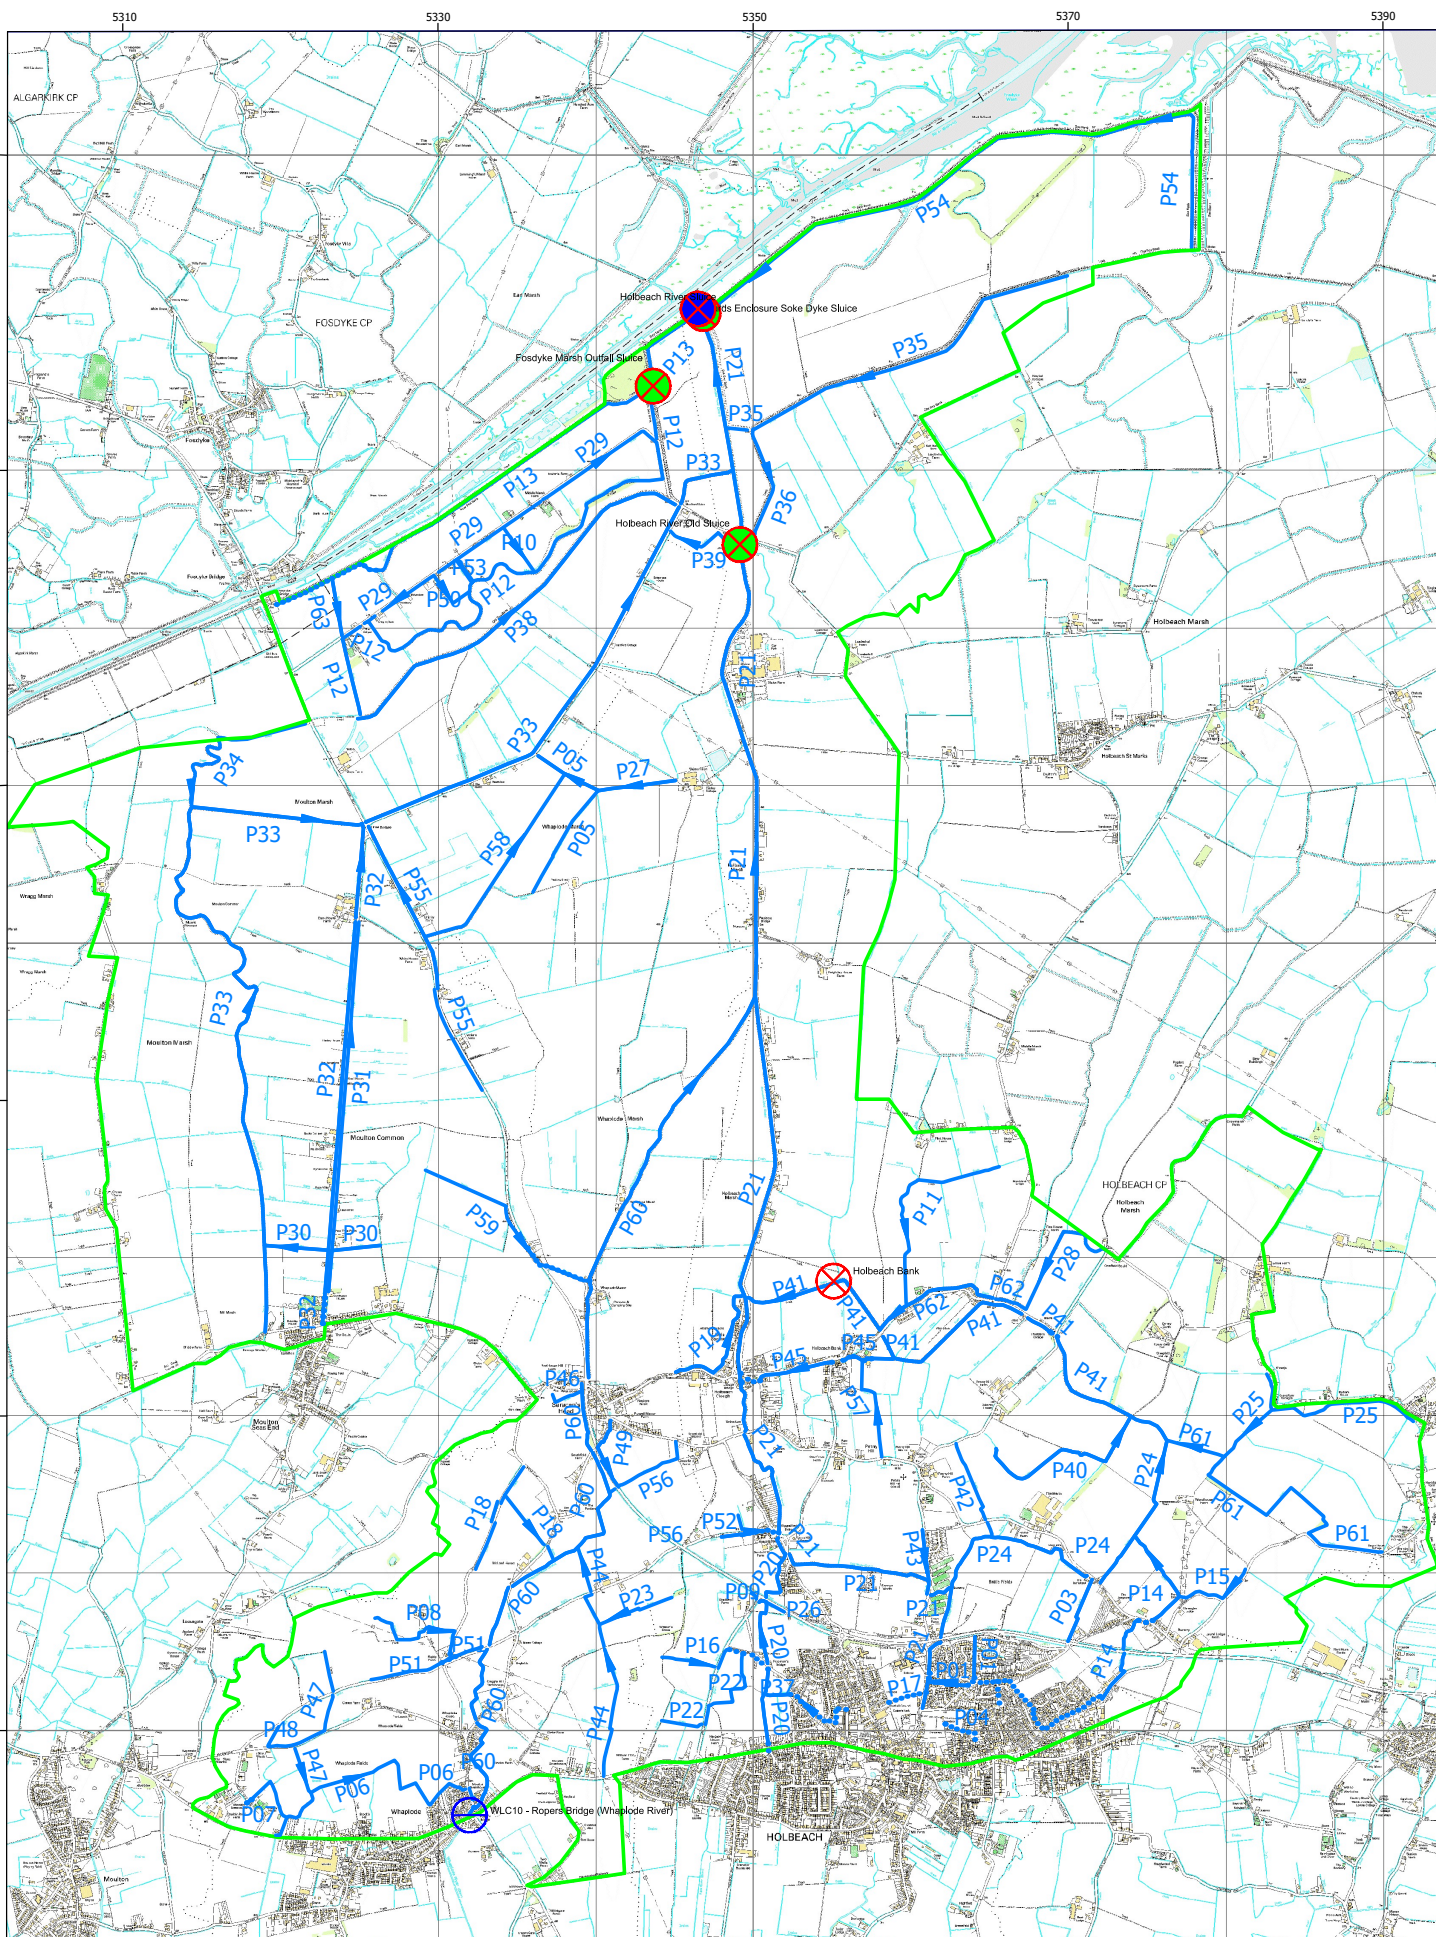

South Holland IDB Catchment P - Holbeach River

Key:

- - Catchment P Boundary
- - IDB Ordinary Watercourse
- X - Pumping Station
- - Water level control
- X - Tidal Sluice
- - Inland Sluice

Upload date:
Feb 2011

This map is reproduced from Ordnance Survey material with the permission of Ordnance Survey on behalf of the Controller of Her Majesty's Stationery Office. © Crown copyright. Unauthorised reproduction infringes Crown copyright and may lead to prosecution or civil proceedings. Defra, Licence number 100018880, [2008].



South Holland I.D.B. (March 2008)

DRAIN ID	DRAIN NAME	OWNED BY SHIDB	HIGH PRIORITY	TOTAL LENGTH (m)	* SOW LENGTH (m)	HIGH PRIORITY A LENGTH (m)	HIGH PRIORITY B LENGTH (m)
P: HOLBEACH RIVER CATCHMENT							
P01	BATTLEFIELDS	☐	☒	580	580	580	0
P02	BATTLEFIELDS OLD PIPELINE	☐	☐	625	625	0	0
P03	BATTLEFIELDS NORTHERN	☐	☐	440	0	0	0
P04	CEMETARY	☐	☒	390	240	0	0
P05	CHAPEL	☐	☐	1,250	0	0	0
P06	CROWN	☐	☒	1,905	1,500	1,905	0
P07	CROWN BRANCH	☐	☒	580	0	440	0
P08	DAISY HALL	☐	☐	805	0	0	0
P09	DISTILLERY FARM	☒	☐	80	0	0	0
P10	DRAIN NO 15	☒	☐	350	0	0	0
P11	FLINT HOUSE	☐	☐	1,325	0	0	0
P12	FOSDYKE MARSH MAIN	☒	☐	4,150	0	0	0
P13	FOSDYKE MARSH SOKE DYKE	☒	☐	3,550	0	0	0
P14	FOXES LOW	☐	☒	2,515	2,000	2,515	0
P15	FOXES LOW BRANCH	☐	☐	570	0	0	0
P16	GANDER GROUND	☐	☐	615	0	0	0
P17	GAS HOUSE	☐	☒	240	240	240	0
P18	GODDAMS LANE	☐	☐	1,285	0	0	0
P19	HOLBEACH CLOUGH	☐	☒	870	870	870	0
P20	HOLBEACH NEW RIVER	☒	☒	1,380	1,380	1,380	0
P21	HOLBEACH RIVER	☒	☒	10,350	3,000	10,350	0
P22	HUNGERDYKE - EAST	☐	☐	1,210	0	0	0
P23	HUNGERDIKE - WEST	☐	☐	495	0	0	0
P24	HURN SOUTH	☒	☒	2,310	0	665	0
P25	HURN BANK DRAIN AND BRANCH	☒	☐	1,770	0	0	0
P26	LOW LANE	☐	☐	180	0	0	0
P27	MAJORS	☐	☒	1,375	200	875	0
P28	MARSH LEVEL	☐	☐	1,015	0	0	0
P29	MIDDLE MARSH ROAD	☒	☐	2,235	0	0	0
P30	MOULTON COMMON CONNECTION	☐	☐	735	0	0	0
P31	MOULTON COMMON - EAST	☐	☐	2,560	0	0	0
P32	MOULTON COMMON - WEST	☐	☒	3,175	500	3,175	0
P33	MOULTON RIVER	☒	☒	8,375	0	3,445	0
P34	MOULTON RIVER BRANCH	☒	☐	1,295	0	0	0

* SOW = Strategic Ordinary Watercourse

South Holland I.D.B. (March 2008)

DRAIN ID	DRAIN NAME	OWNED BY SHIDB	HIGH PRIORITY	TOTAL LENGTH (m)	* SOW LENGTH (m)	HIGH PRIORITY A LENGTH (m)	HIGH PRIORITY B LENGTH (m)
P: HOLBEACH RIVER CATCHMENT							
P35	NEW SEA BANK	☐	☐	2,550	0	0	0
P36	NEW SEA BANK OLD OUTFALL ROUTE	☐	☐	820	0	0	0
P37	NORTHONS LANE	☐	☒	700	0	160	0
P38	OLD SEA BANK SOKE DYKE	☐	☒	2,630	500	2,630	0
P39	OLD SLUICE	☐	☐	590	0	0	0
P40	OUNDLE VICARAGE	☐	☐	1,250	0	0	0
P41	PEARTREE	☐	☒	3,530	0	3,530	0
P42	PENNY HILL	☐	☐	640	0	0	0
P43	PENNY HILL ROAD	☐	☒	325	325	325	0
P44	RODIKE MILL	☐	☐	1,550	0	0	0
P45	ROMAN BANK	☐	☒	1,020	1,020	1,020	0
P46	SARACENS HEAD	☐	☐	200	0	0	0
P47	SAVAGES LOW	☐	☐	1,100	0	0	0
P48	SAVAGES LOW BRANCH	☐	☐	345	0	0	0
P49	SCARLET GATE	☐	☐	460	0	0	0
P50	SECOND DROVE	☒	☐	380	0	0	0
P51	SPALDING GATE	☐	☐	755	0	0	0
P52	STOCKWELL GATE	☐	☐	525	0	0	0
P53	THIRD DROVE	☒	☐	360	0	0	0
P54	WARDS SOKE DYKE	☐	☐	4,340	0	0	0
P55	WASHWAY ROAD A17	☐	☒	1,860	1,000	1,160	0
P56	WASHWAY ROAD - SARACENS HEAD	☐	☐	595	0	0	0
P57	WASHWAY MILL	☐	☐	730	0	0	0
P58	WHAPLODE LODGE	☐	☐	1,410	0	0	0
P59	WHAPLODE & MOULTON MARSH	☐	☐	1,345	0	0	0
P60	WHAPLODE RIVER	☒	☒	6,150	2,000	6,150	0
P61	WOODHOUSE	☒	☒	2,185	0	295	0
P62	OLD PEARTREE	☐	☐	1,100	0	0	0
P63	FOSDYKE MARSH SOKE DYKE CONNECTION	☐	☐	380	0	0	0
P64	FIELD MEADOWS PIPELINE	☐	☐	195	0	0	0
Total Length for Holbeach River Catchment (km)				100.61	15.98	41.71	0.00

* SOW = Strategic Ordinary Watercourse