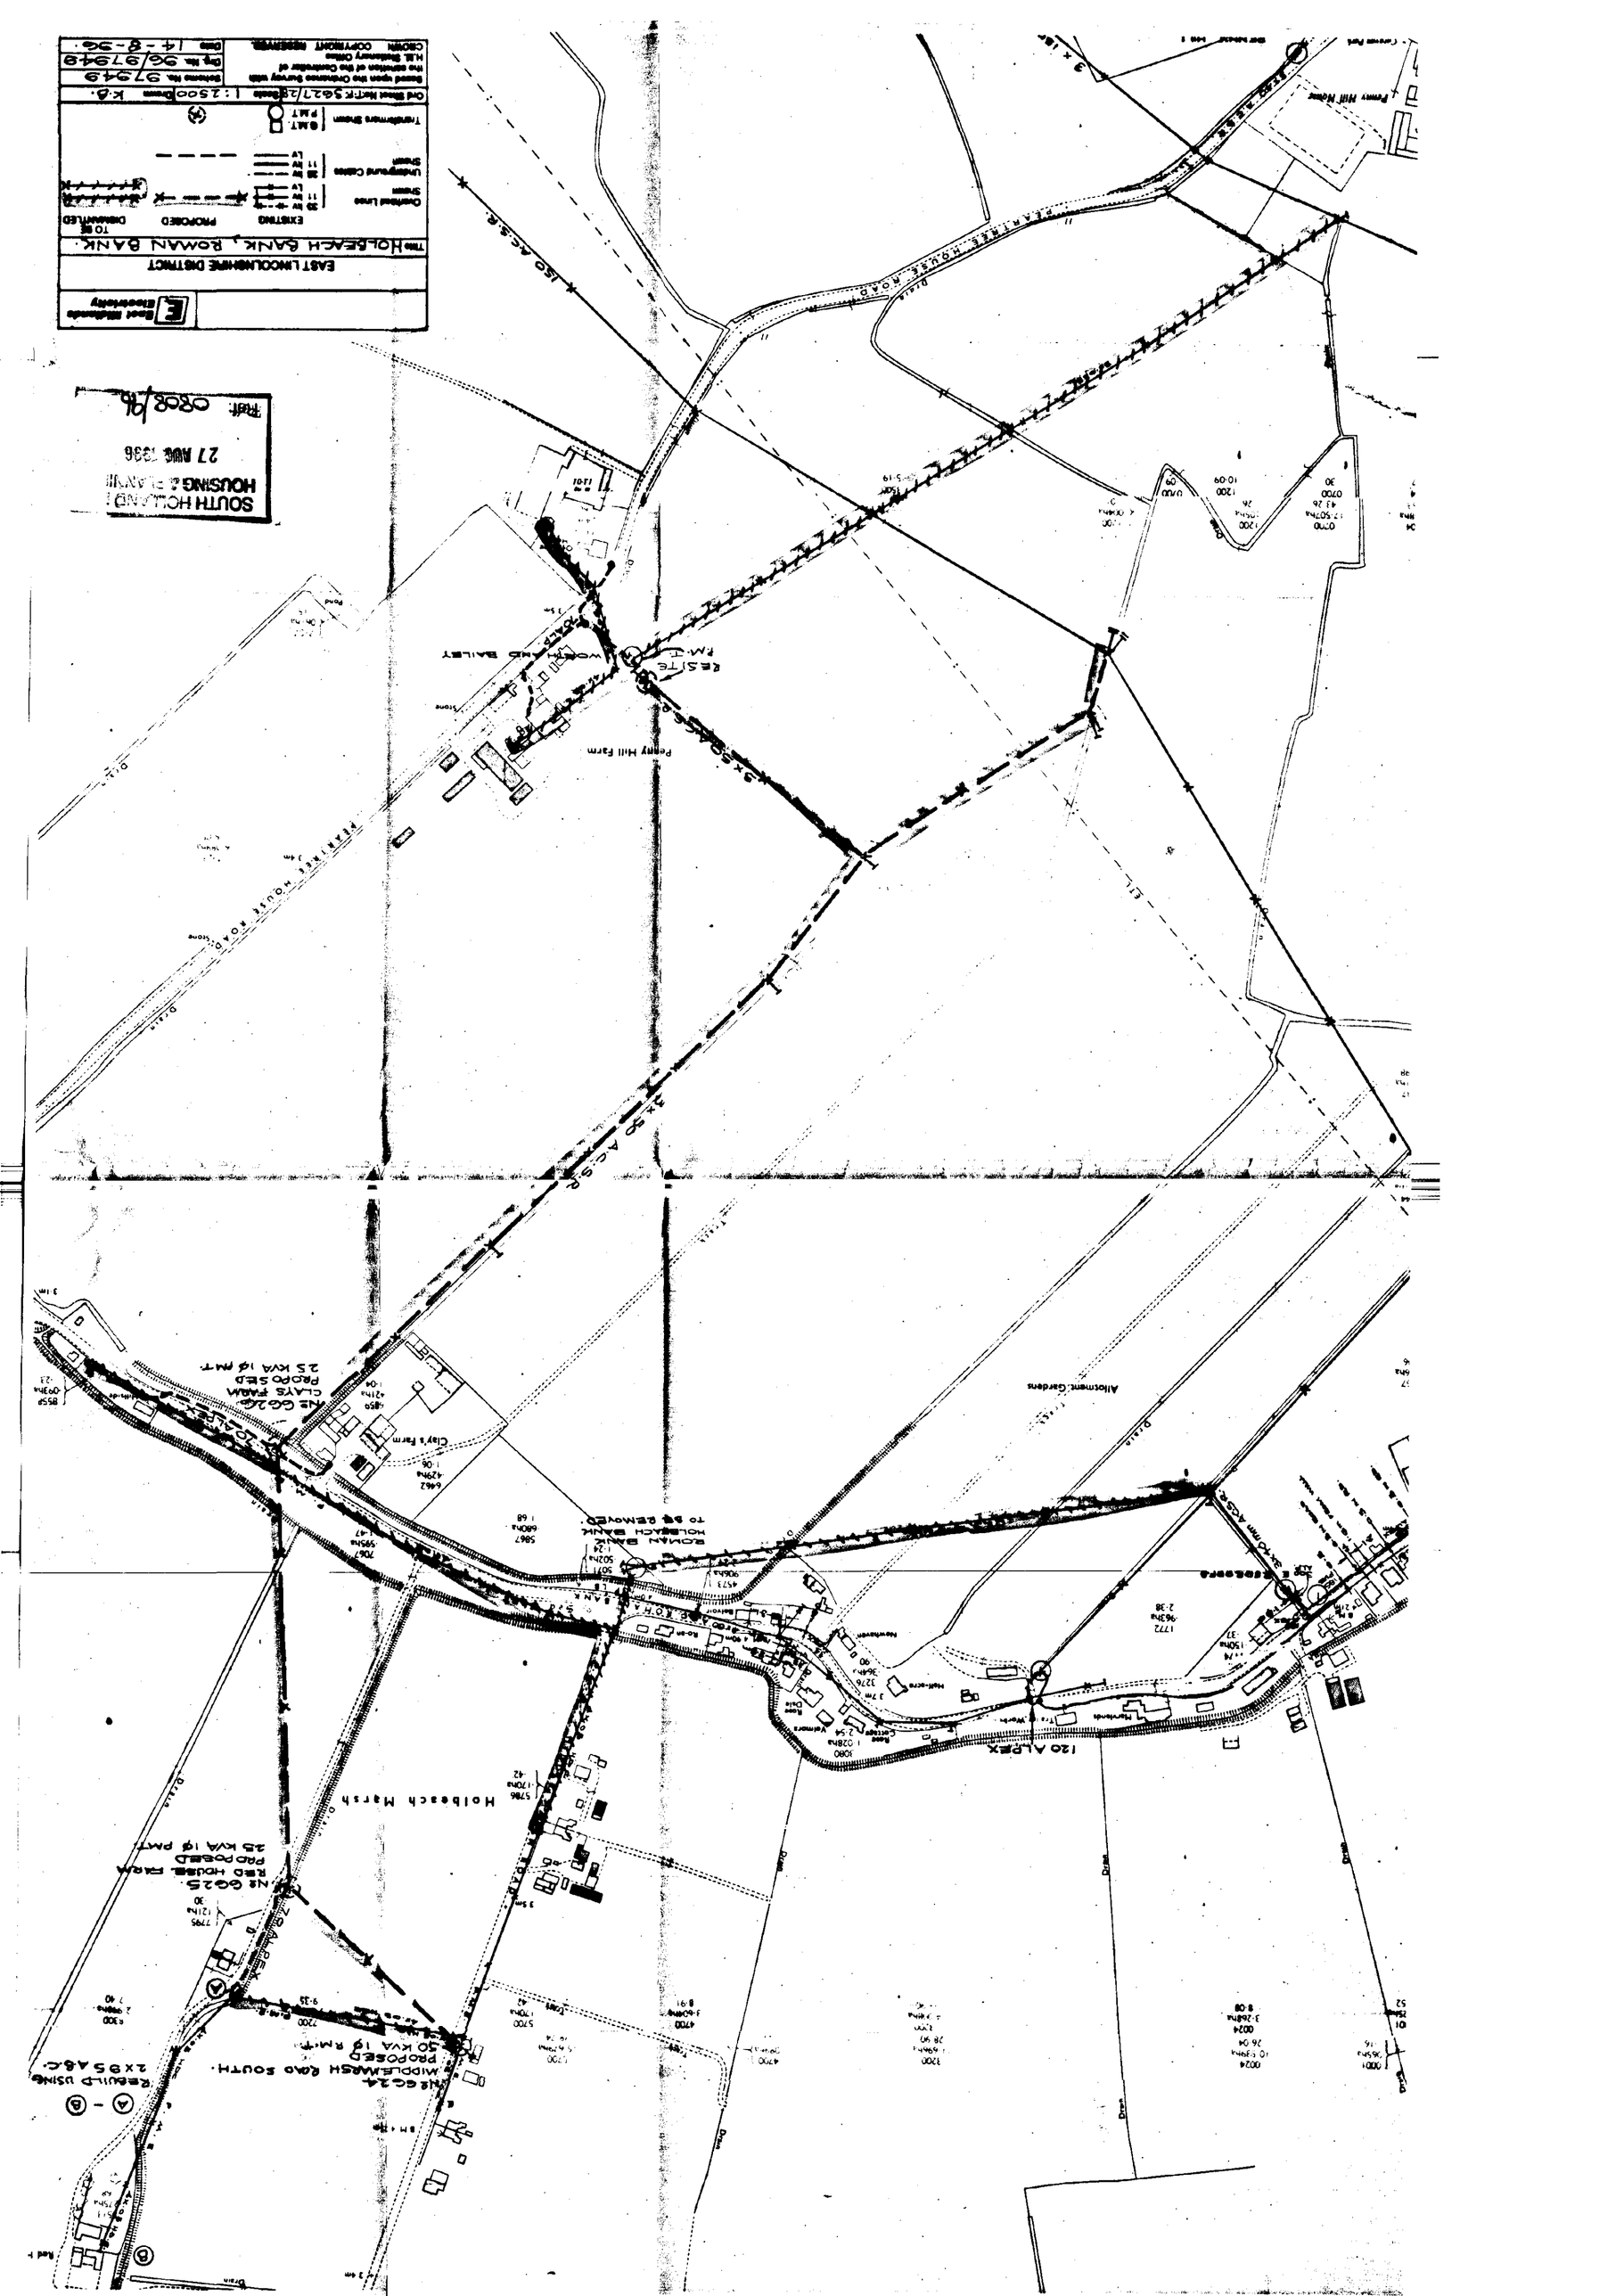

EAST LINCOLNSHIRE DISTRICT
Title HOLBEACH BANK, ROMAN BANK.
Overhead Lines Shown
Underground Cables Shown
Transformers Shown
EXISTING
PROPOSED
TO BE DIAMANTLED
Old Sheet No. T.K. 3627/28 Scale 1:2500 Drawn K.B.
Based upon the Ordnance Survey with the sanction of the Controller of H.M. Stationery Office
Drg. No. 96/97949
Date 14-8-96.
CROWN COPYRIGHT RESERVED.
SOUTH HOLLAND HOUSING & PLANNING
27 AUG 1996
Ref. 0808/96
Penny Hill Farm
Holbeach Marsh
Allotment Gardens
Clay's Farm
120 ALPEX