




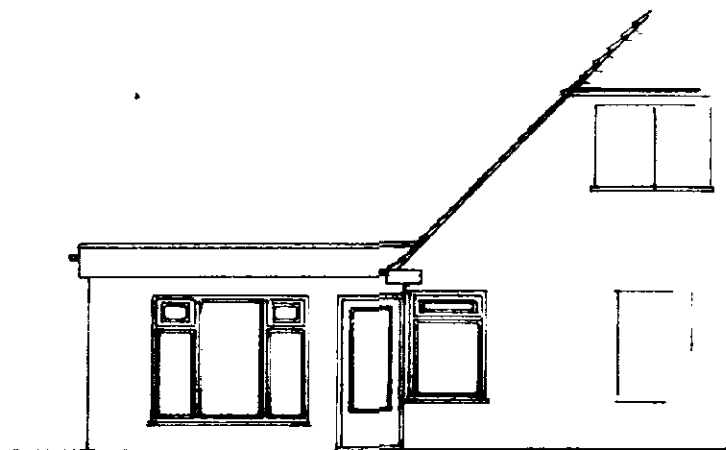


EXTENSION 1 EXISTING SOUTH

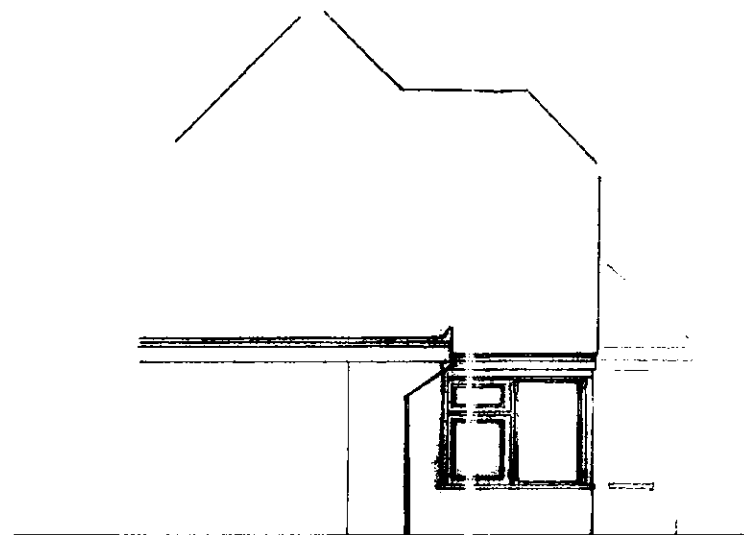


EXISTING WEST EXTENSION 1

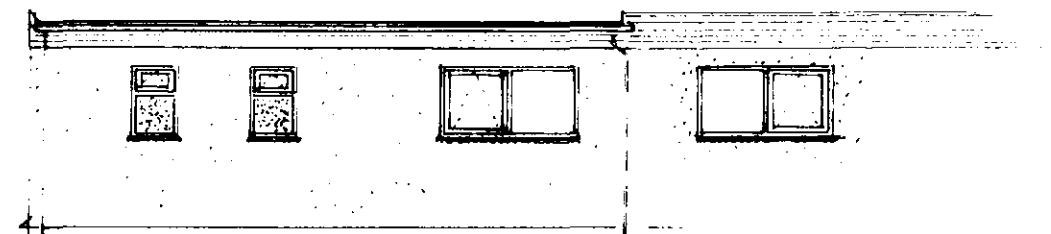

PROPOSED NORTH ~ EXTENSION 2

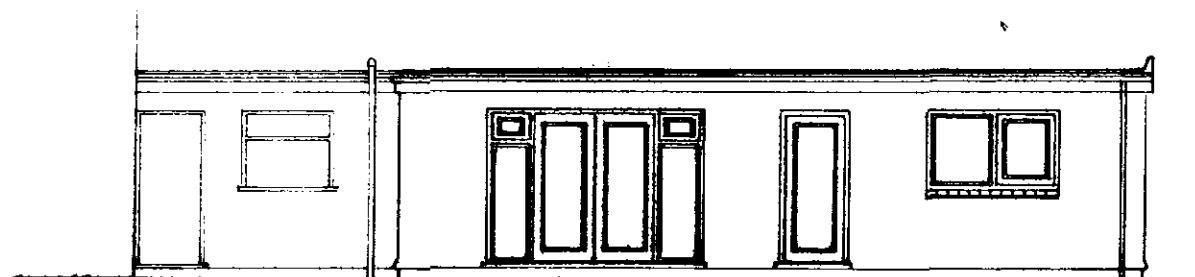


EXISTING EAST EXTENSION 2

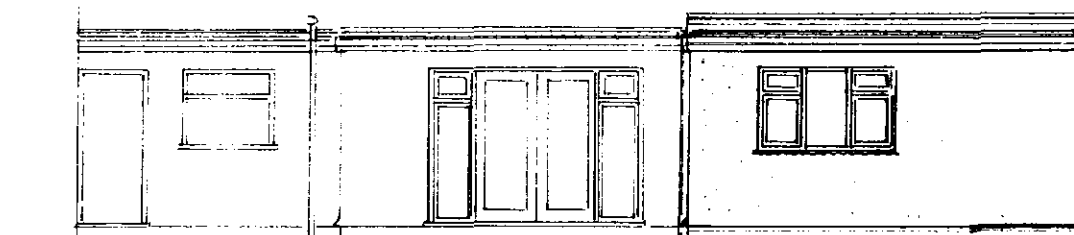

PROPOSED EAST ~ EXTENSION 2



PROPOSED SOUTH EXTENSION 1

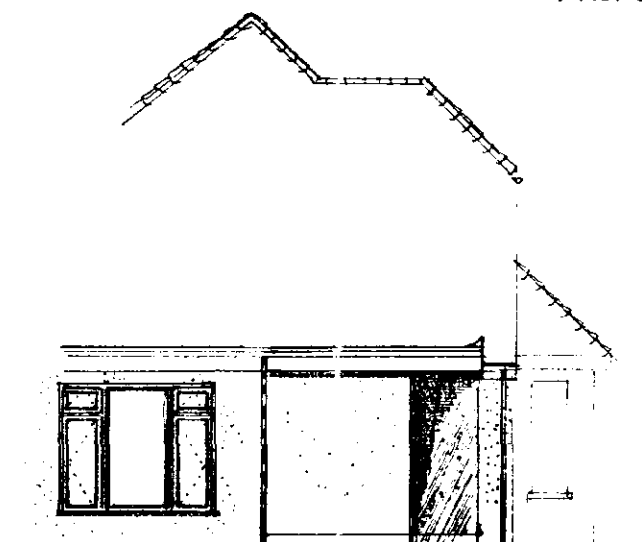



PROPOSED WEST EXTENSION 1

SOCIAL & DC
HOUSEHOLDING
29 JUL 2000
Ref: 0825/00

ELEVATIONS SCALE 1:100

DETERMINED
PLAN

068/00/03

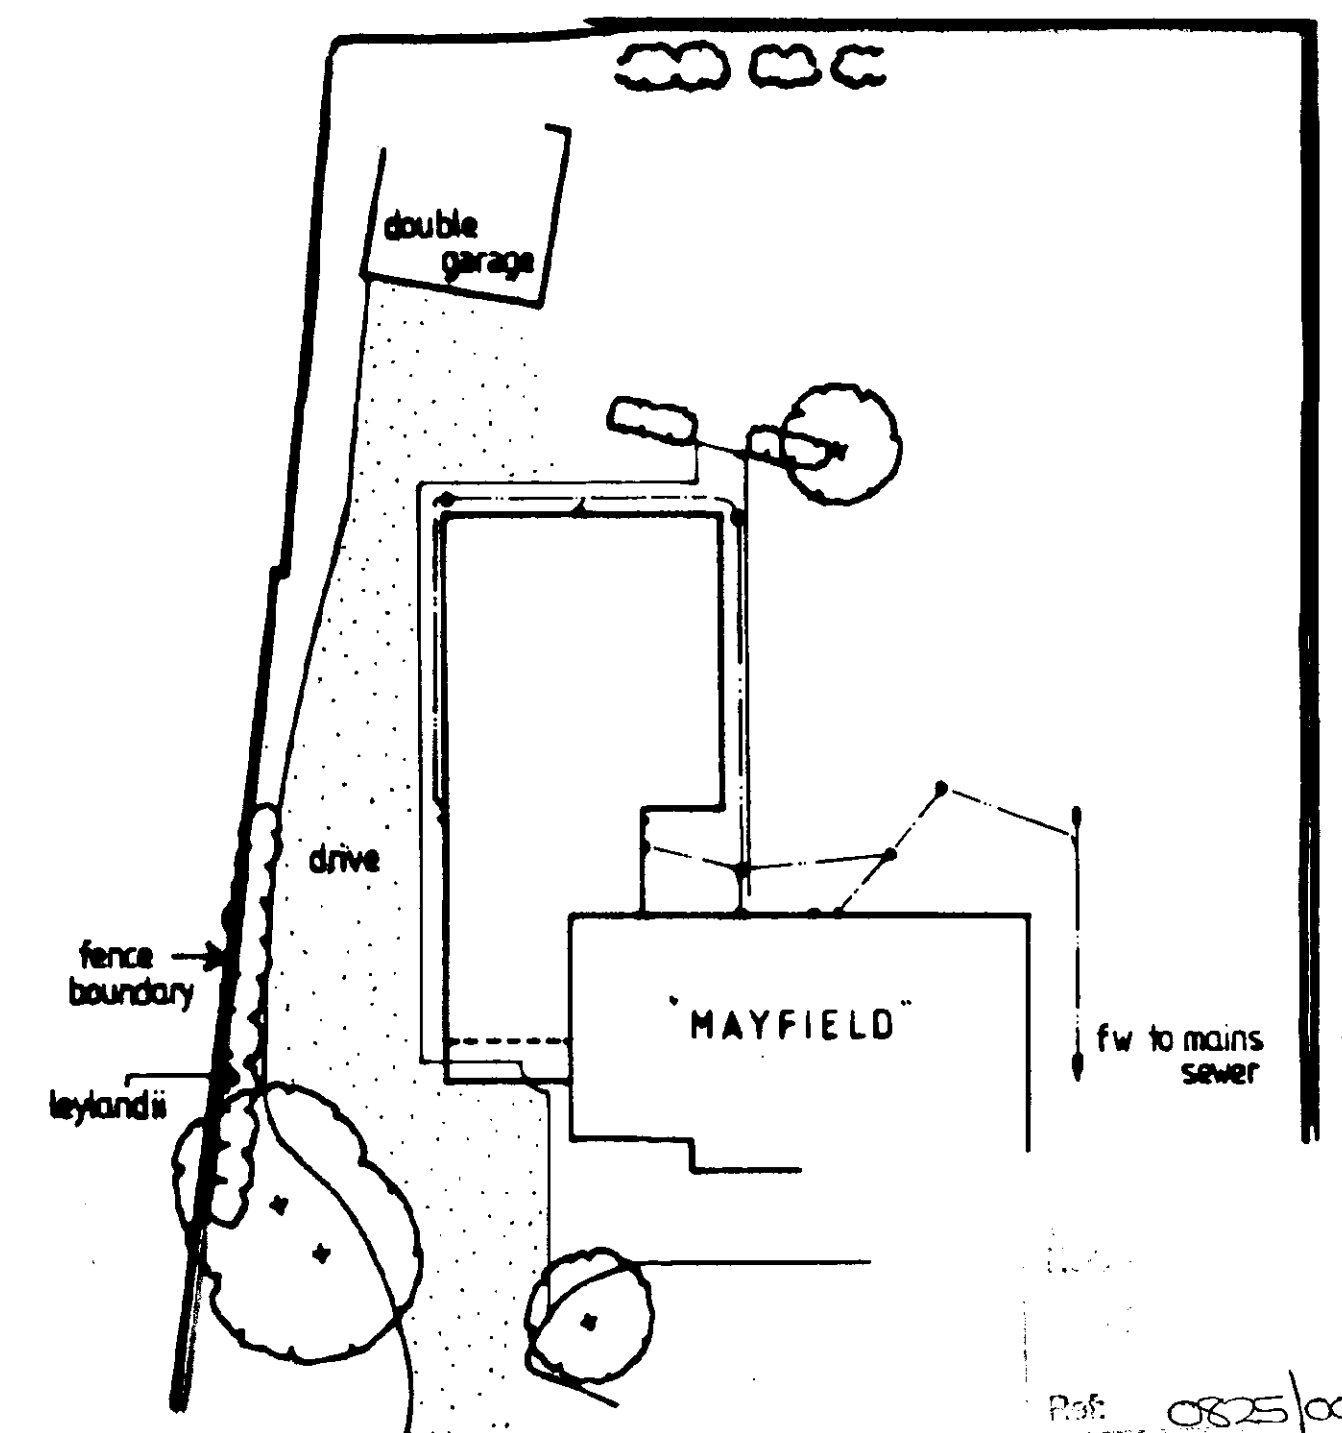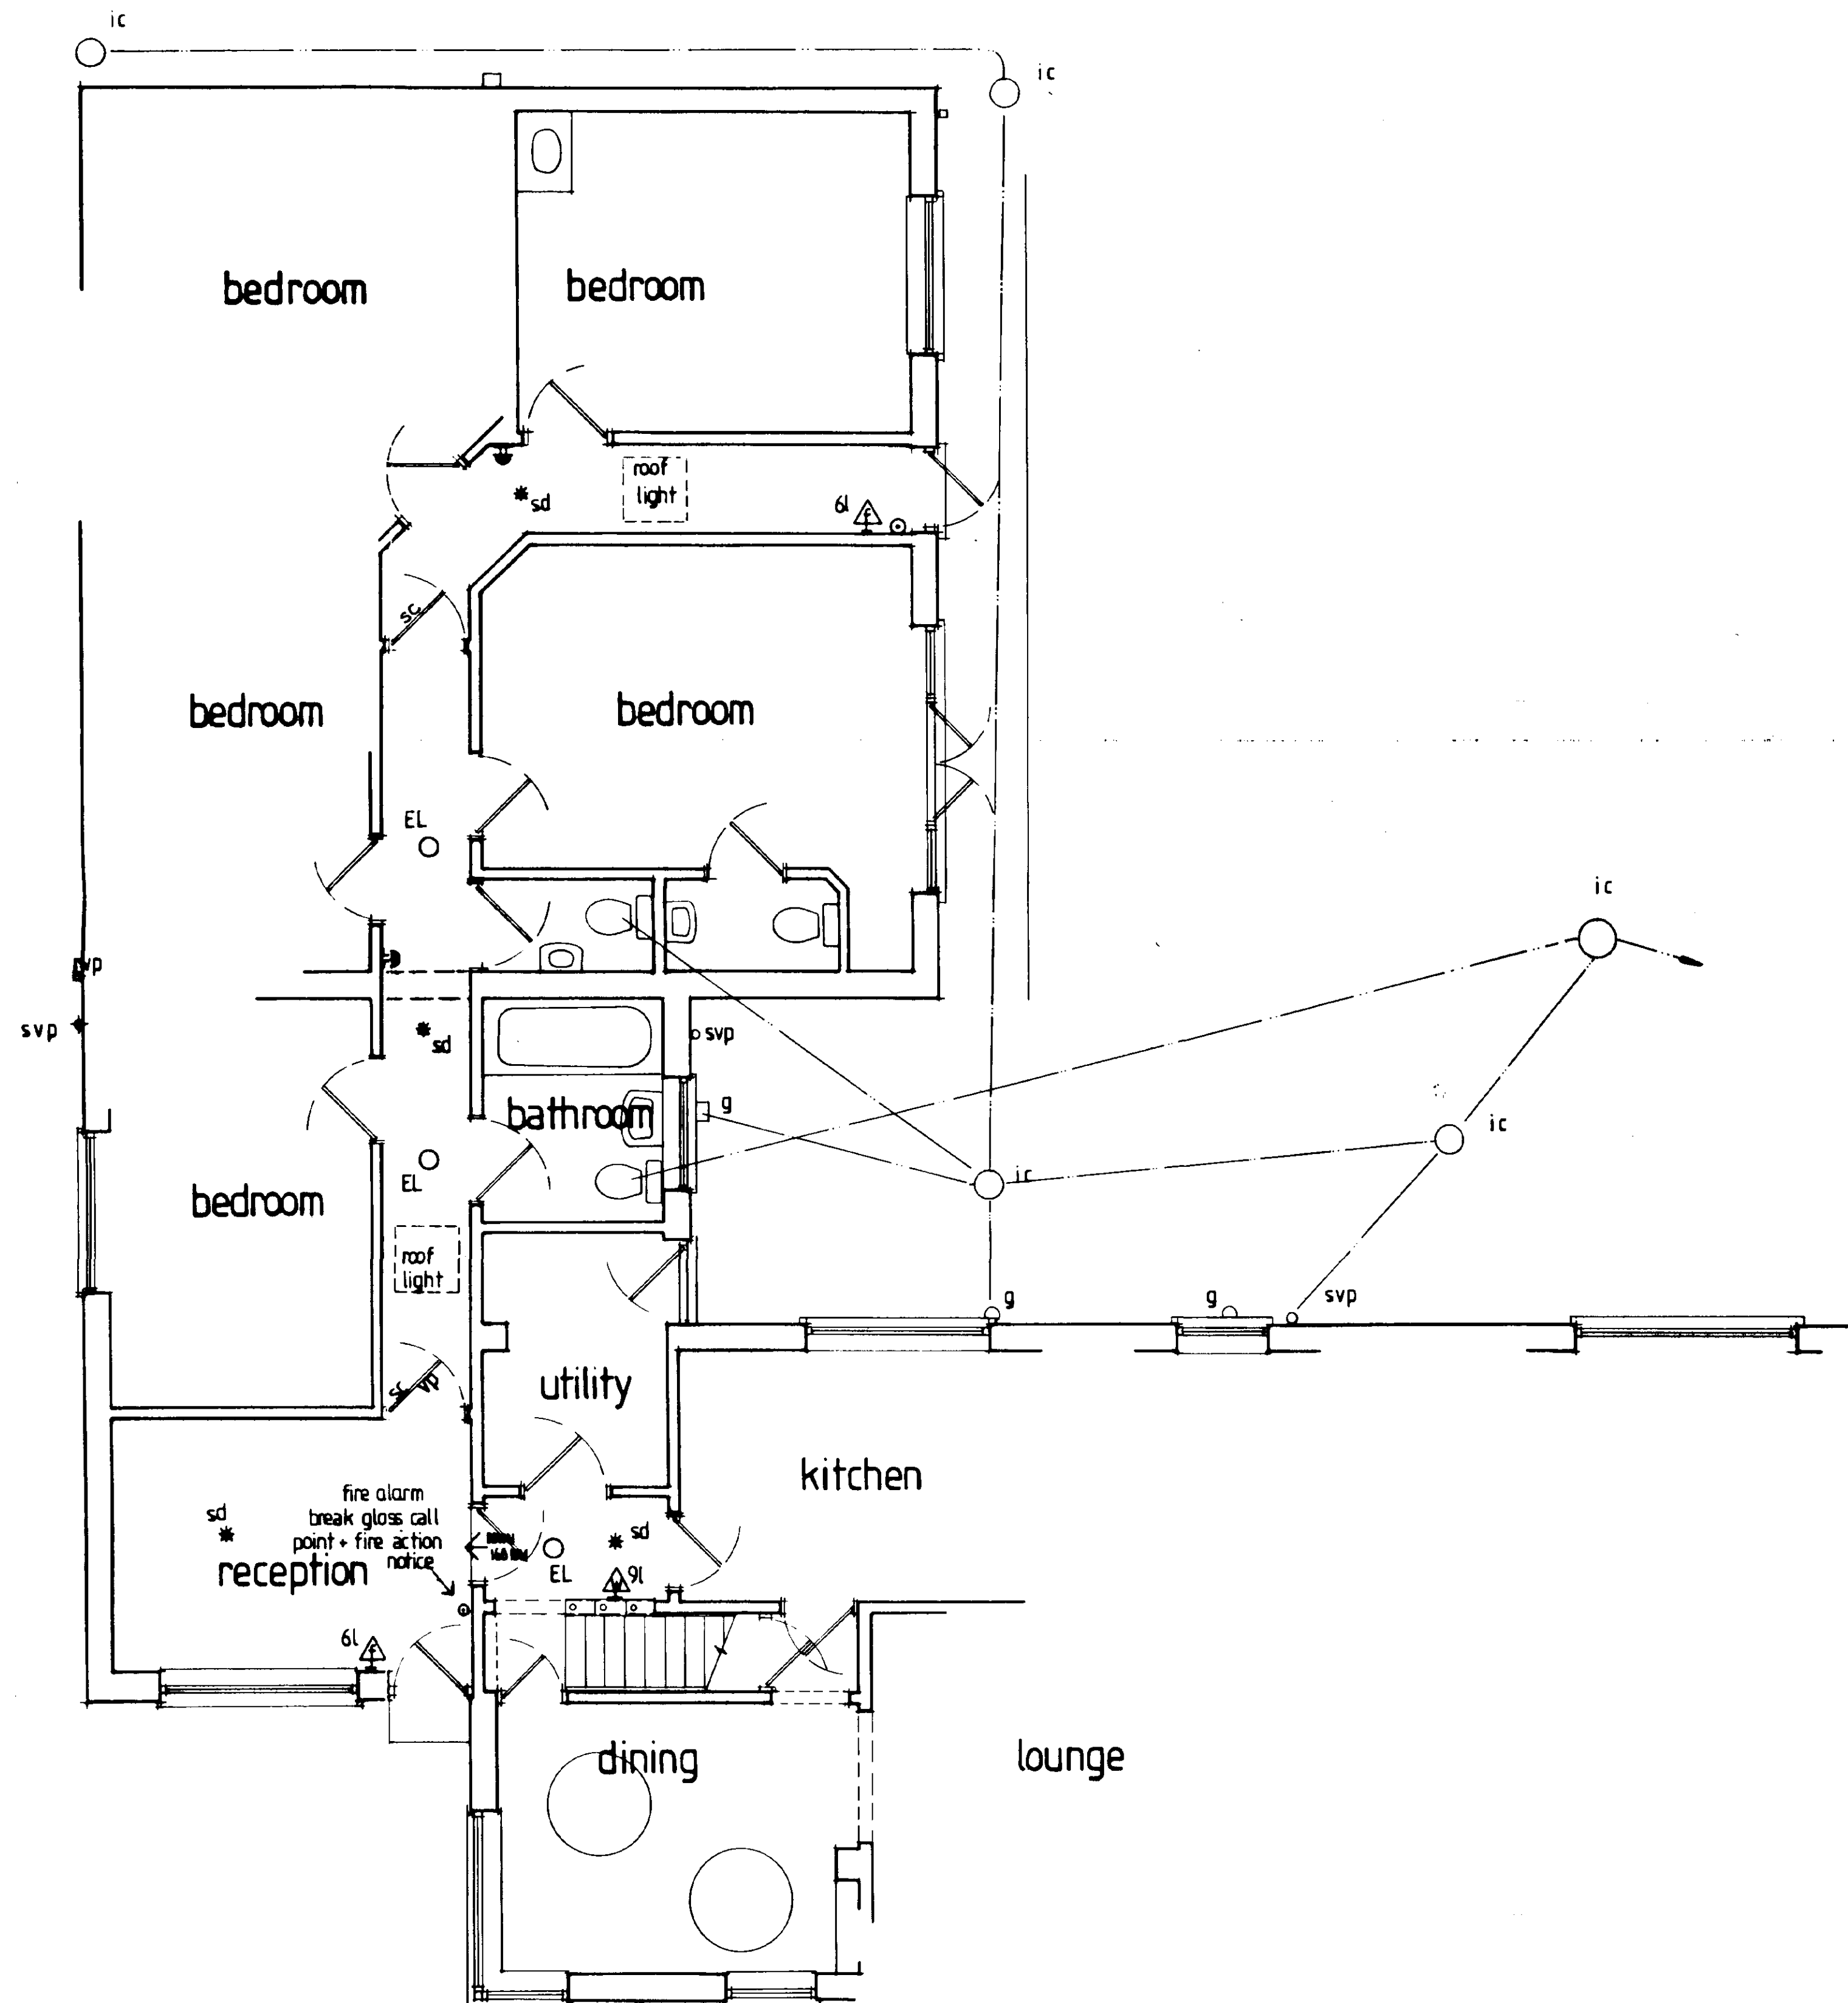

Ref: 0825/00
BLOCK PLAN EXISTING
1 250

DETERMINED
PLAN