


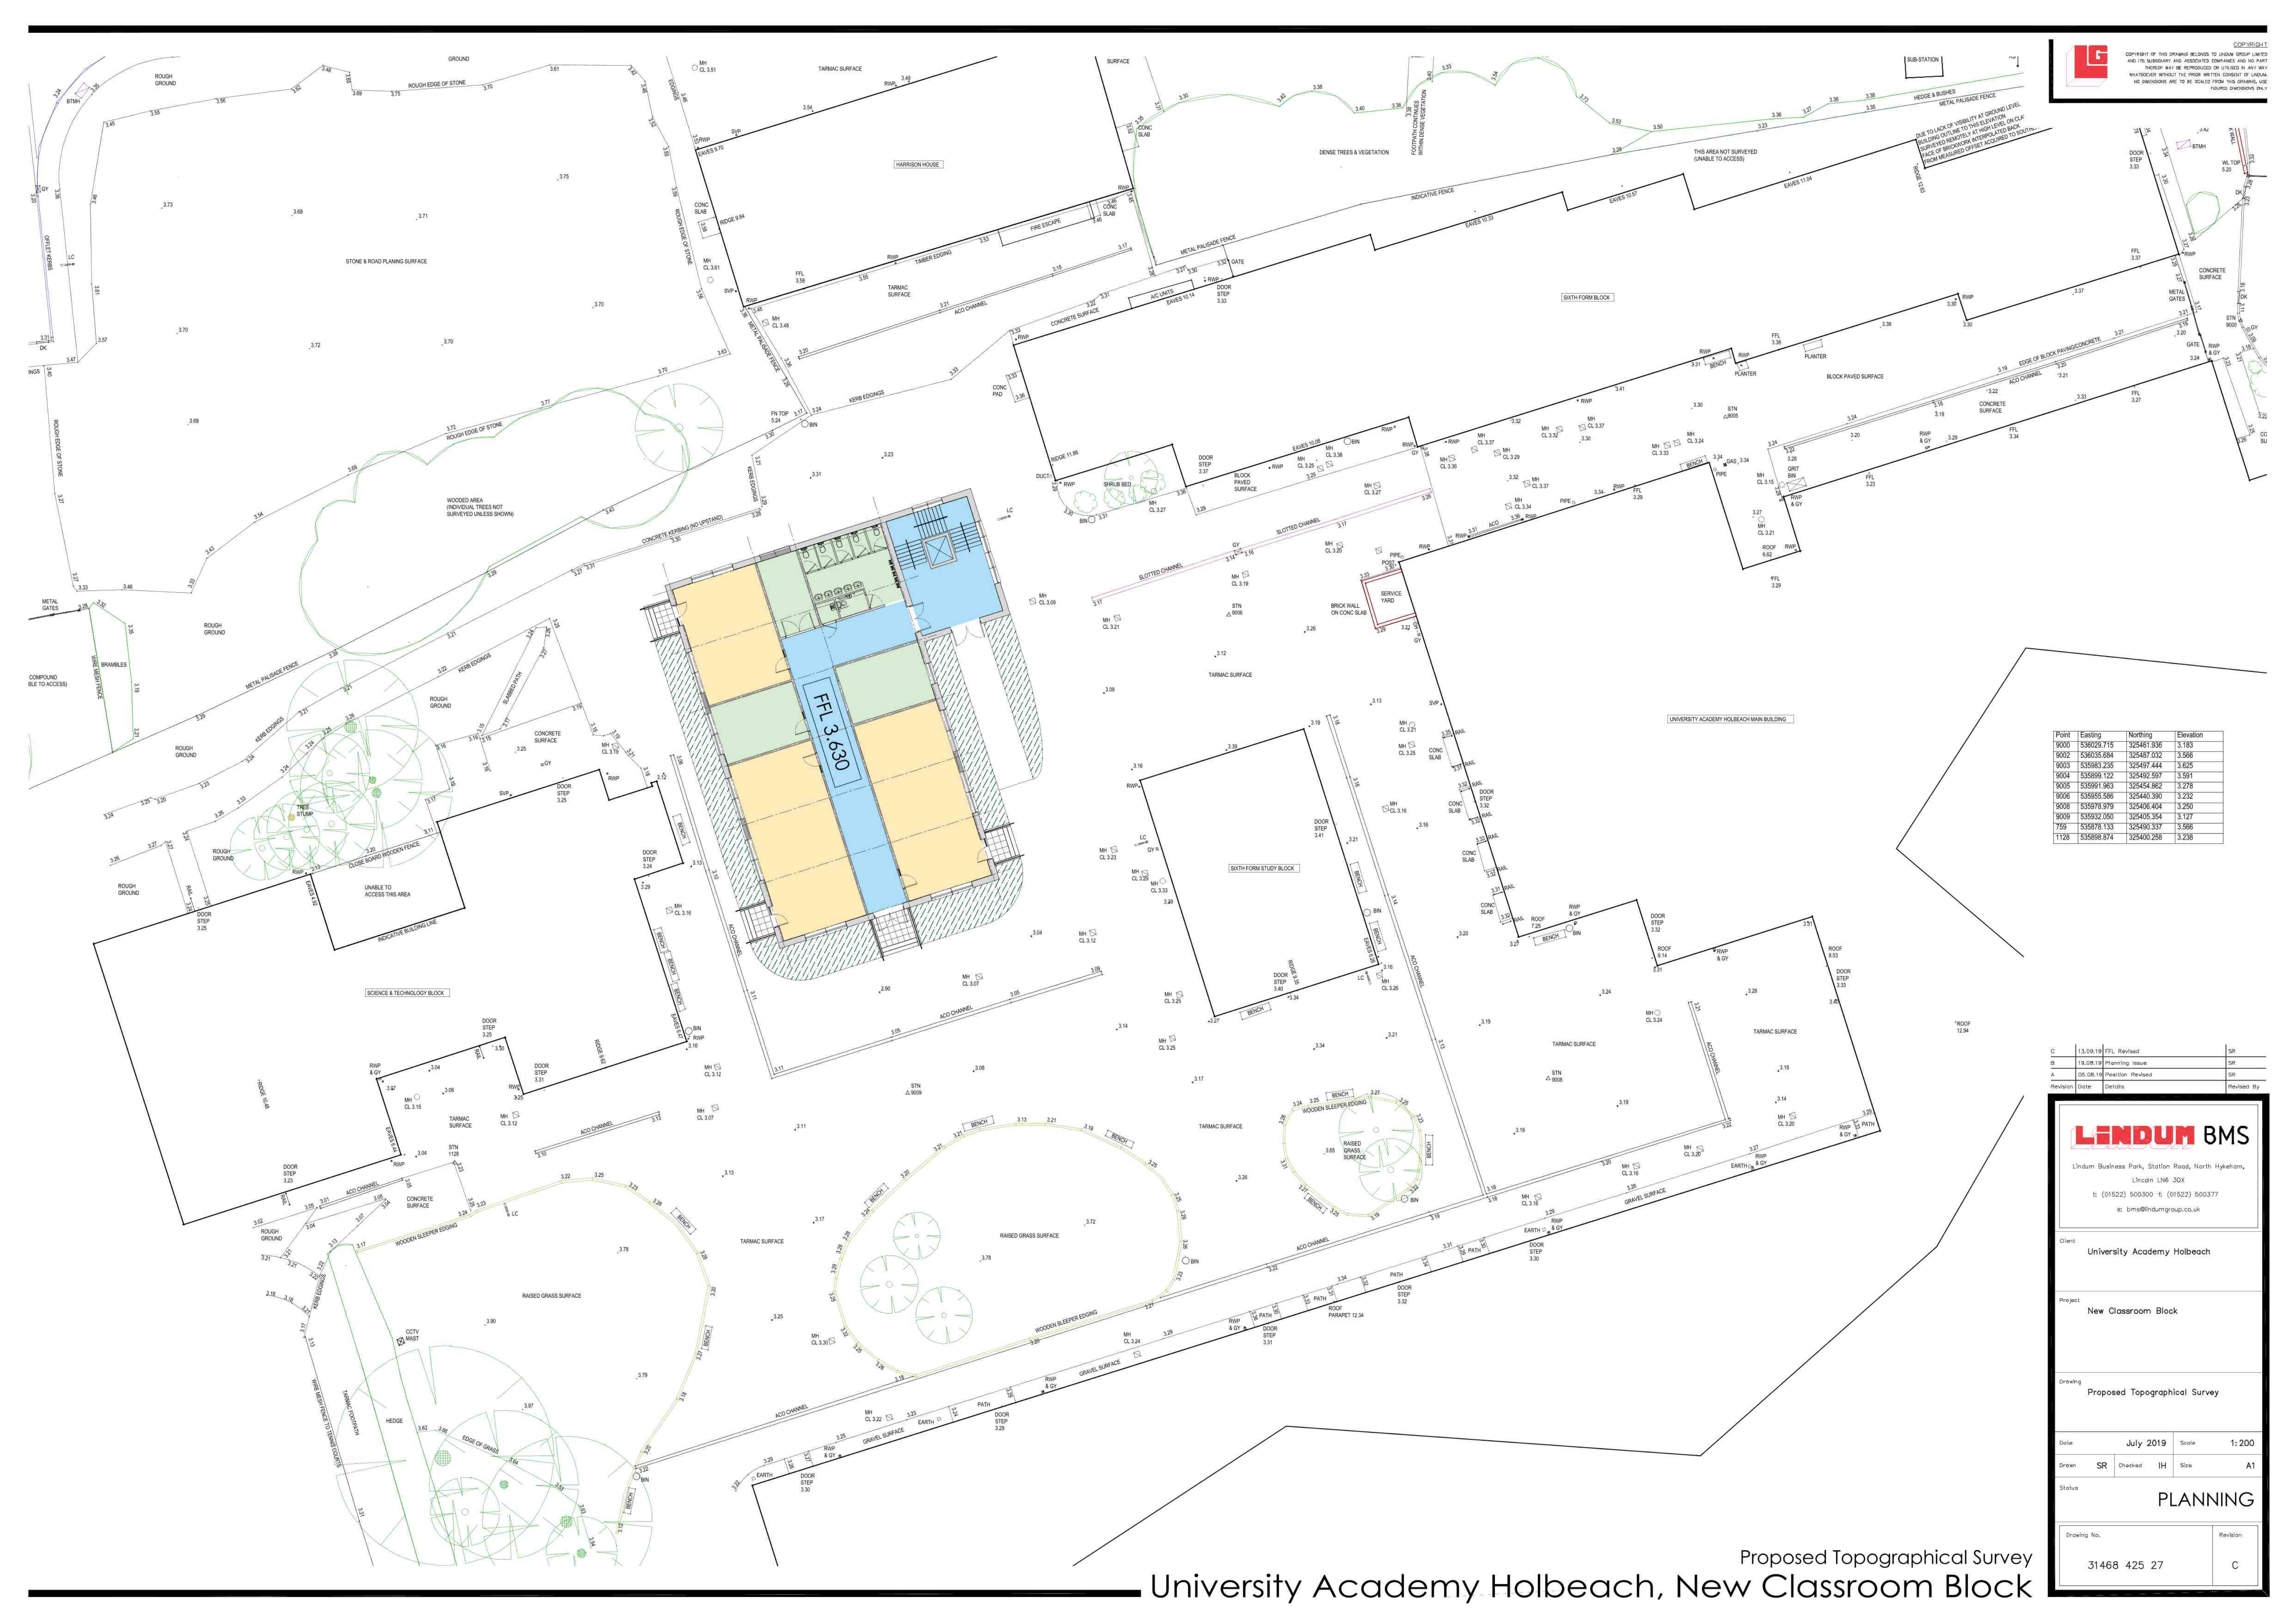

Point	Eastings	Northings	Elevation
9000	536029.715	325481.936	3.183
9002	536035.684	325487.032	3.566
9003	535983.235	325497.444	3.625
9004	535989.122	325492.297	3.561
9005	535991.963	325454.862	3.276
9006	535955.586	325440.390	3.232
9008	535978.979	325406.404	3.250
9009	535932.050	325405.354	3.127
759	535878.133	325490.337	3.566
1128	535988.874	325400.258	3.238

C	13.09.19	FFL Revised	SR
B	19.08.19	Planning Issue	SR
A	05.08.19	Position Revised	SR
Revision	Date	Details	Revised By

LINDUM BMS

Lindum Business Park, Station Road, North Hykeham,
Lincoln LN6 3DX
t: (01522) 500300 f: (01522) 500377
e: bms@lindumgroup.co.uk

Client: University Academy Holbeach

Project: New Classroom Block

Drawing: Proposed Topographical Survey

Date: July 2019 Scale: 1:200

Drawn: SR Checked: IH Size: A1

Status: **PLANNING**

Drawing No.	Revision
31468 425 27	C