




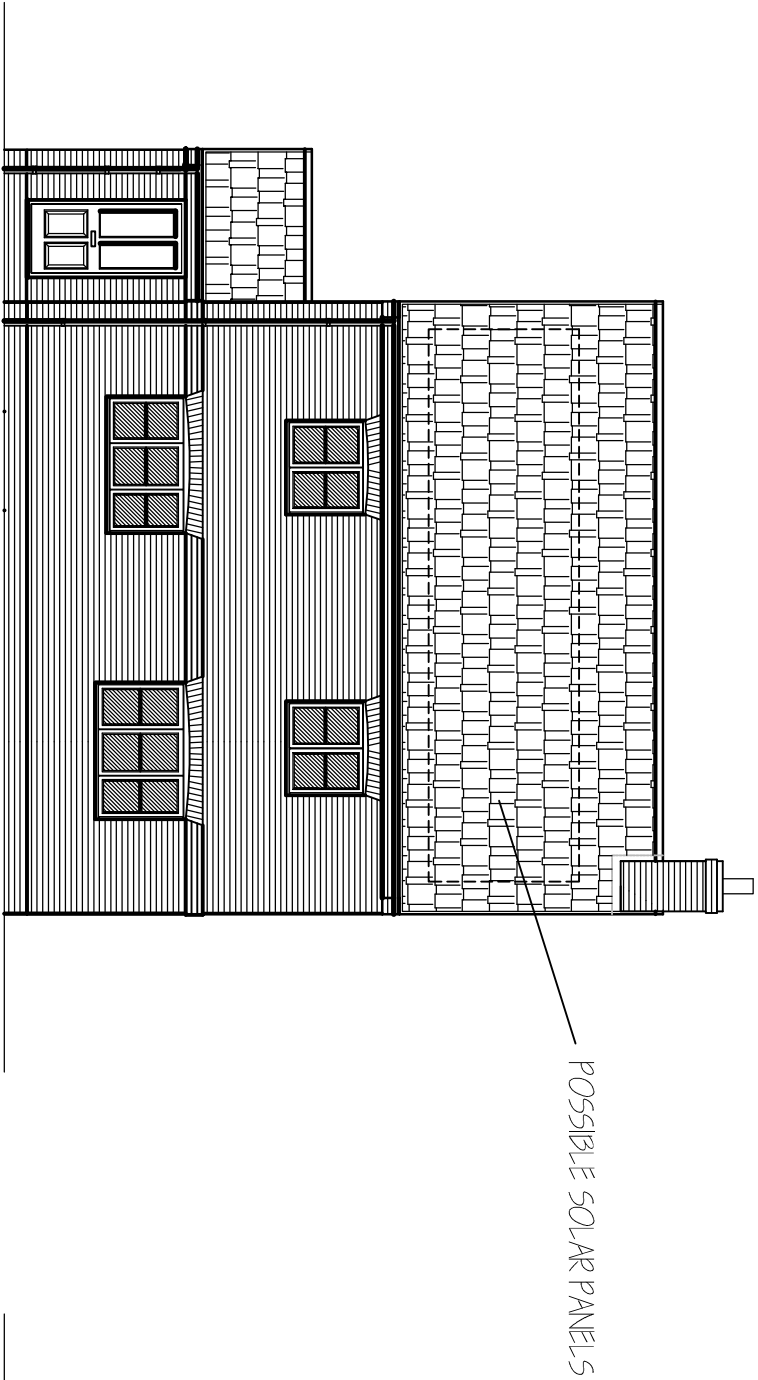


FRONT ELEVATION - STREET SCENE.

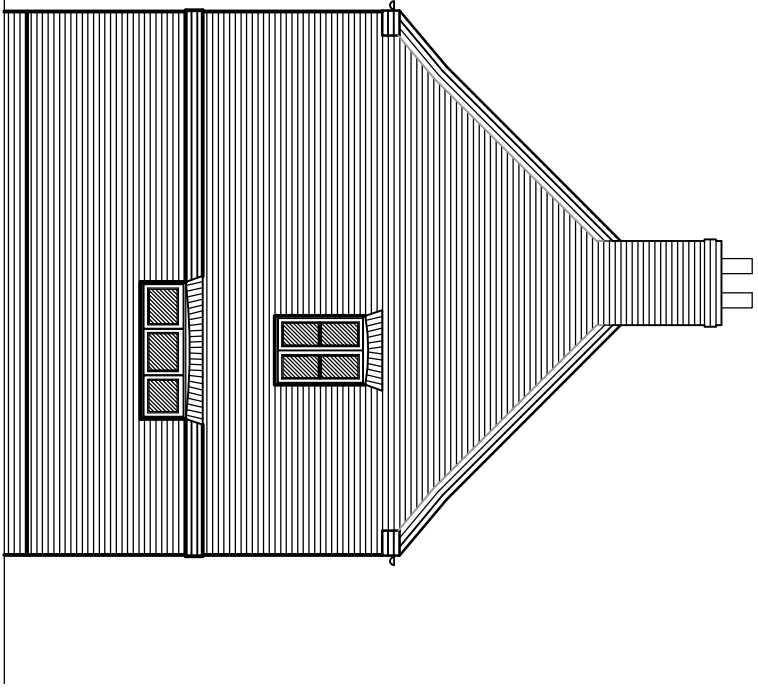

SIDE ELEVATION

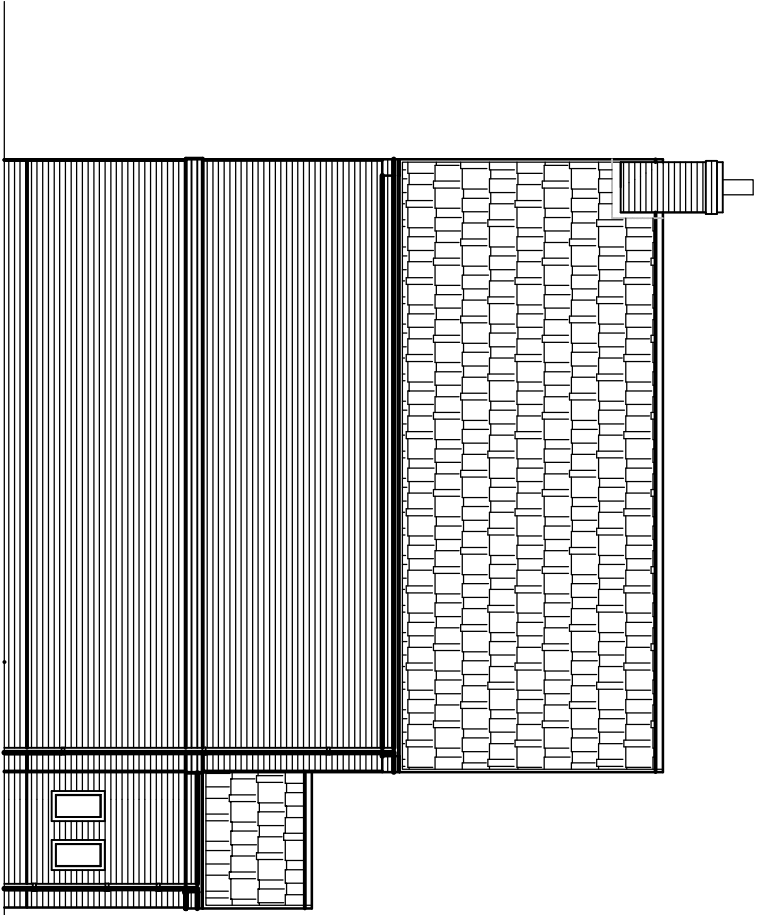

REAR ELEVATION

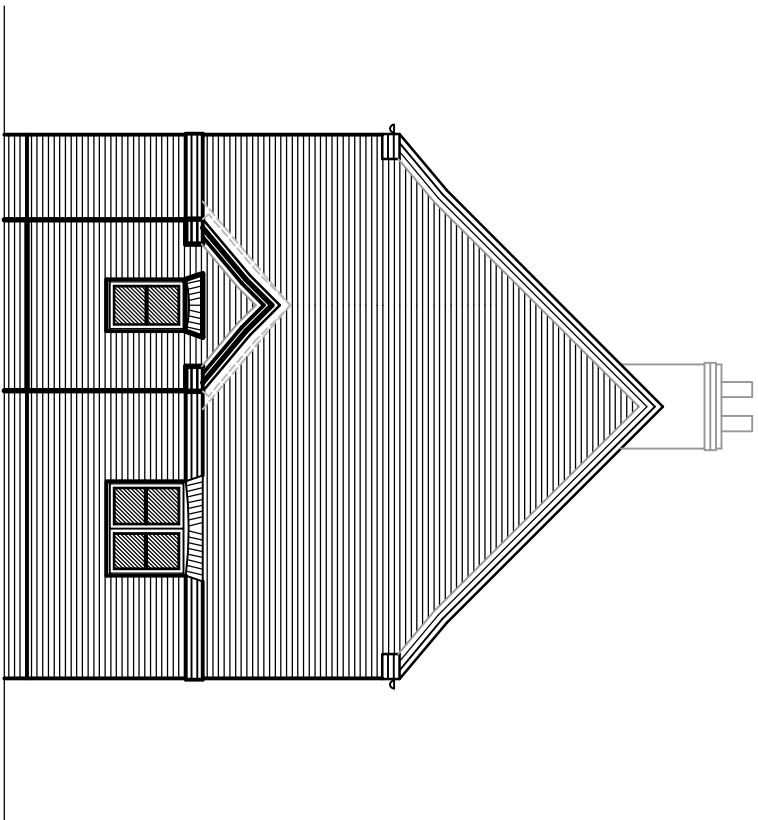

SIDE ELEVATION

Domestic Ventilation Design Assessment for compliance with requirement F(1) of the Building Regulations 2010. -						
Ref	Component Description	Room Description	Minimum Ventilation Required	Ventilator Fan/Panel	Background Ventilation (cm ²)	Total Required Ventilation (cm ²)
1	Roof	Roof	50000		50000	50000
2	Window	Living	5000	2	5000	5000
3	Window	Bedroom 1	5000	2	5000	5000
4	Window	Kitchen / Dining	5000	2	5000	5000
5	Window	Bedroom 2	5000	2	5000	5000
6	Window	Bedroom 3	5000	2	5000	5000
7	Window	Bedroom 4	5000	2	5000	5000
8	Window	Bedroom 5	5000	2	5000	5000
Total Ventilation Fan provided to meet each house and/or background Ventilation Compliance						
						55000