


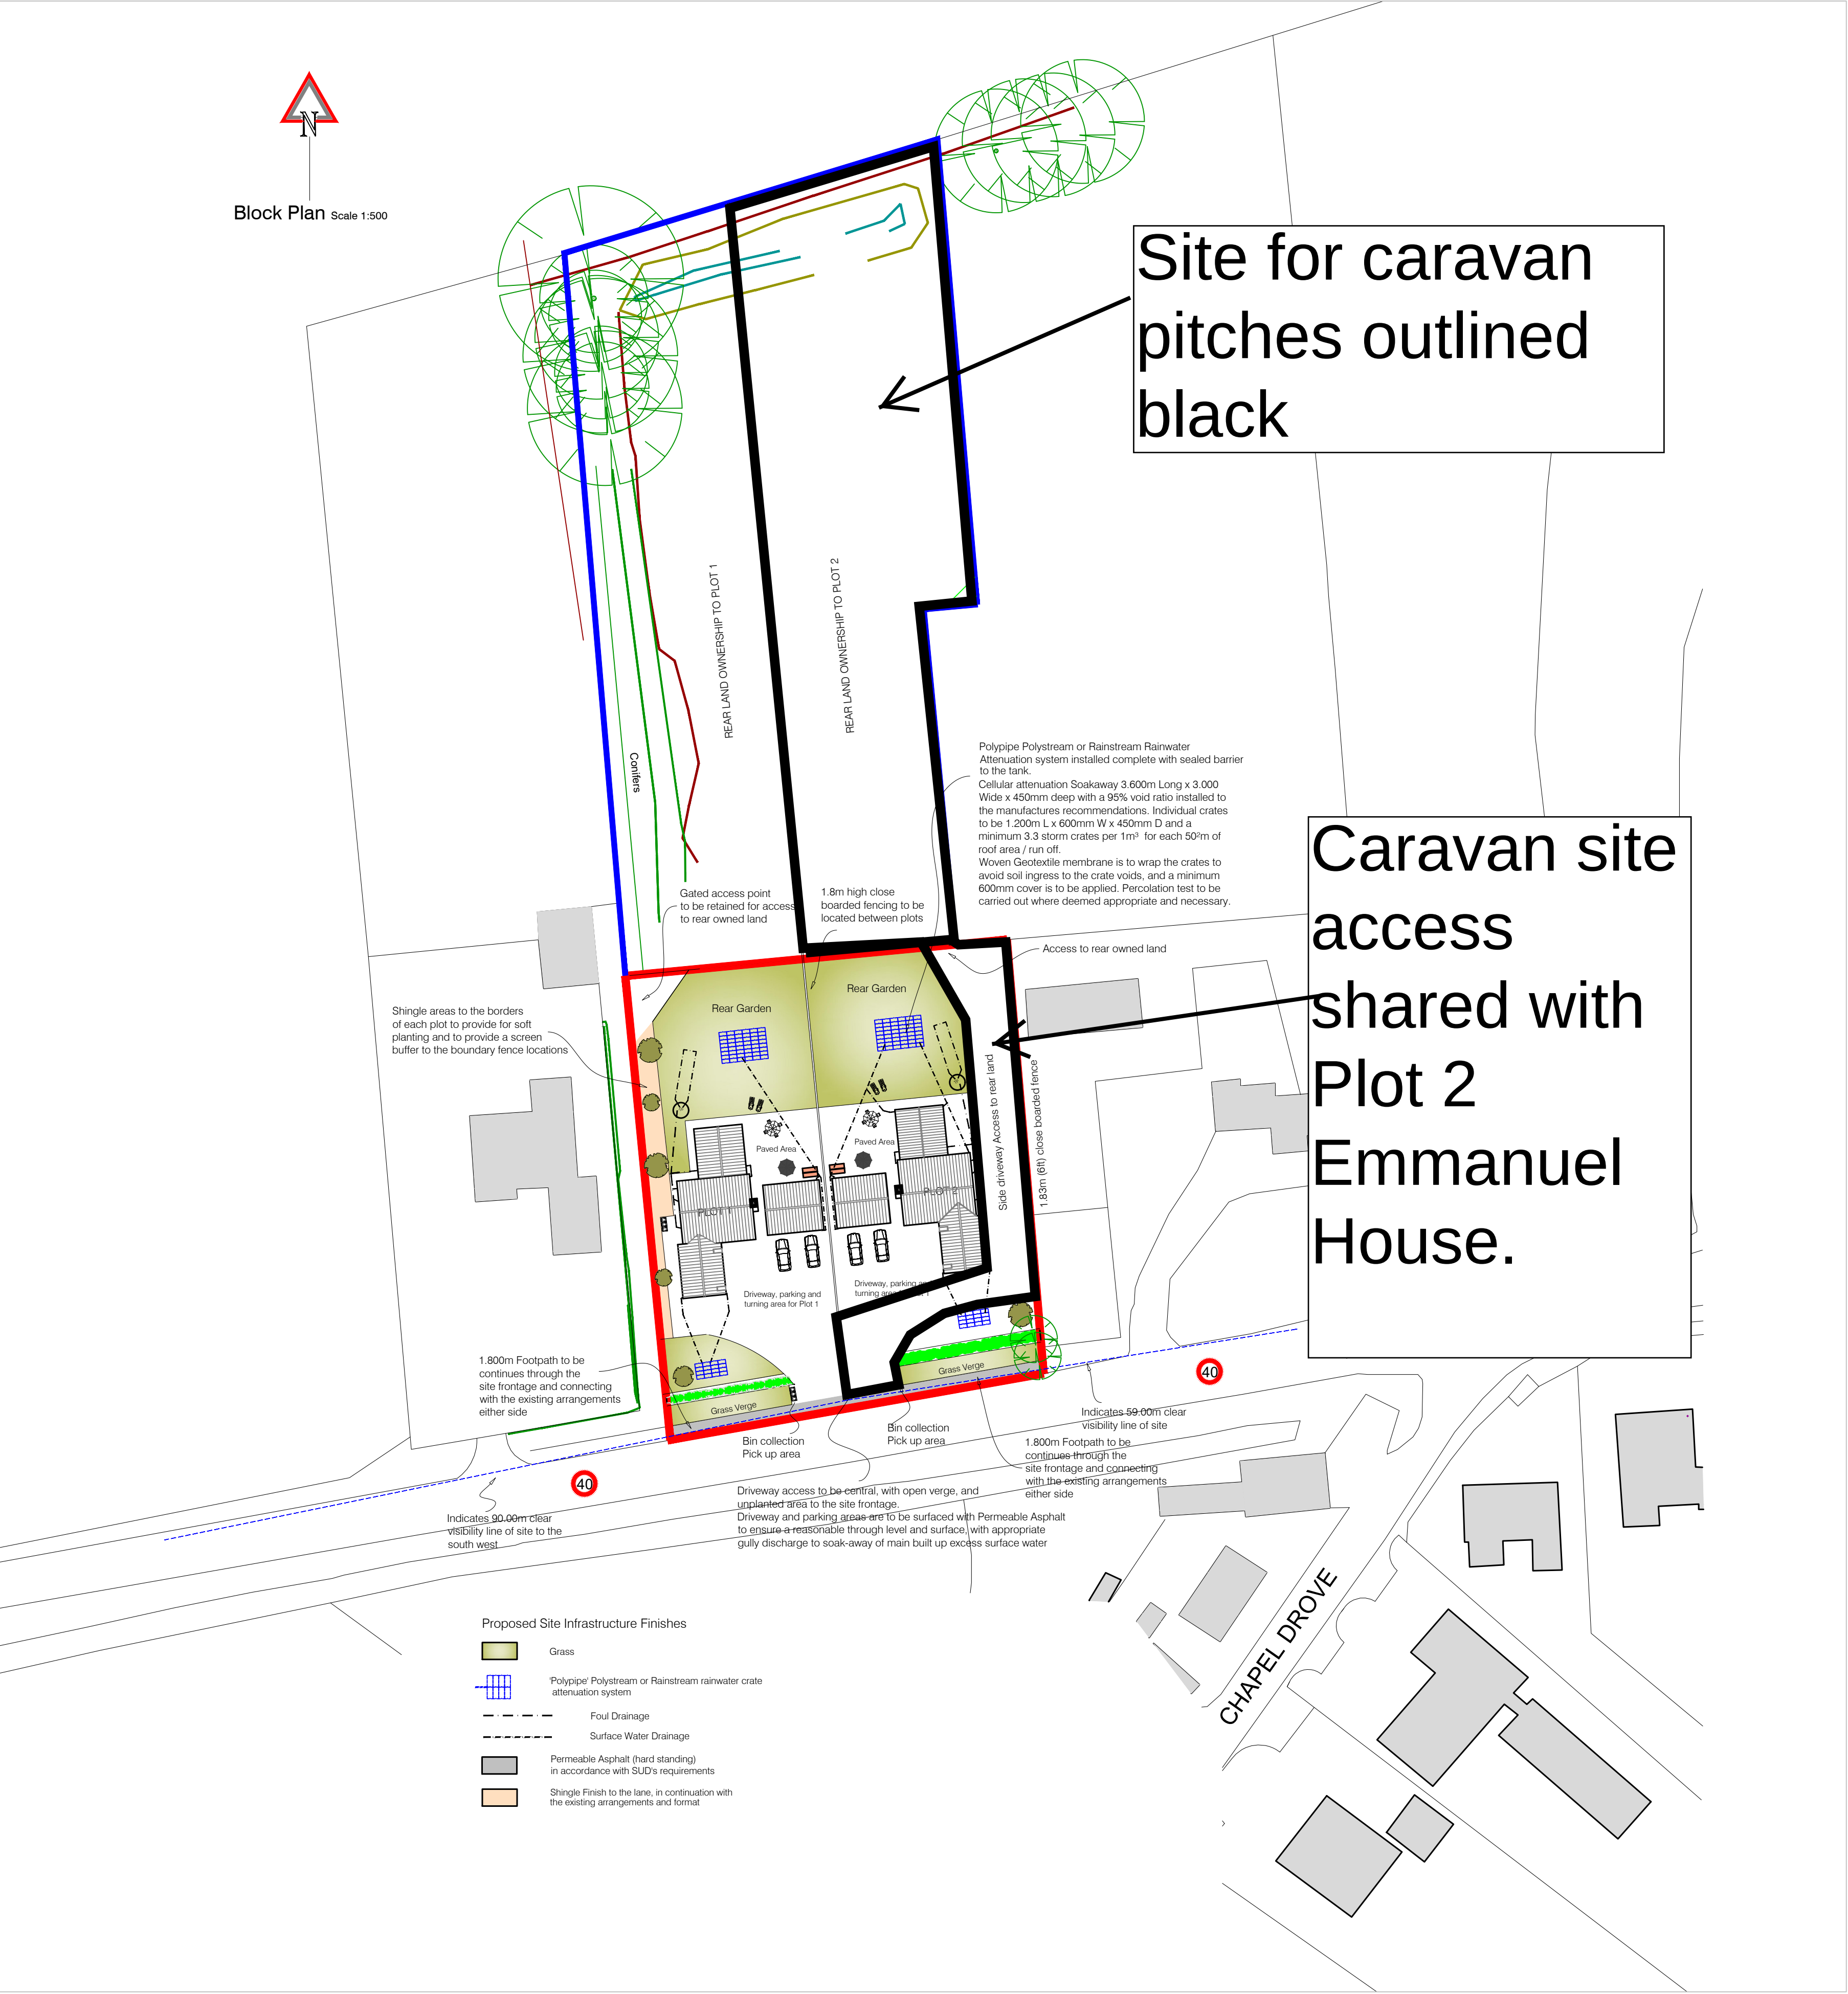

Plan 3 - Context showing adjacent approved houses

Scale 1:500, print at A1

Plots 1 and 2 have been approved, H09-0783-18, and are subject to a minor variation to designs in application H09-0683-212 (awaiting decision)