


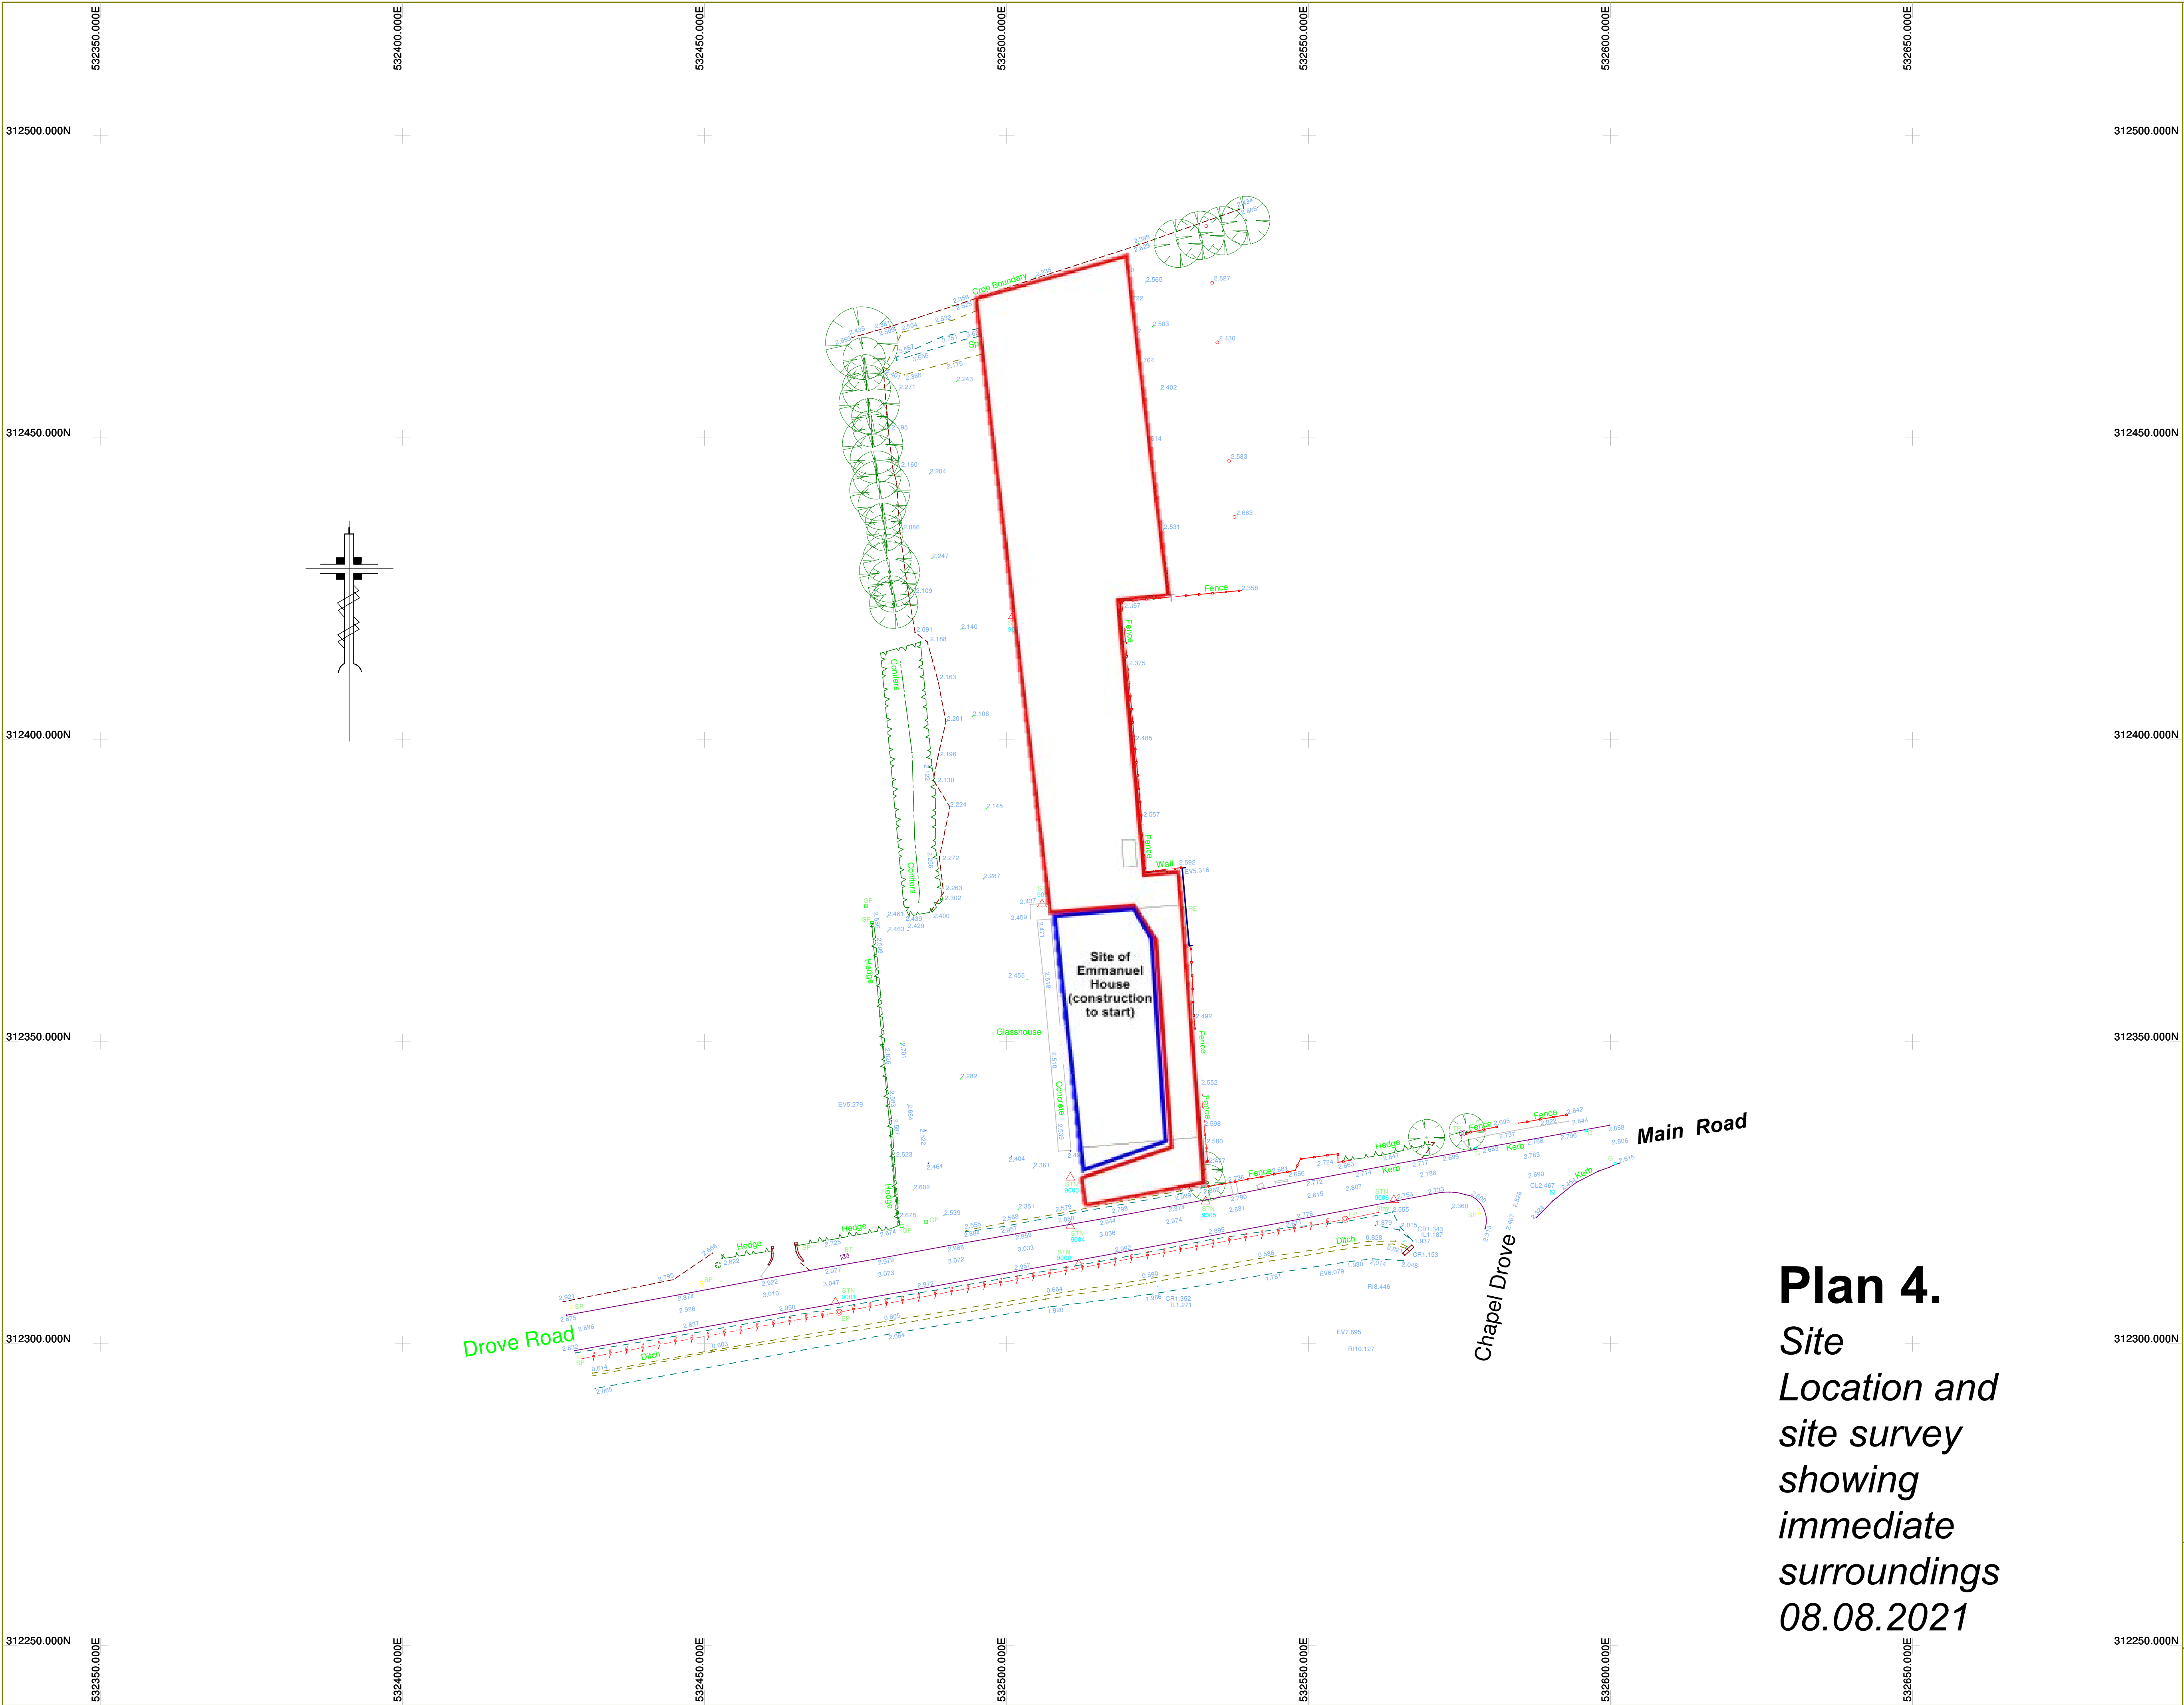

KEY:

- BUILDING
- FENCE
- HEDGE
- CHANNEL
- WALL
- BANK EDGE
- STORM DRAINAGE
- FOUL DRAINAGE
- CHANGE OF SURFACE
- OVERHEAD ELECTRIC
- OVERHEAD TELEPHONE
- TREE
- BOREHOLE
- MANHOLE
- CONTROL STATION
- BOLLARD
- RIDGE
- BRITISH TELECOM
- PIPE CROWN
- CABLE TELEVISION
- EARTH
- ELECTRIC BOX
- ELECTRIC POLE
- EAVES
- FIRE HYDRANT
- GULLY
- GAS VALVE
- INSPECTION CHAMBER
- INVERT LEVEL
- KERB OFFLET
- LAMP HOLE
- LAMP POST
- MARKER POST
- POST BOX
- ROD EYE
- SIGN POST
- STOP VALVE
- BENCH MARK
- THRESHOLD
- TRAFFIC LIGHT
- TELEGRAPH POLE
- TRAFFIC SIGNAL
- VENT COLUMN
- VENT PIPE
- WATER LEVEL
- WATER METER
- WALL TOP

NOTES:

- Survey plotted to OS National Grid.
- All levels related to OS Datum.
- GPS/GLONASS ETR89 observations transformed to OSGB36 using OSTN02 Transformation.
- ETRS89 ellipsoid heights converted to heights above mean sea level using National Geoid Model OSGM02.

Initial Survey Date: 25 NOV 2016

Stn:	Eastings:	Northings:	Height:
9000	532511.944	312313.165	2.853
9001	532471.654	312306.874	2.977
9002	532505.863	312372.775	2.453
9003	532510.539	312327.547	2.343
9004	532510.535	312319.481	2.969
9005	532532.951	312323.590	2.828
9006	532564.128	312323.824	2.757
9007	532501.057	312420.488	2.228

Rev:	Amendments:	Date:

Client:

Project Title:

**HOLBEACH DROVE
LINCOLNSHIRE**

Drawing Title:

OGL SURVEY

Scale:	Date:
1:500	4 DEC 2016
Drawing No:	Rev:
AS2216/1	A1
C.A.D. Title:	
MATRIXHOLBEDROVE251116	
Drawn By:	
D.J.SMITH	

AXIS SURVEYS LTD.
CHARTERED LAND SURVEYORS

10 SYCAMORE DRIVE, LOUTH,
LINCOLNSHIRE, LN11 8RT.
www.axisurveys.co.uk
office@axisurveys.co.uk

TEL (01507) 606397
FAX (01507) 354050
© AXIS SURVEYS LTD.

Plan 4.
*Site
Location and
site survey
showing
immediate
surroundings
08.08.2021*