

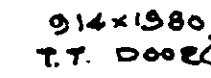



11

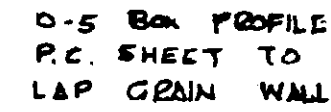

SCALE 1:100 (U.D.N)

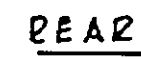


SECTION

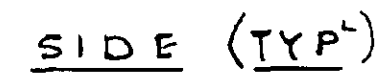


4x6100 BAYS = 24400


P L A N

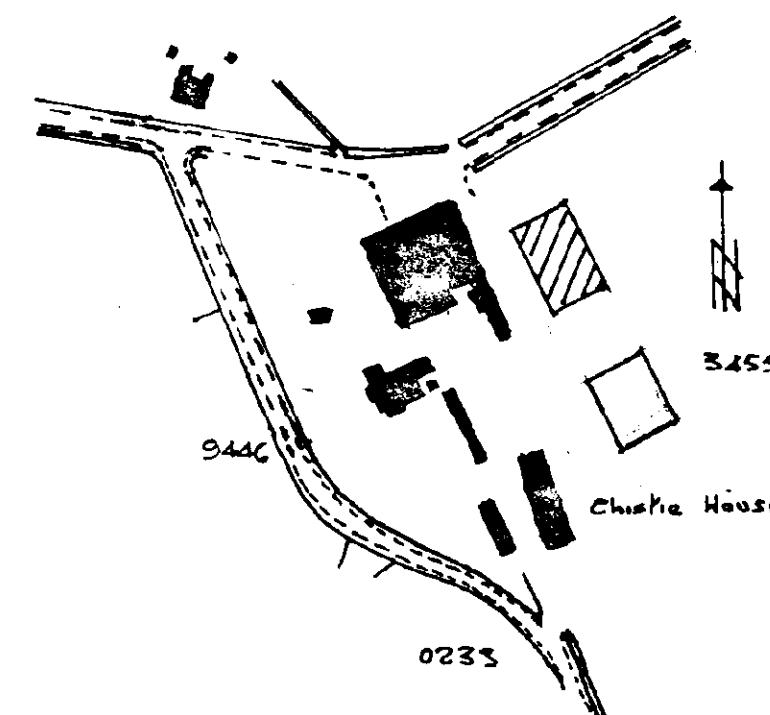

1/2500 LOCATION

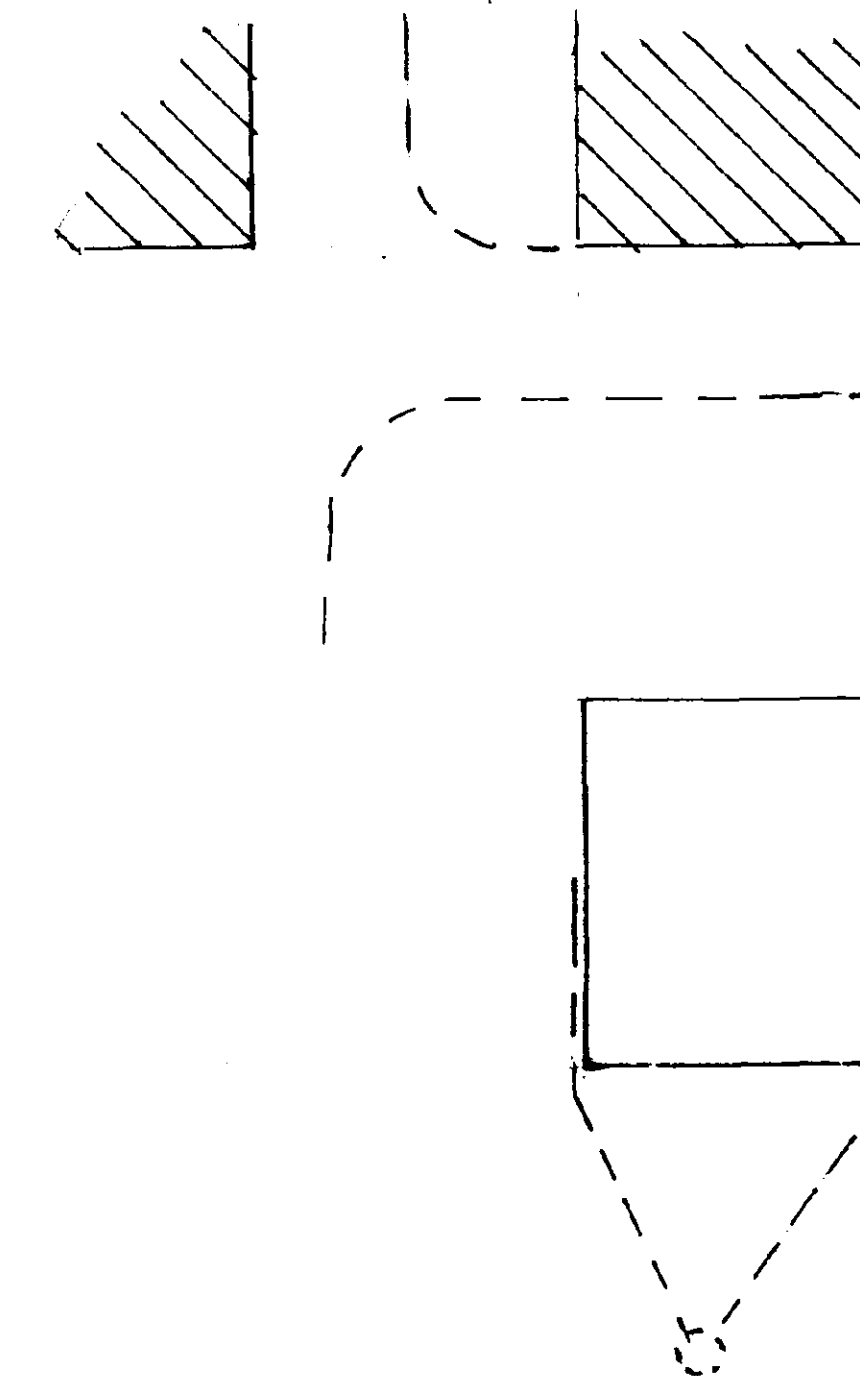

7500 LOCATION

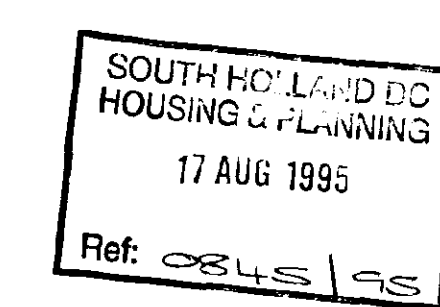

DETERMINED
PLAN