




Front Elevation



Side Elevation

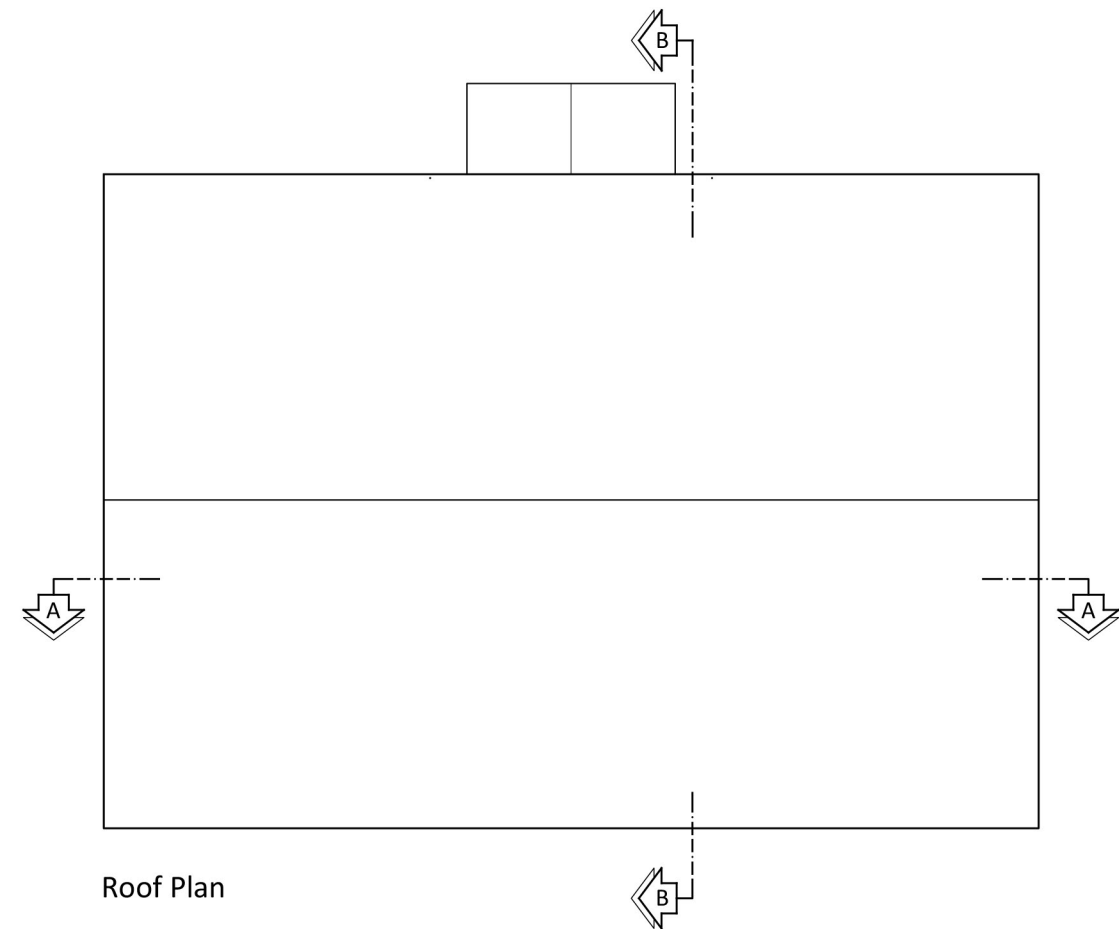


Roof Plan




Rear Elevation




Side Elevation

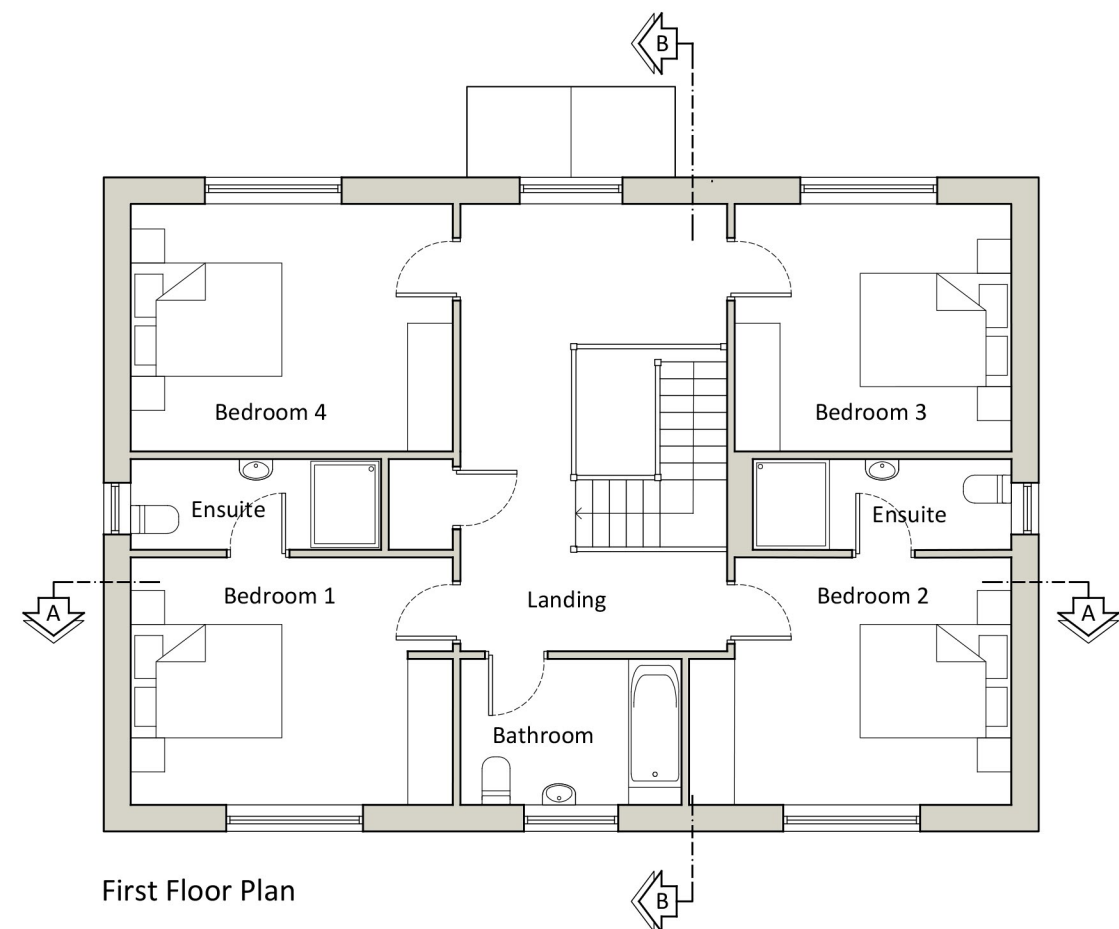


First Floor Plan

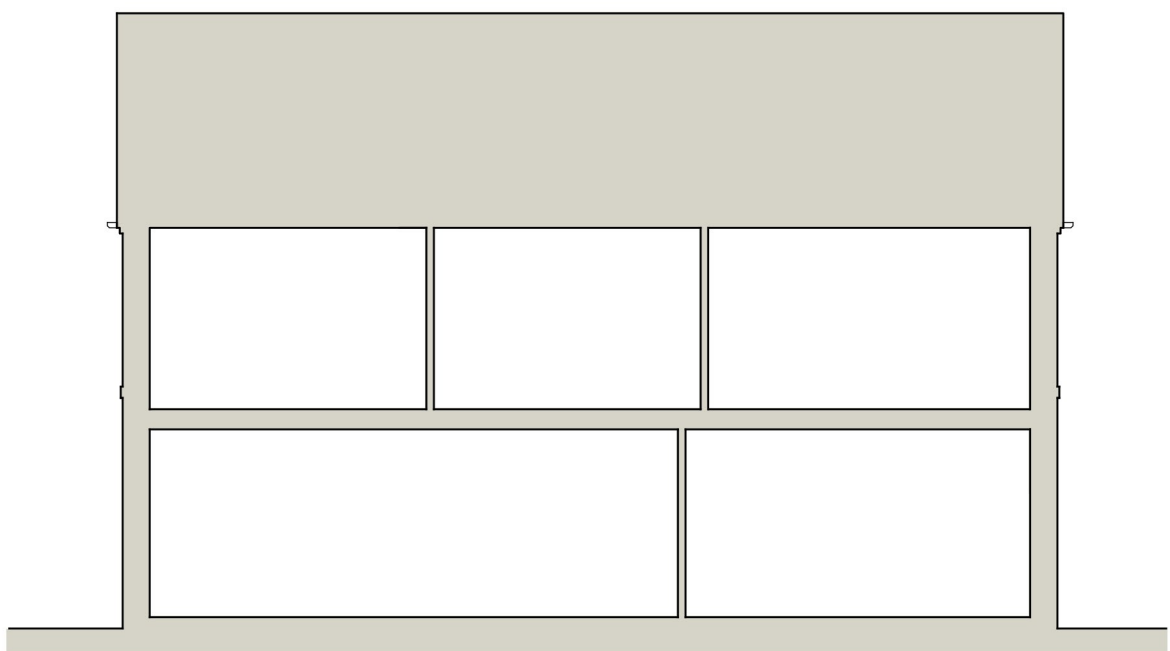

Section A-A

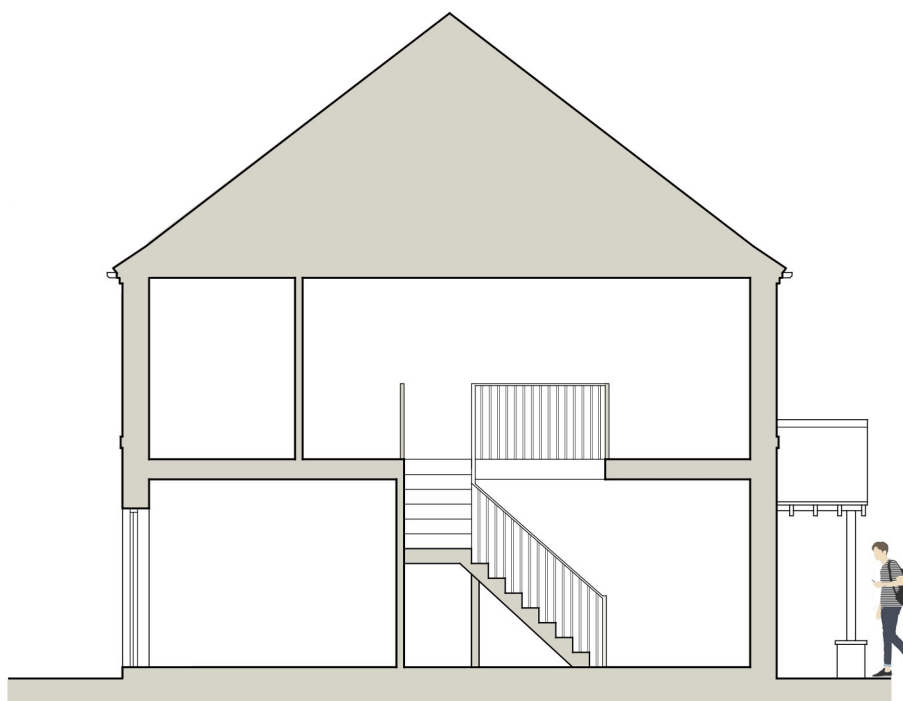

Section B-B

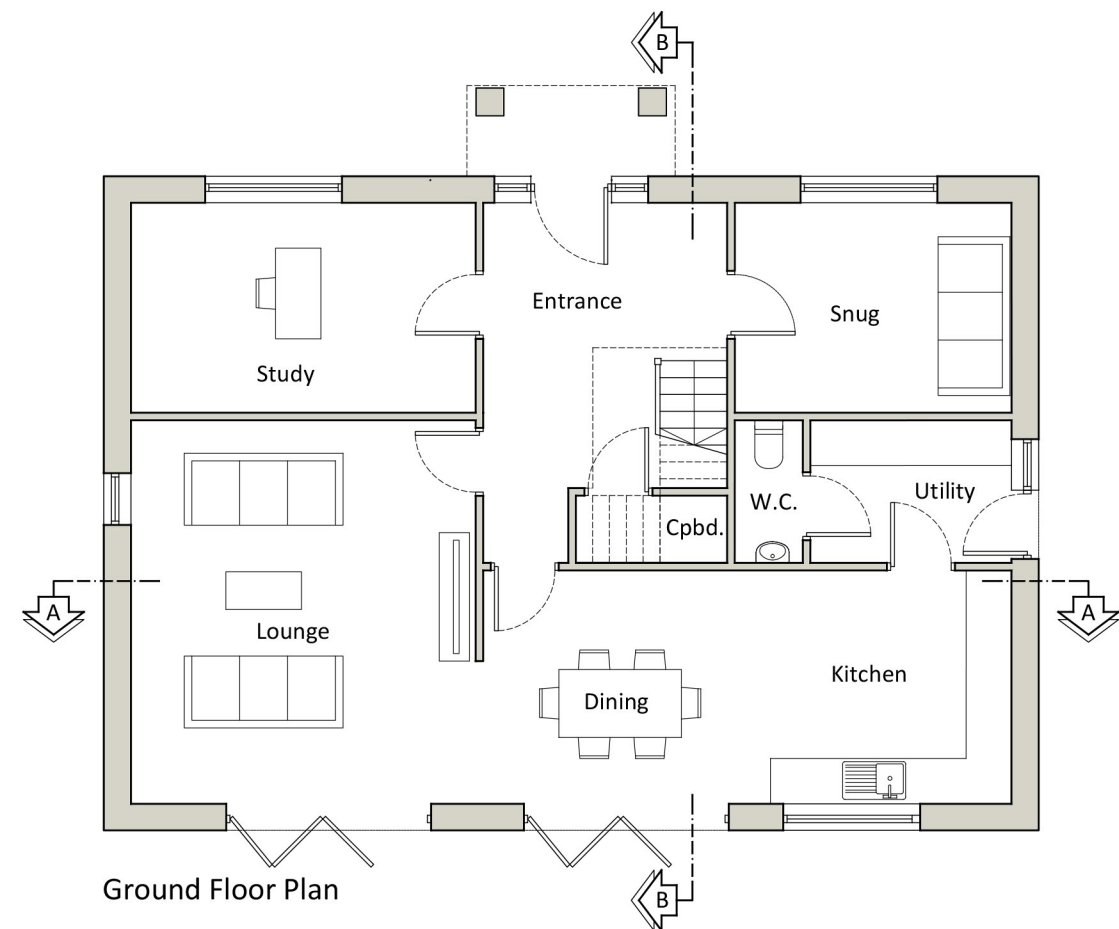

Ground Floor Plan

Notes

Copyright
© Robert Doughty Consultancy Limited.
All rights described in the Copyright, Designs and Patents Act 1988 have been asserted.

Dimensions
All dimensions shown are for the purposes of obtaining the relevant planning permission only.

CDM 2015
This drawing is for illustrative purposes and/or obtaining the relevant planning permission only. It should not be used for construction and accordingly, risk identification under the Construction (Design & Management) Regulations 2015 has not been undertaken.

GIA. 185 sq. m. (1992 sq. ft.)

0 1 2 3 4 5m

Rev	Description	Date
-----	-------------	------

rdc

Robert Doughty
Consultancy

32 High Street, Helpingsham
Sleaford, Lincolnshire, NG34 0RA

Tel: 01529 421646
Email: admin@rdc-landplan.co.uk
Web: www.rdc-landplan.co.uk

Client

Ben Dawson

Project

Residential Development
Penny Hill Road, Holbeach

Drawing

HTA Plot 1, Plans, Elevations & Sections

Scale @ A1

1: 100

Drawn By

NG

Job Number

1514-6

Drawing No.

1514-6_FP_HTA01

Date

27/08/24

Checked By

—

Status

FP

Purpose of Issue

Planning

Rev

—