


Front Elevation - Existing Garage

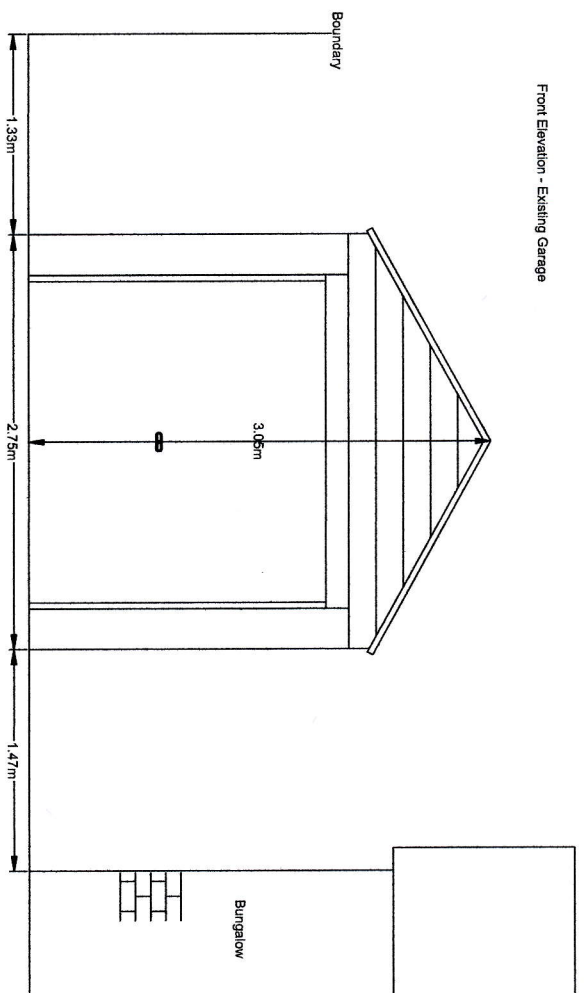

Front Elevation - Proposed Garage

Distance between garage and boundary to remain at 1.33 m
Garage to sit on a new concrete base raised 50 mm above surrounding ground level
Tudor brown brick finish to match bungalow

