





FRONT ELEVATION

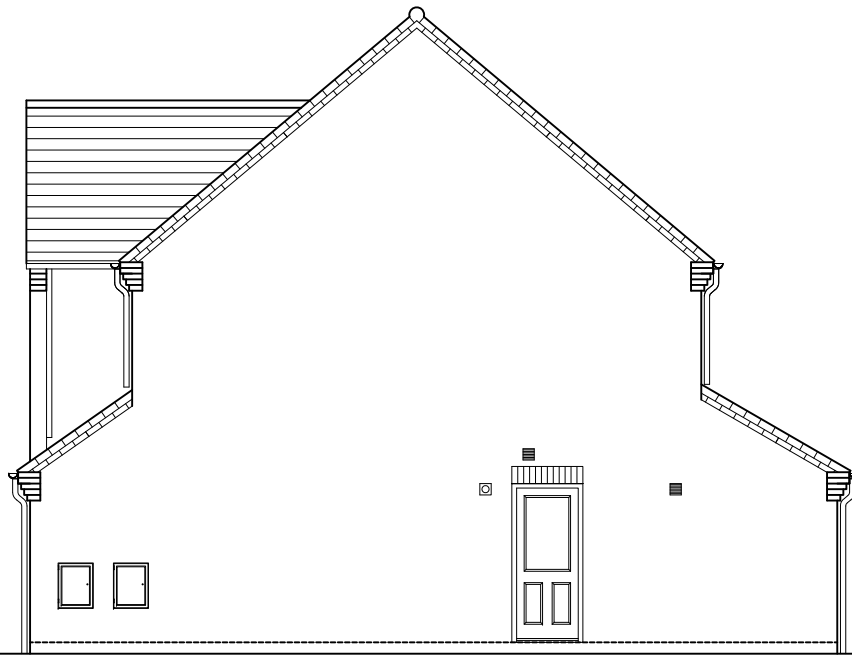


SIDE ELEVATION




REAR ELEVATION

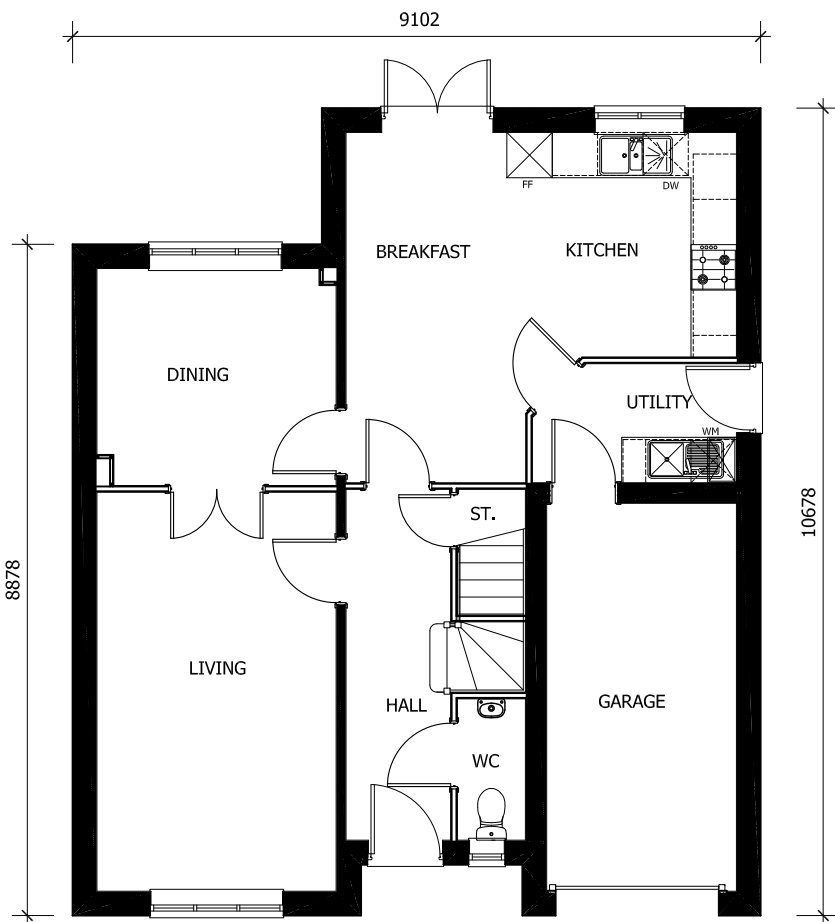

GROUND FLOOR

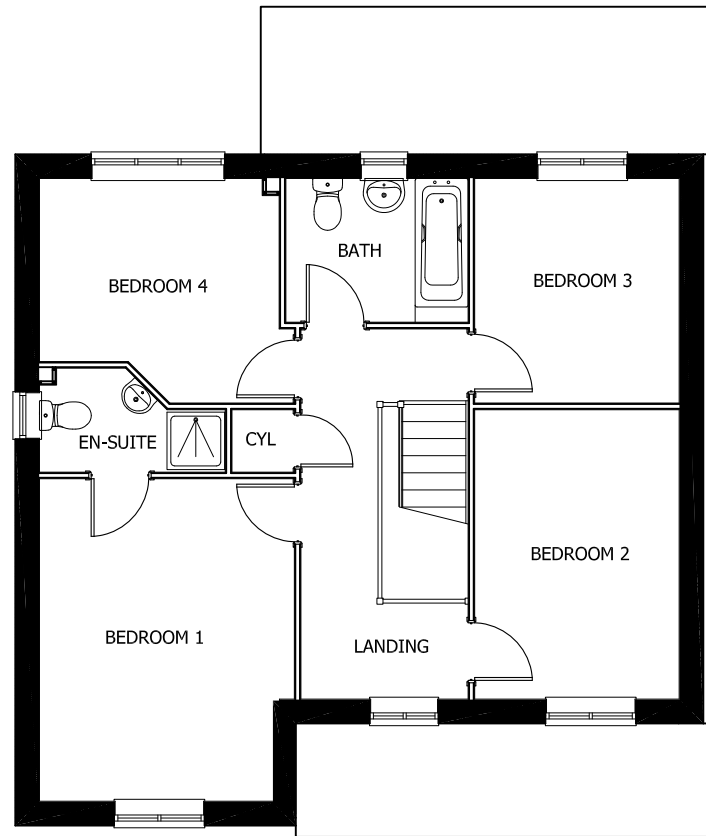

FIRST FLOOR

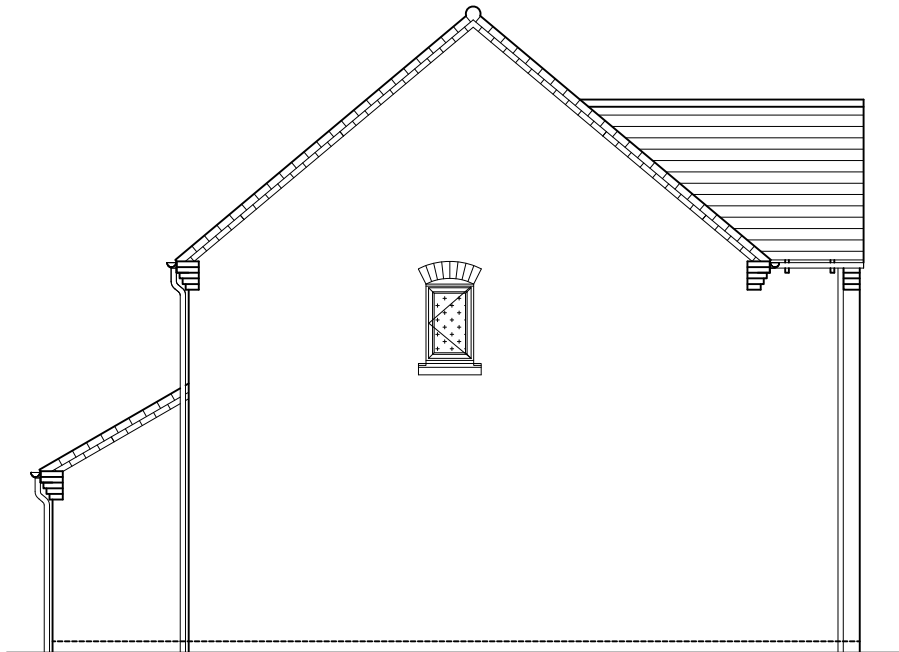

SIDE ELEVATION

FLOOR AREAS			
GROSS			
GROUND FLOOR	62.8m ²	676ft ²	
FIRST FLOOR	63.1m ²	679.2ft ²	
TOTAL	125.9m ²	1355.2ft ²	
NET			
GROUND FLOOR	62m ²	667.4ft ²	
FIRST FLOOR	62.4m ²	671.7ft ²	
TOTAL	124.4m ²	1339.1ft ²	

Rev.	Date	Description



1 Goodison Road, Lincs Gateway Business Park,
Spalding, Lincs, PE12 6FY T: 01406 490590

PROJECT:	ASHWOOD HOMES HOUSE TYPE
HOUSE TYPE:	SEVERN (1339sq ft)
DRAWING:	HOUSE TYPE DESIGN SHEET

SCALE:	1:100@A3	DRAWN:	MI
DATE:	MAY.2019	REVISION:	-
DRAWING No:	SEVN-DS-01		

