




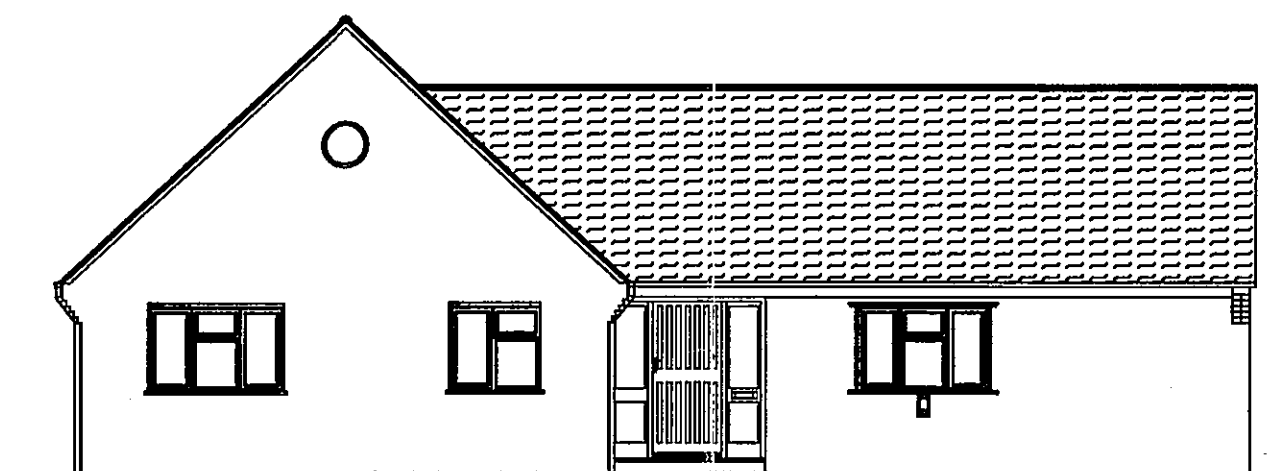


PROPOSED FRONT ELEVATION

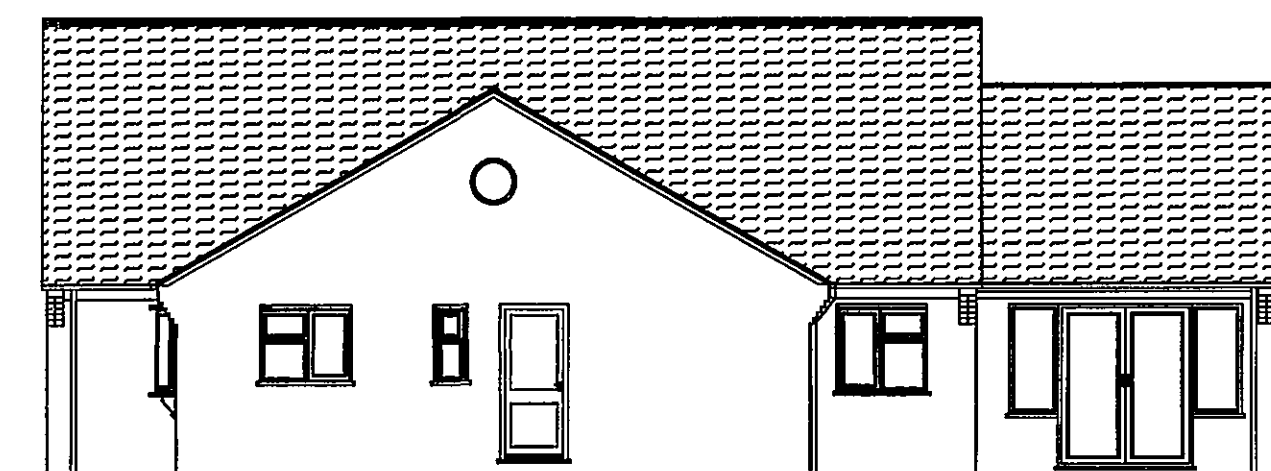


PROPOSED SIDE ELEVATION

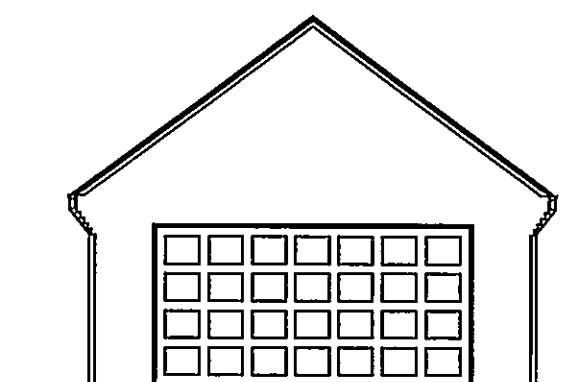

PROPOSED REAR ELEVATION

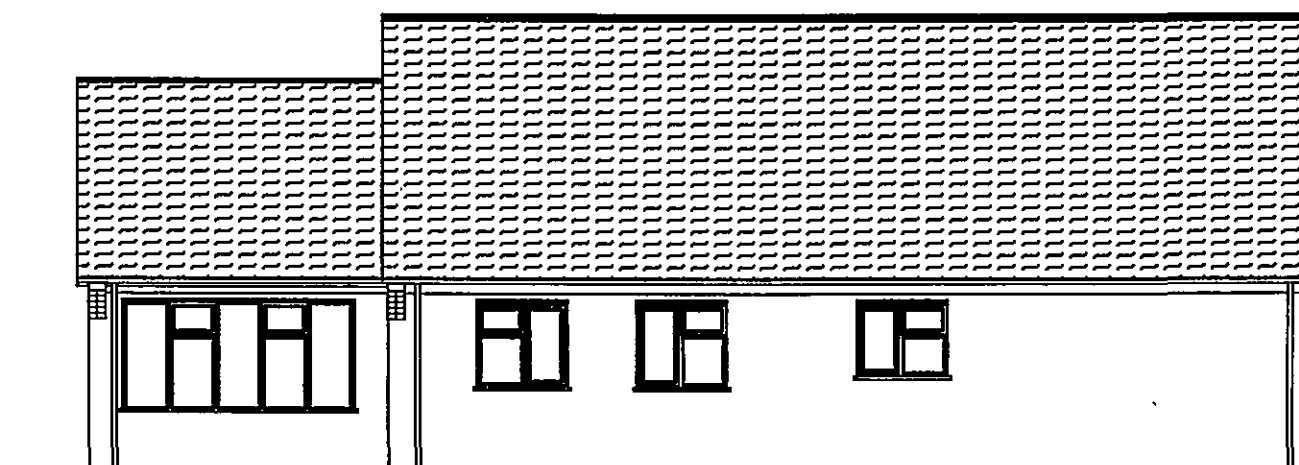

PROPOSED SIDE ELEVATION

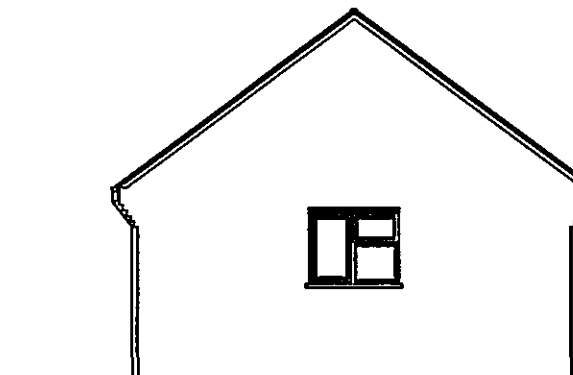


ROOFS- BUNGALOW & GARAGE
Tiles- Redland Renown-Colour- Tudor Brown

WALLS- BUNGALOW & GARAGE
Hanson-Old English Buff Multi

WINDOWS- BUNGALOW & GARAGE
UPVC double glazed units- colour white
Glazing (safety glass) to BS 6262

DOORS- BUNGALOW & GARAGE
UPVC double glazed units- colour white
Glazing (safety glass) to BS 6262

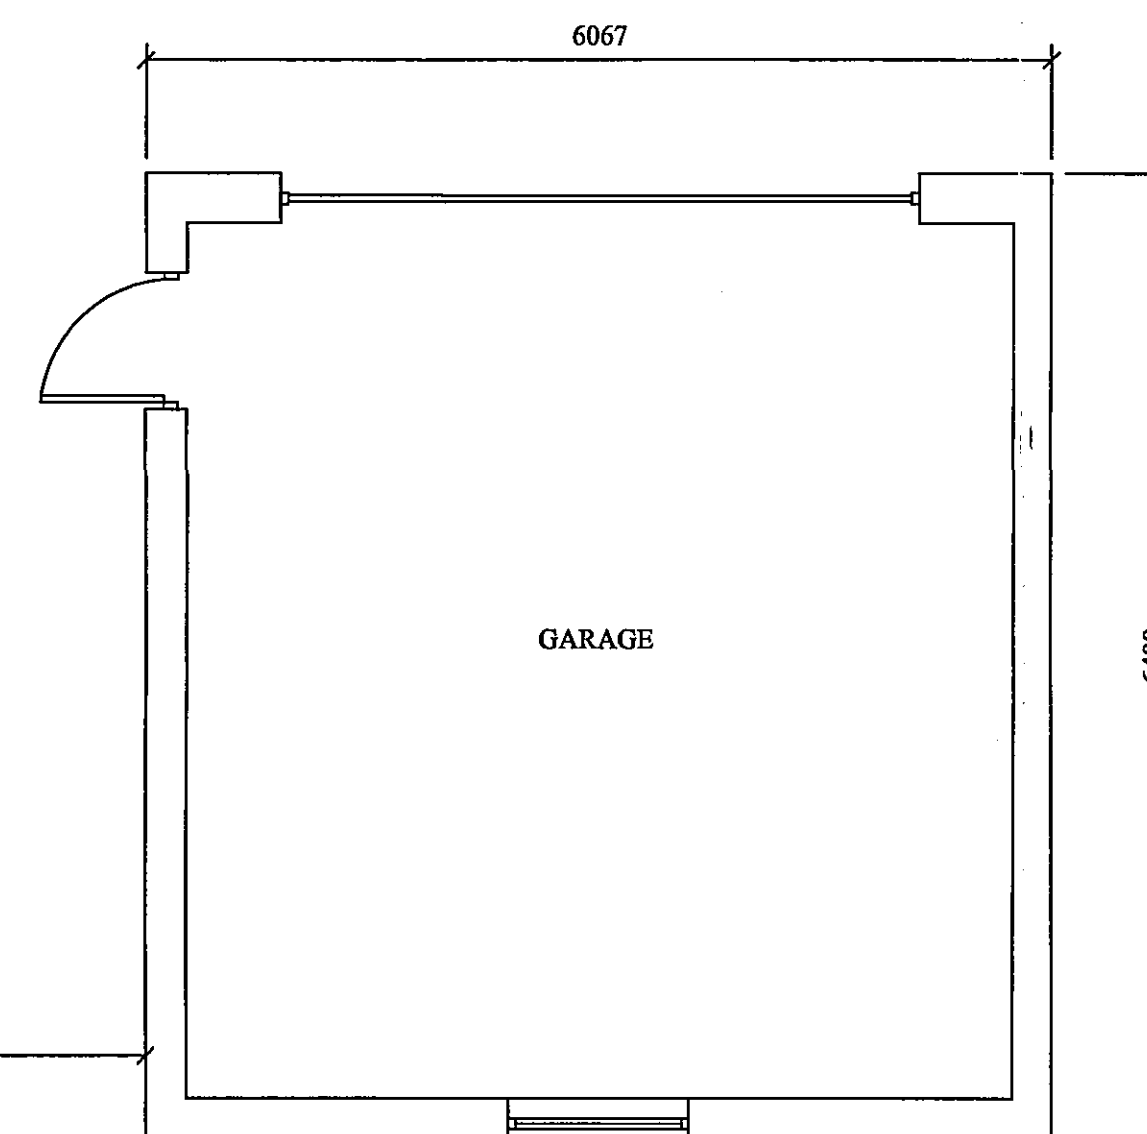


NOTE
This drawing and any design shown on it is the copyright of R&M Associates and must not be used for any purposes whatsoever without their written consent.

All dimensions shown to be verified on site and R&M Associates informed of any discrepancy.

DO NOT SCALE-IF IN DOUBT ASK

SHDC
PLANNING & DEVELOPMENT
27 JUN 2007
Ref. 0871107

Revision

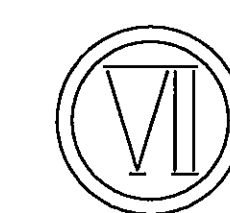

R. & M. Associates
Peterborough

Project

**PROPOSED THREE BEDROOM
DETACHED BUNGALOW
WITH DETACHED DOUBLE GARAGE**

Client

**MR K KENT
13 FLEET STREET
HOLBEACH
SPALDING
LINCOLNSHIRE
PE12 7AD**

**DETERMINED
PLAN**

Title

PLANS & ELEVATIONS

Scale 1-100

Date 19-06-2007

Drawing Number 777/220 SHEET 1

Drawn

R. A. Johnson- Markley